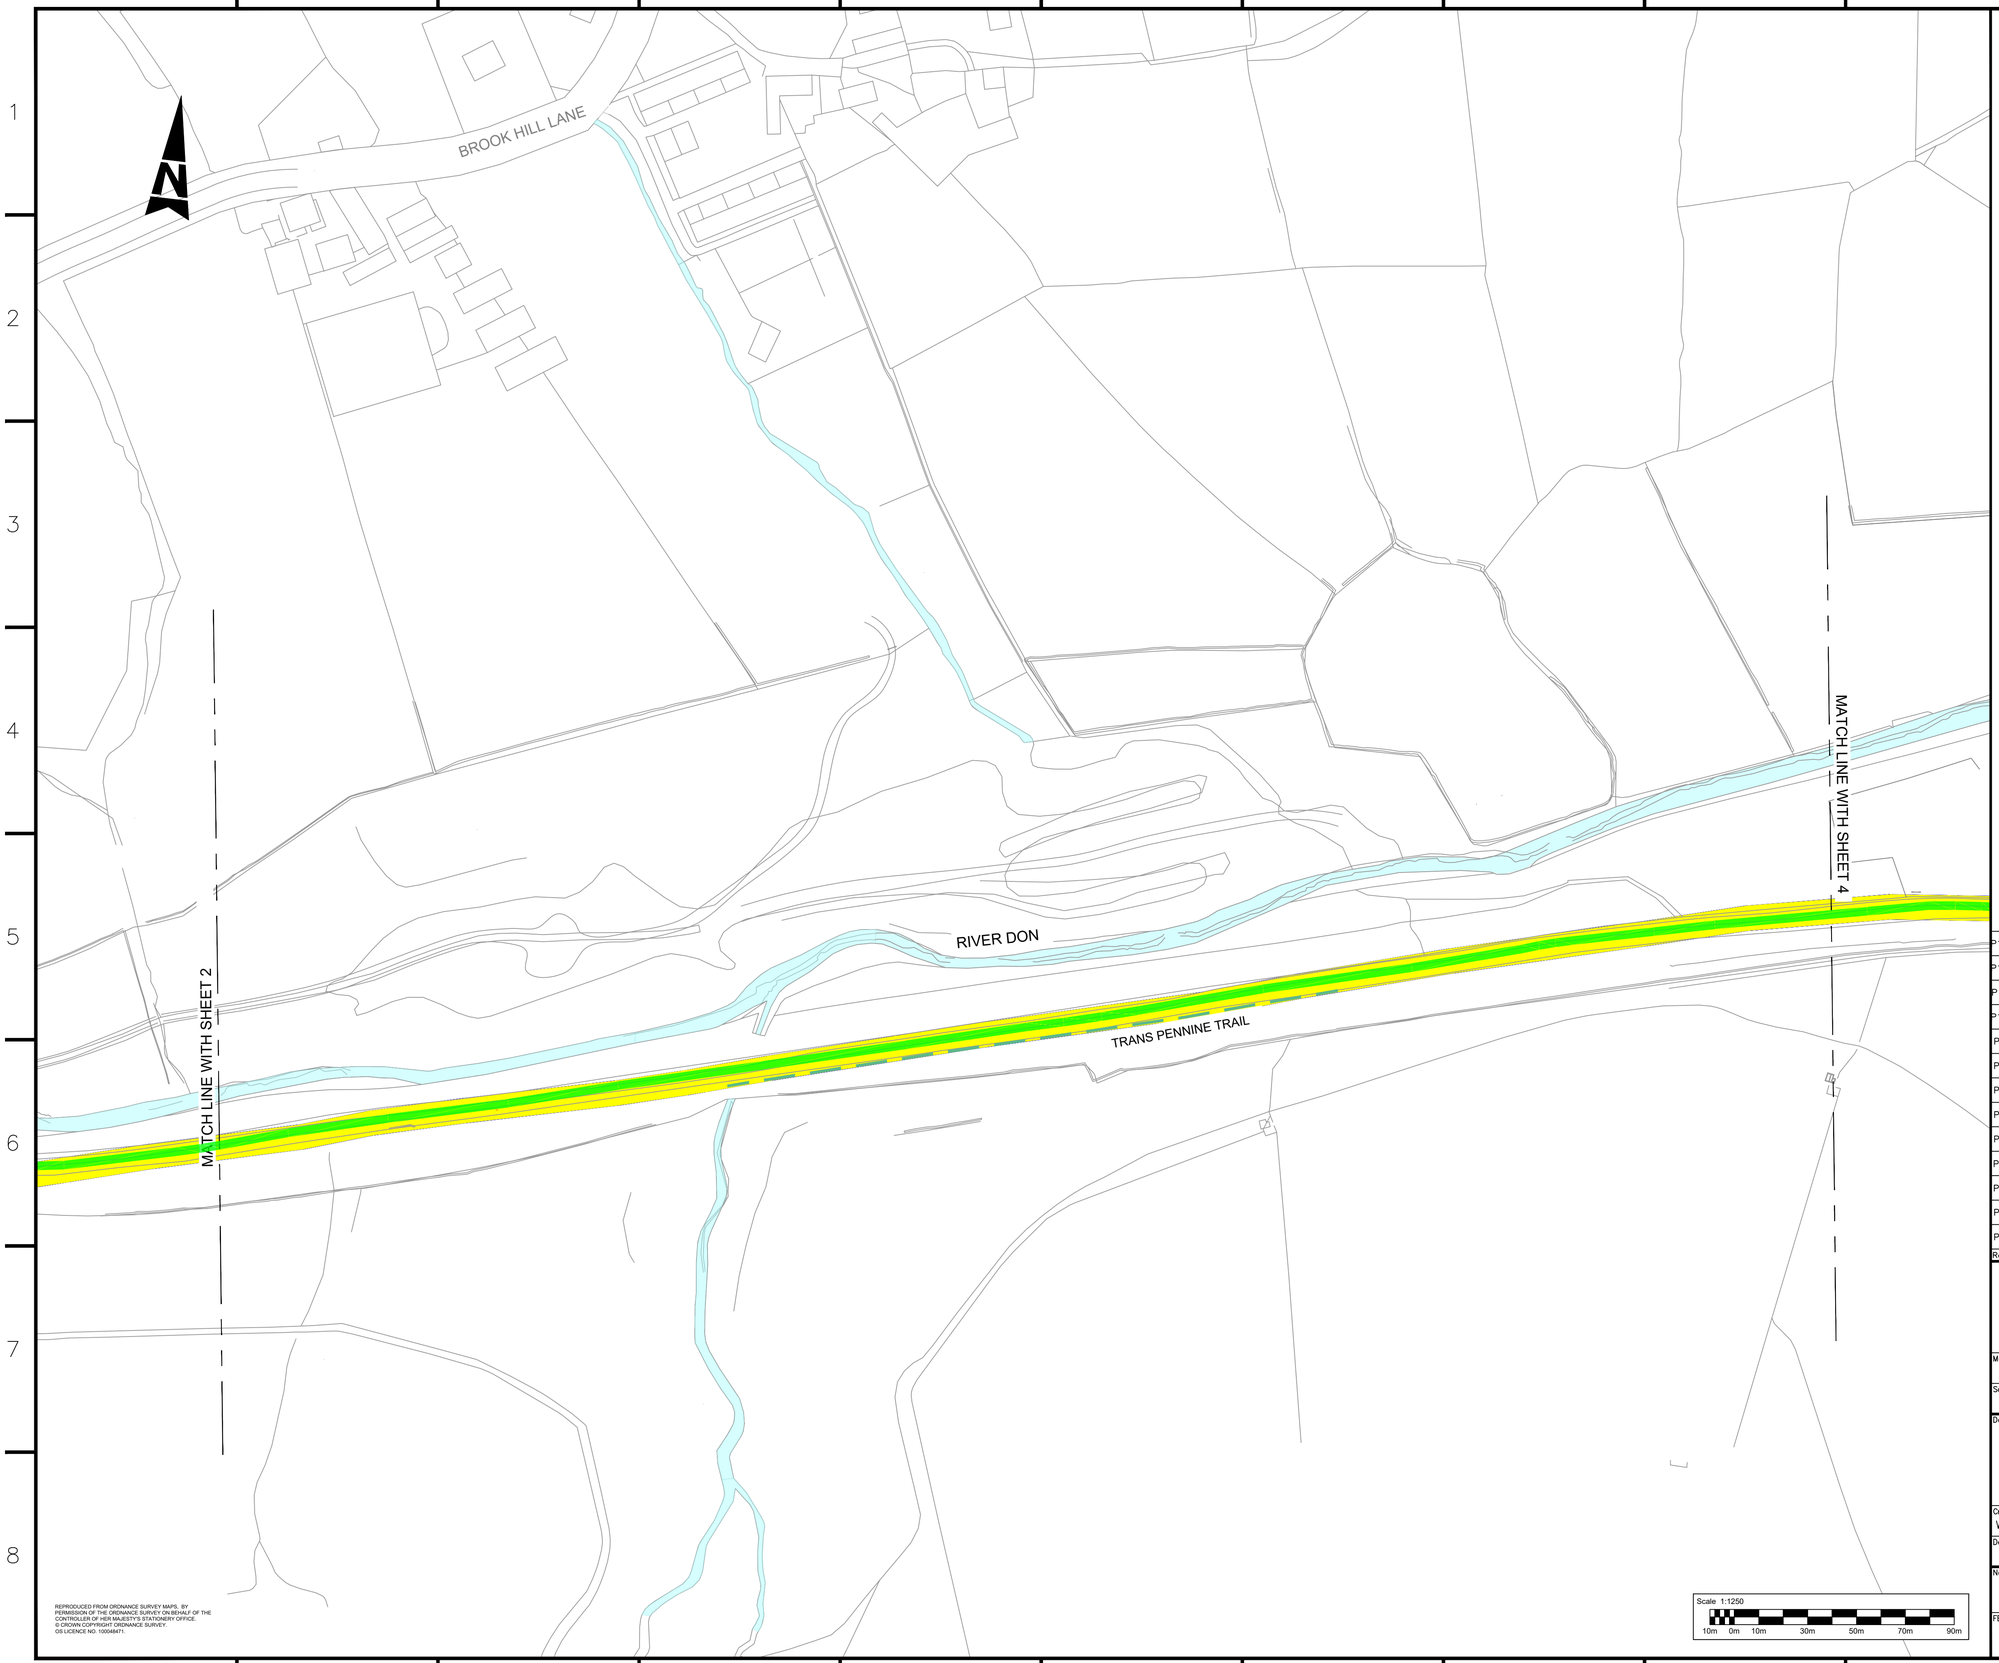


NOTES

1. ALL MEASUREMENTS ARE IN METRES UNLESS OTHERWISE STATED.

KEY

- INDICATIVE ACCESS ROUTE FOR OCCASIONAL MAINTENANCE
- INDICATIVE CABLE INSTALLATION CORRIDOR INCLUDING WORKING SPACE
- CULVERT

Rev	Description	Cre'd	Chk'd	App'd	Date
P13	NATIONAL GRID COMMENTS ADDRESSED	MAC	CN	CN	12/07/19
P12	NATIONAL GRID COMMENTS ADDRESSED	MAC	CN	CN	14/06/19
P11	NATIONAL GRID COMMENTS ADDRESSED	MAC	CN	CN	29/05/19
P10	NATIONAL GRID COMMENTS ADDRESSED	MAC	CN	CN	15/03/19
P9	NATIONAL GRID COMMENTS ADDRESSED	MAC	CN	CN	18/02/19
P8	NATIONAL GRID COMMENTS ADDRESSED	MAC	CN	CN	20/07/18
P7	NATIONAL GRID COMMENTS ADDRESSED	MAC	CN	CN	05/07/18
P6	NATIONAL GRID COMMENTS ADDRESSED	HW	RR	RR	18/05/18
P5	NATIONAL GRID COMMENTS ADDRESSED	HW	RR	RR	16/05/18
P4	NATIONAL GRID COMMENTS ADDRESSED	HW	RR	RR	18/04/18
P3	KEY UPDATED	PH	RR	RR	07/12/17
P2	SWATH AMENDED	WE	GN	RR	04/08/17
P1	FIRST ISSUE	WE	GN	RR	28/07/17

nationalgrid

Master Scheme No:	Sub-Scheme No:	Site:
33492	–	400KV OHL

Scheme Name: VISUAL IMPACT PROVISION – WORK PACKAGE 1
PEAK DISTRICT NATIONAL PARK

Document Title:

FIGURE 2.3
PROPOSED PERMANENT OPERATIONAL DEVELOPMENT
SHEET 3 OF 4

Created by:	Date:	Checked by:	Date:	Approved by:	Date:
W.EASTWOOD	28/07/17	G.NIDHISH	28/07/17	R.RAVEENDRAN	28/07/17

Development Eng:	Document Type:	Scale:	Format:	Sheet(s):	Rev:
D.SPURR	2D DRAWING	1:1250	A1	3 OF 4	P13

National Grid Document Number:

PDD–33492–LAY–048

FEED Document Number:

Scale 1:1250
10m 0m 10m 30m 50m 70m 90m

REPRODUCED FROM ORDNANCE SURVEY MAPS. BY PERMISSION OF THE ORDNANCE SURVEY ON BEHALF OF THE CONTROLLER OF HER MAJESTY'S STATIONERY OFFICE.
© CROWN COPYRIGHT ORDNANCE SURVEY.
OS LICENCE NO. 100048471.