
19.2.2018
Amended as Requested By Kieran Dunn
Chair

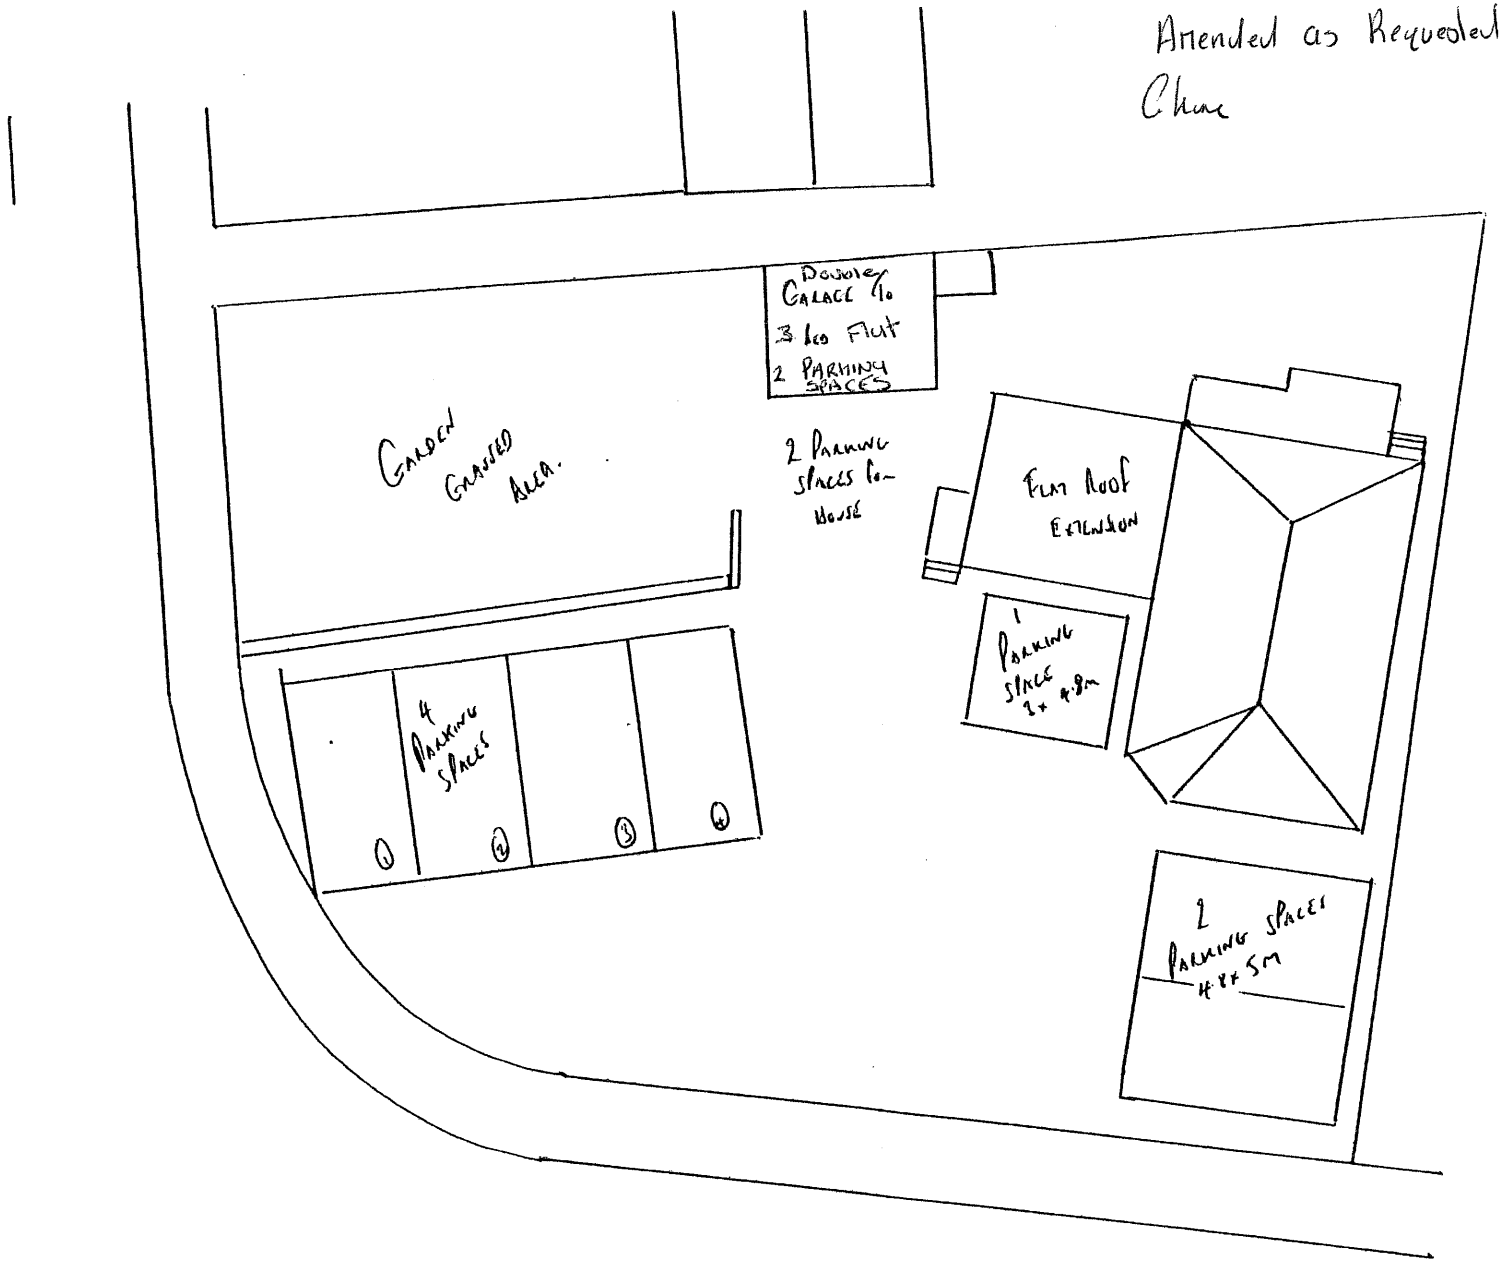

Mrs Carolyne Kane
Rear 1 Bench Lane
Application - 2017/1693
Scale 1:100 A3.