


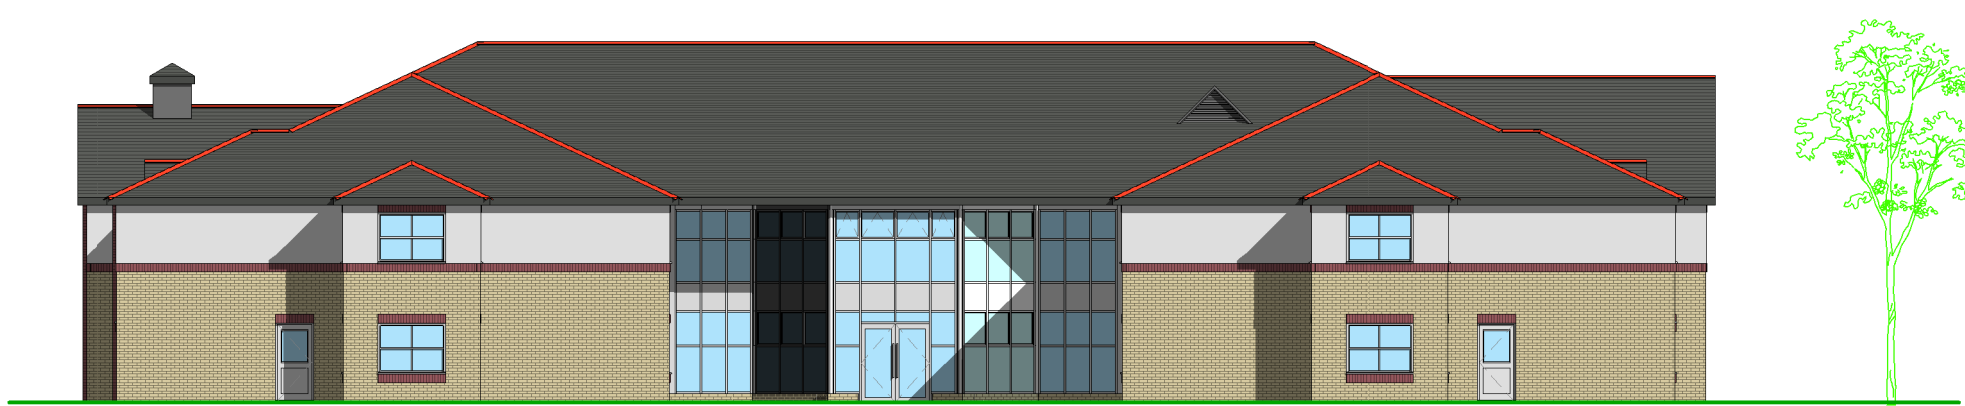

Western Elevation
1 : 200



Northern Elevation
1 : 200



Eastern Elevation
1 : 200



Southern Elevation
1 : 200



View of Care Home from High Ridge Road



View of Courtyard

REV	DATE	DETAILS OF AMENDMENTS	DRAWN
REVISIONS			
ALL MEASUREMENTS IN mm - DO NOT SCALE - IF IN DOUBT ASK			
LNT Construction LNT CONSTRUCTION LTD UNIT 2, HELIOS 47 ISABELLA ROAD GARFORTH LS25 2DY Tel: 0113 3853858 Fax: 0113 3853859			
CLIENT ideal carehomes			
SITE HIGH RIDGE WORSBROUGH BARNESLEY, S70 5HL			
TITLE PLANNING DRAWINGS ELEVATIONS & 3D VISUALS			
SCALE	1 : 200	DATE	20-09-11
DRAWN	EJ	DWG NO.	S70 5HL-A-05
DRAWING STATUS			
FEASIBILITY		PLANNING SUBMISSION	
PLANNING APPROVAL		REGULATION SUBMISSION	
REGULATION APPROVAL		CONSTRUCTION ISSUE	
CHECKED BY		DATE	