

© This drwg is copyright and may not be reproduced in whole or part by any means without the express written permission of the proprieters of Severn Draughting

FOR APPROVAL

Vertical Section Through at Door Head

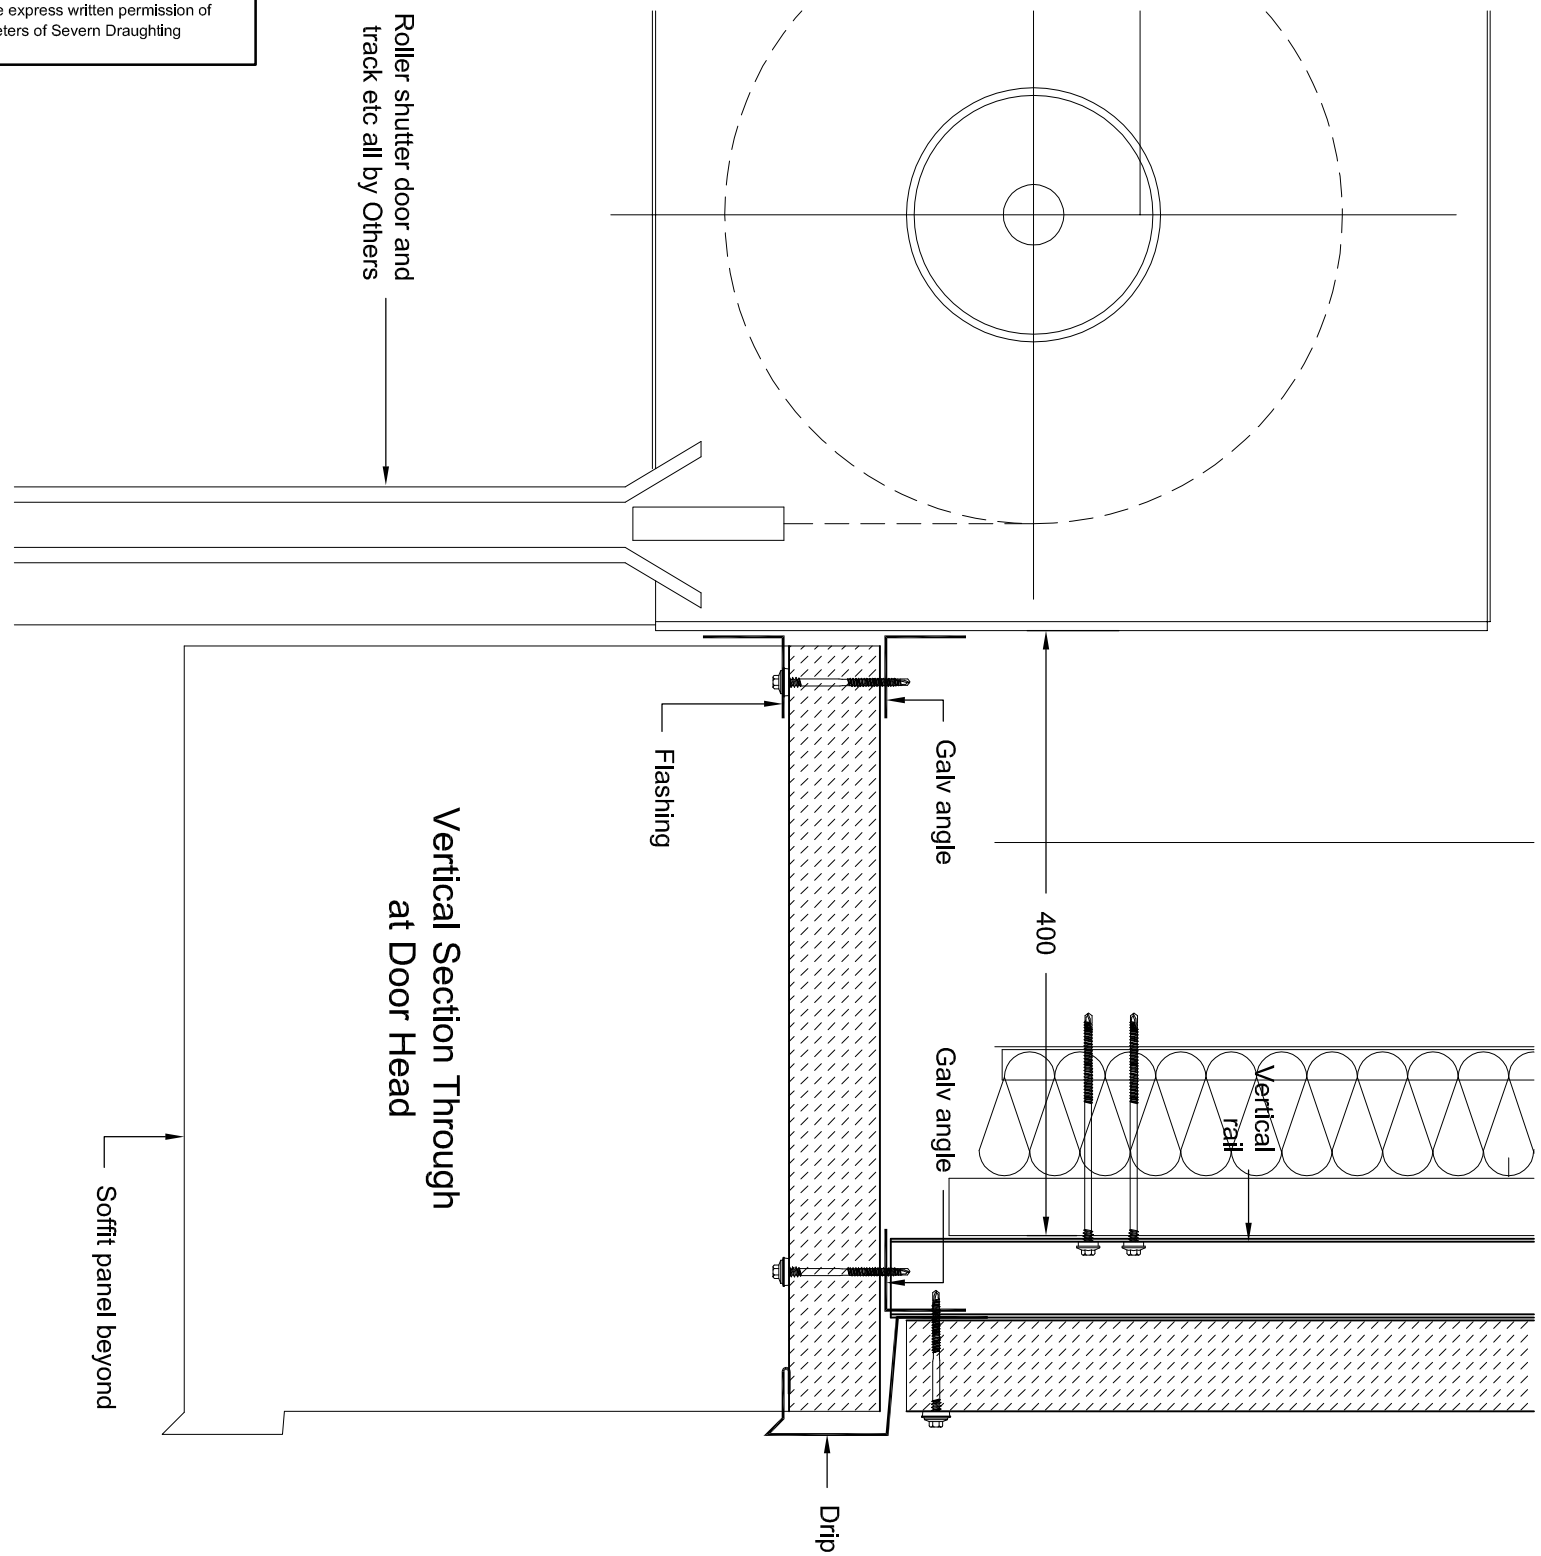

Section at Gable

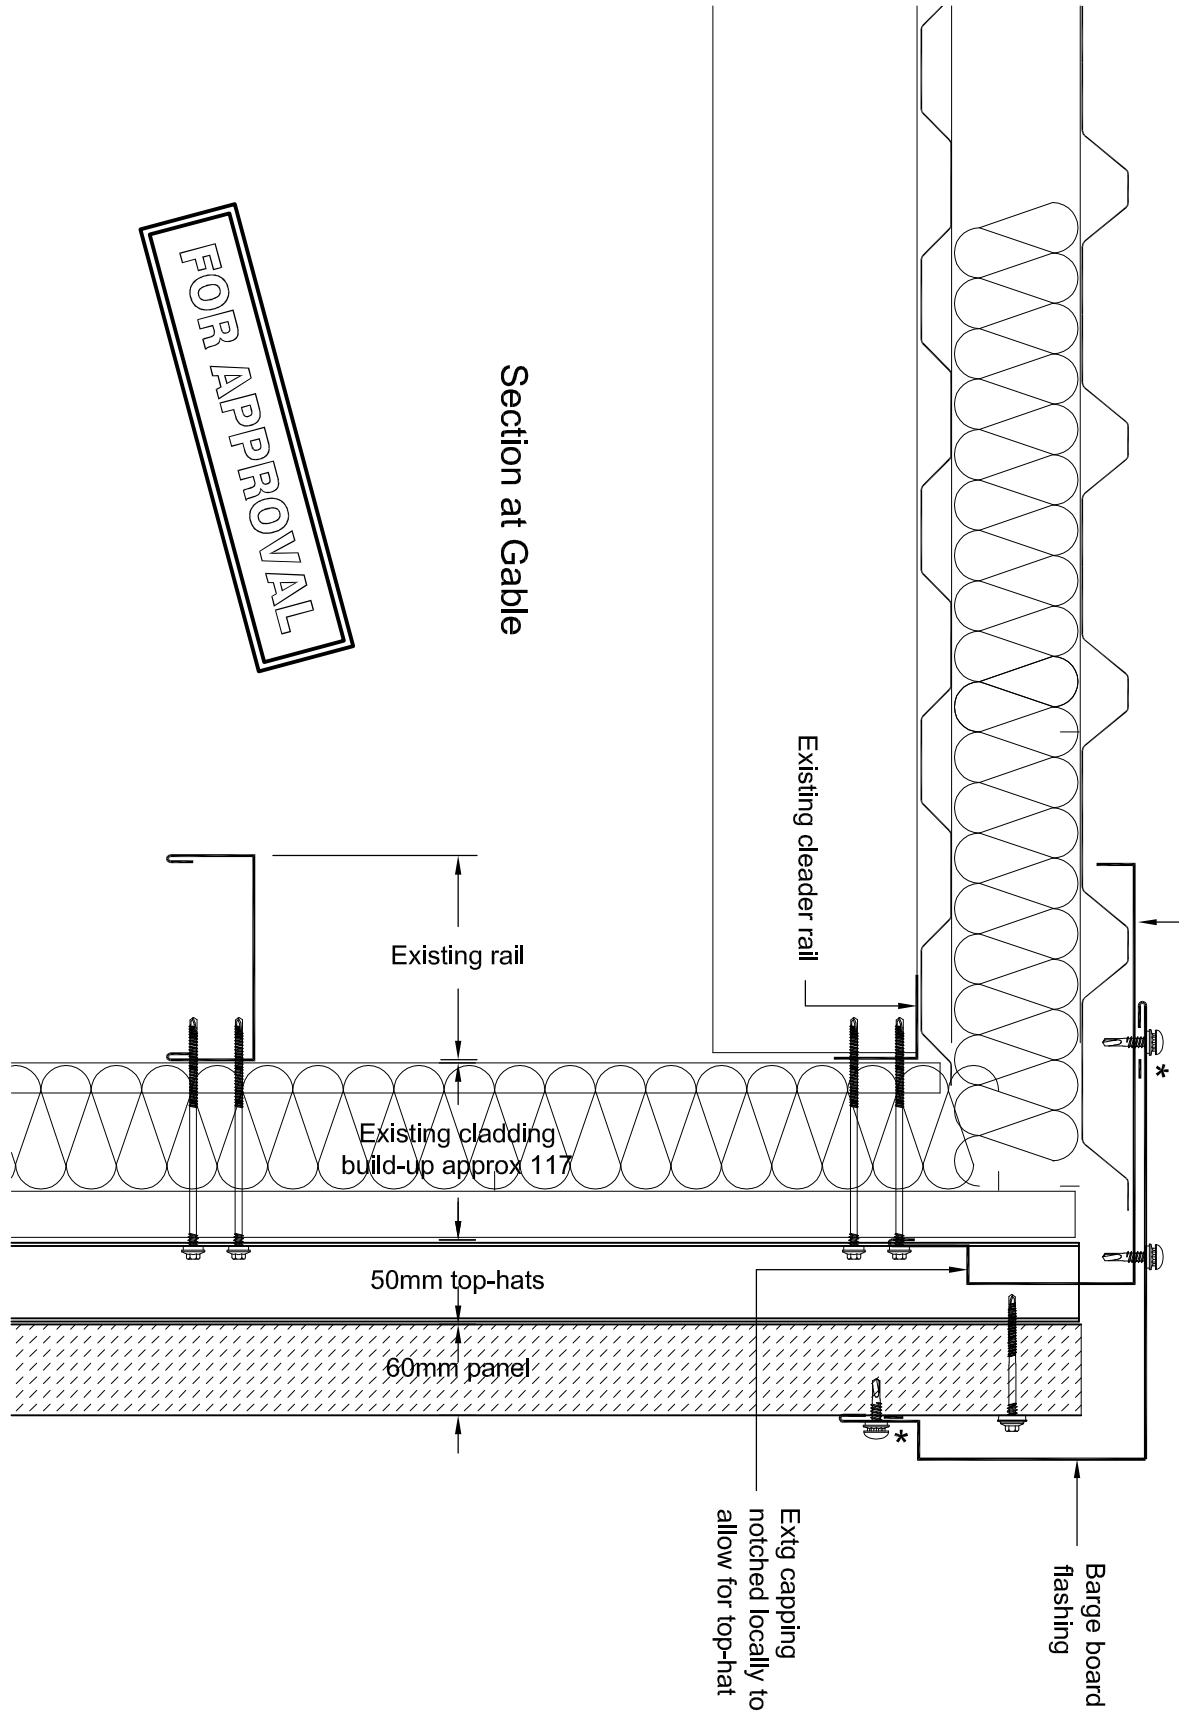

42 Severn Road
Weston-Super-Mare
North Somerset
BS23 1DP
Tel/Fax : +44(0)1934 414835
Mobile : +44(0)7867 951855
severn-draughting@toucansurf.com

Severn Draughting
Industrial Roofing & Cladding Design

REV	DESCRIPTION	DATE

Drawing title

Typical Details (4 of 6)
Polar Ford
Wakefield Road, Barnsley

Contract No / Drawing No: PFB / DT-04

Revision / Status: A B C

Drawn	Date	Scale	Checked
SH	Oct '13	1:5 @ A3	SD