





FIRST FLOOR PLAN
1:50



GROUND FLOOR PLAN -
1:50

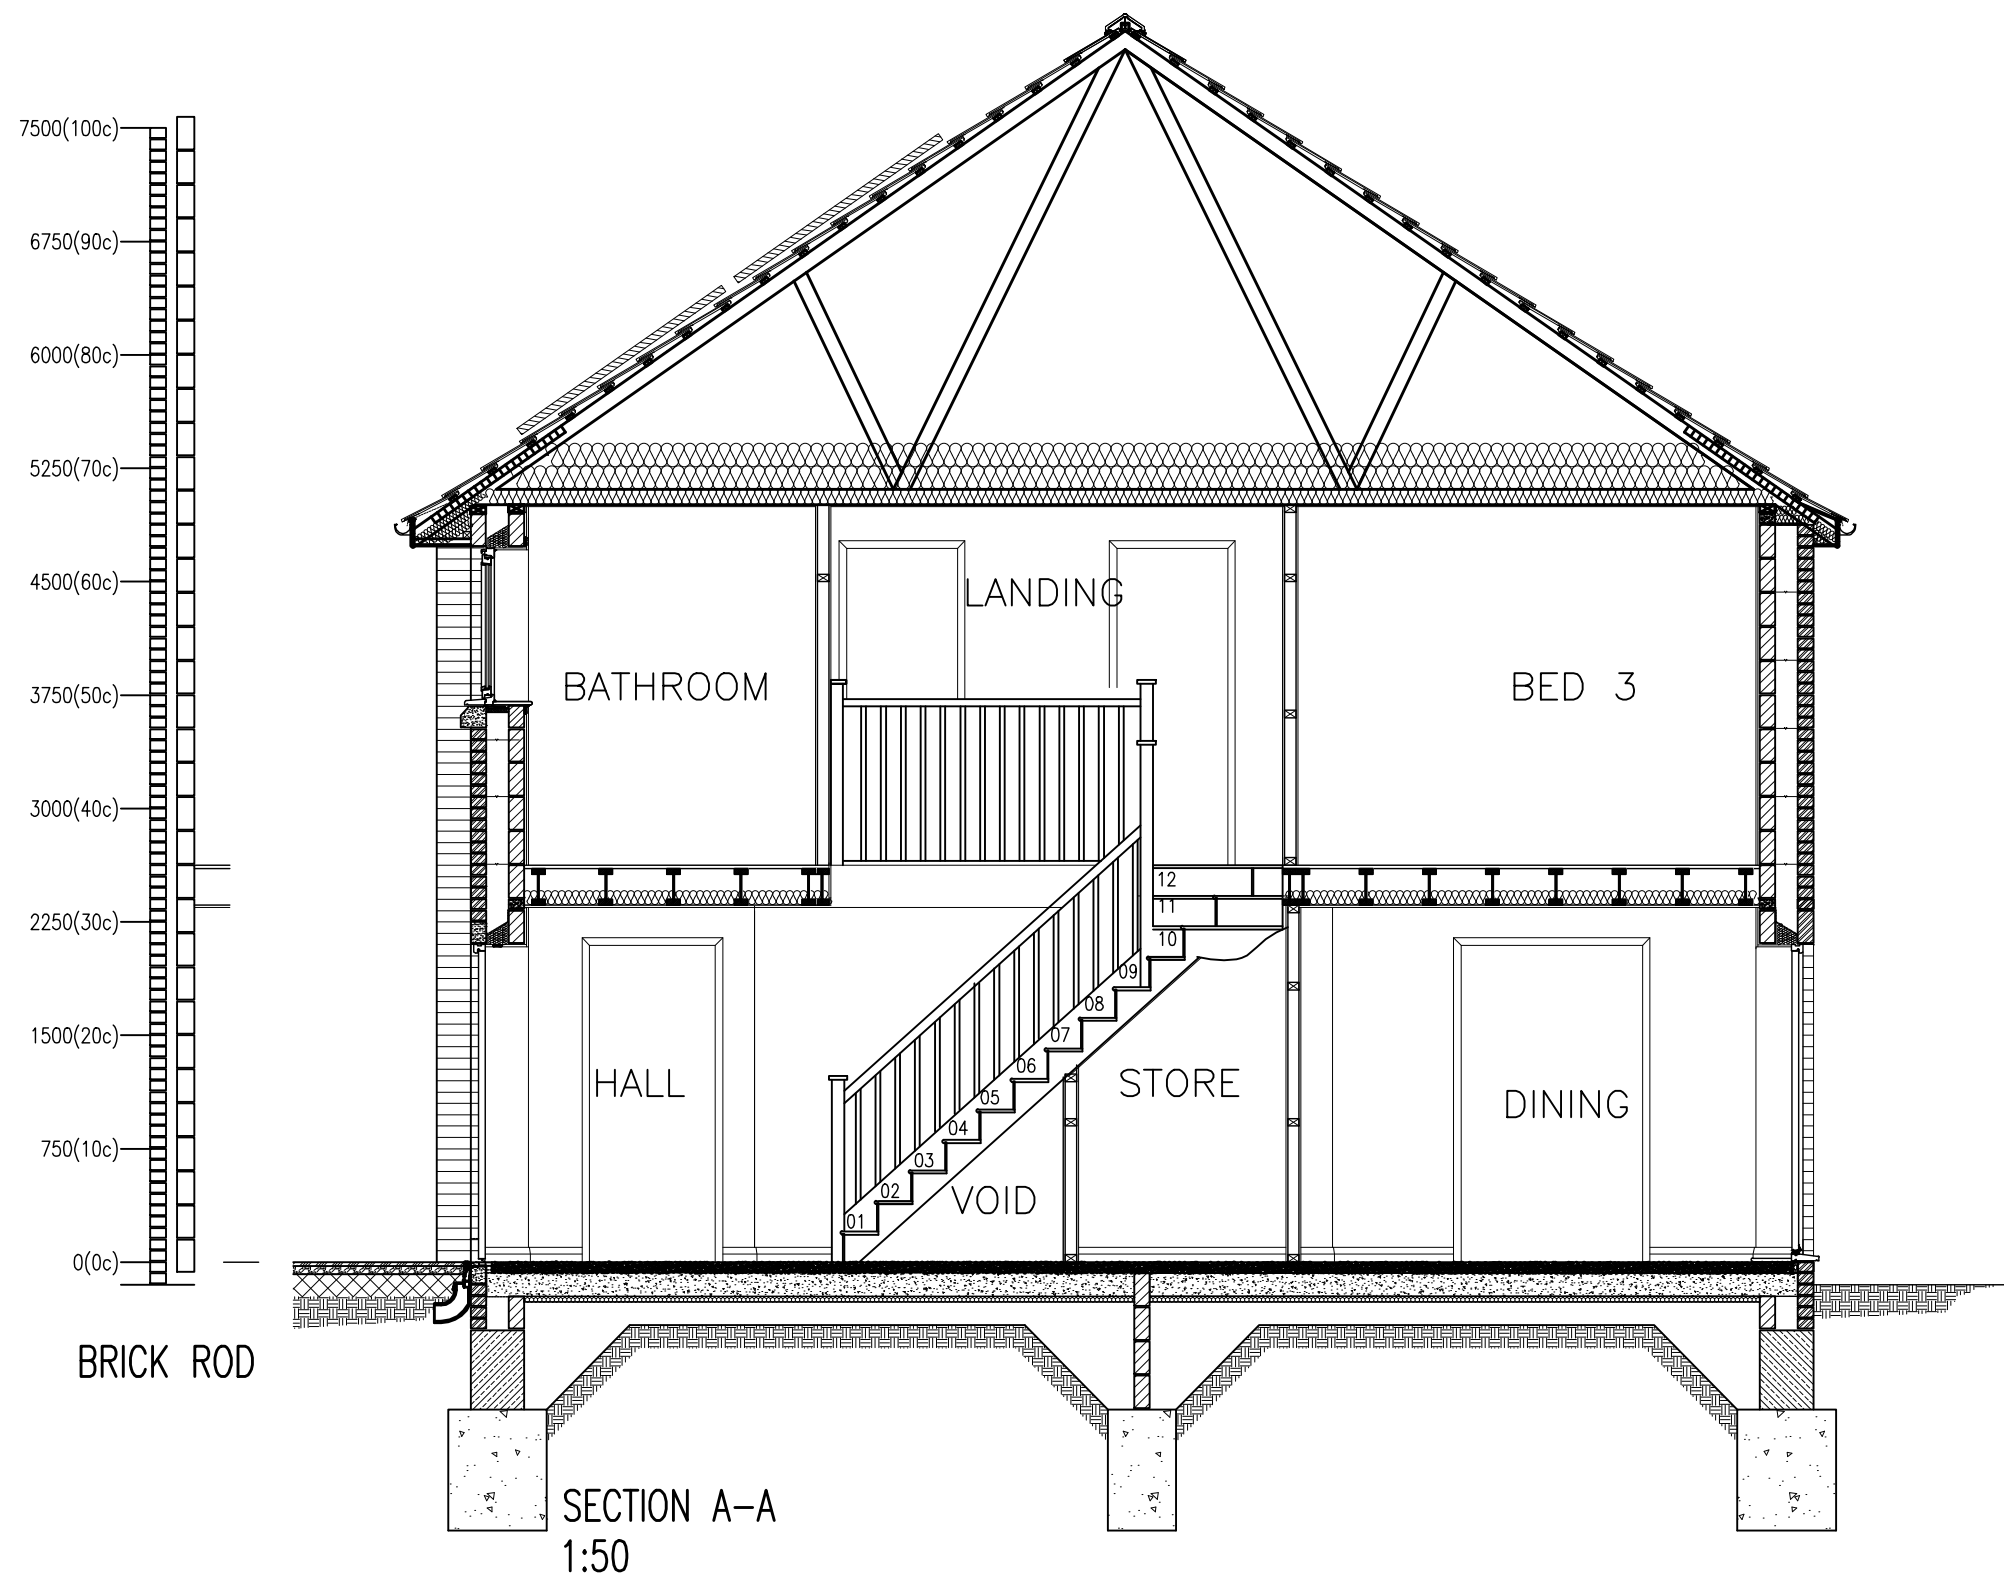

FRONT ELEVATION

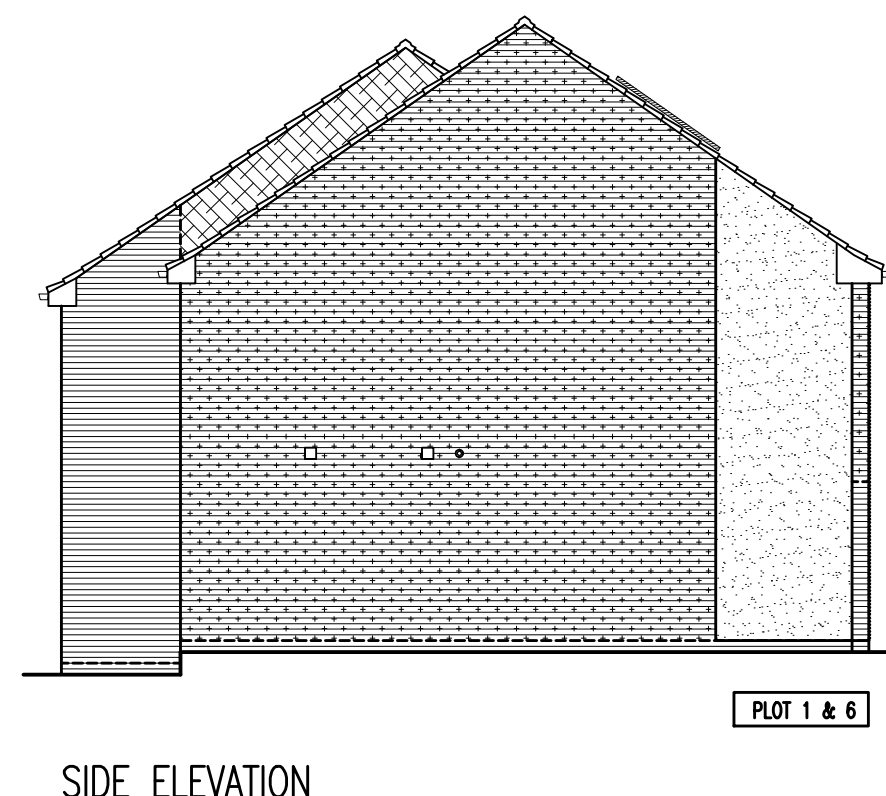

SIDE ELEVATION



REAR ELEVATION



SIDE ELEVATION (LOOKING DOWN BADEN ST)

- ELEVATION LEGEND
- 20mm RENDER OVER BLOCKWORK
 - WEBER PRAL W RENDER - YORK
 - WEBER WETLIS OVER BLUEGLAZ BOARD AT STEPS/BACK
 - 102.5mm FACING BRICKWORK - TYPE A
 - CARLTON BRICK WOLDS MASTER BLEND (BESTOCK AVIS BLUE BELOW EPS)
 - 102.5mm FACING BRICKWORK - TYPE B
 - CARLTON BRICK BUTT BROWNE (BESTOCK AVIS BLUE BELOW EPS)
 - ROOF/PANEL ROCKCLAD CLADDING - DARK GREY (AT STEP BACK WHERE PARTIALLY BECOMES EXTERNAL)
 - WINDOWS TO BE UPVC FINISHED IN GREY
 - DOORS TO BE GRP COMPOSITE WITH GREY FINISH
 - ROOF SANDTOFT CALDERALE - LIGHT GREY
 - FASCIA, SOFFIT - WHITE UPVC
 - RAMP'S AND GUTTER - BLACK UPVC
 - SIT ON SYSTEM - NUMBER OF PANELS AS DETERMINED BY SAP ASSESSMENT AND CODE REQUIREMENTS

General Notes

- To be read in conjunction with Specification / Project Drawings
- Do not scale from this drawing. Check all dimensions on site and report any discrepancies to the architect
- All structural and drainage work to be to the satisfaction of DRS on site. If in doubt, ask.

Drawing Status
PLANNING

Revisions

BY DATE

SYHA Architects		43-47 Wellington Street Sheffield South Yorkshire S1 4HP		tel: 0114 280 278 fax: 0114 280 250 web: www.syha.co.uk	
Creation Date	26.07.11	Client	Baden St. Worsborough, Barnsley	Project No.	998-013
By	SJK	Drawn	SYHA Development Section	Rev.	
Checked	Varies	Issue Title	House Type Details - 3 Bed		