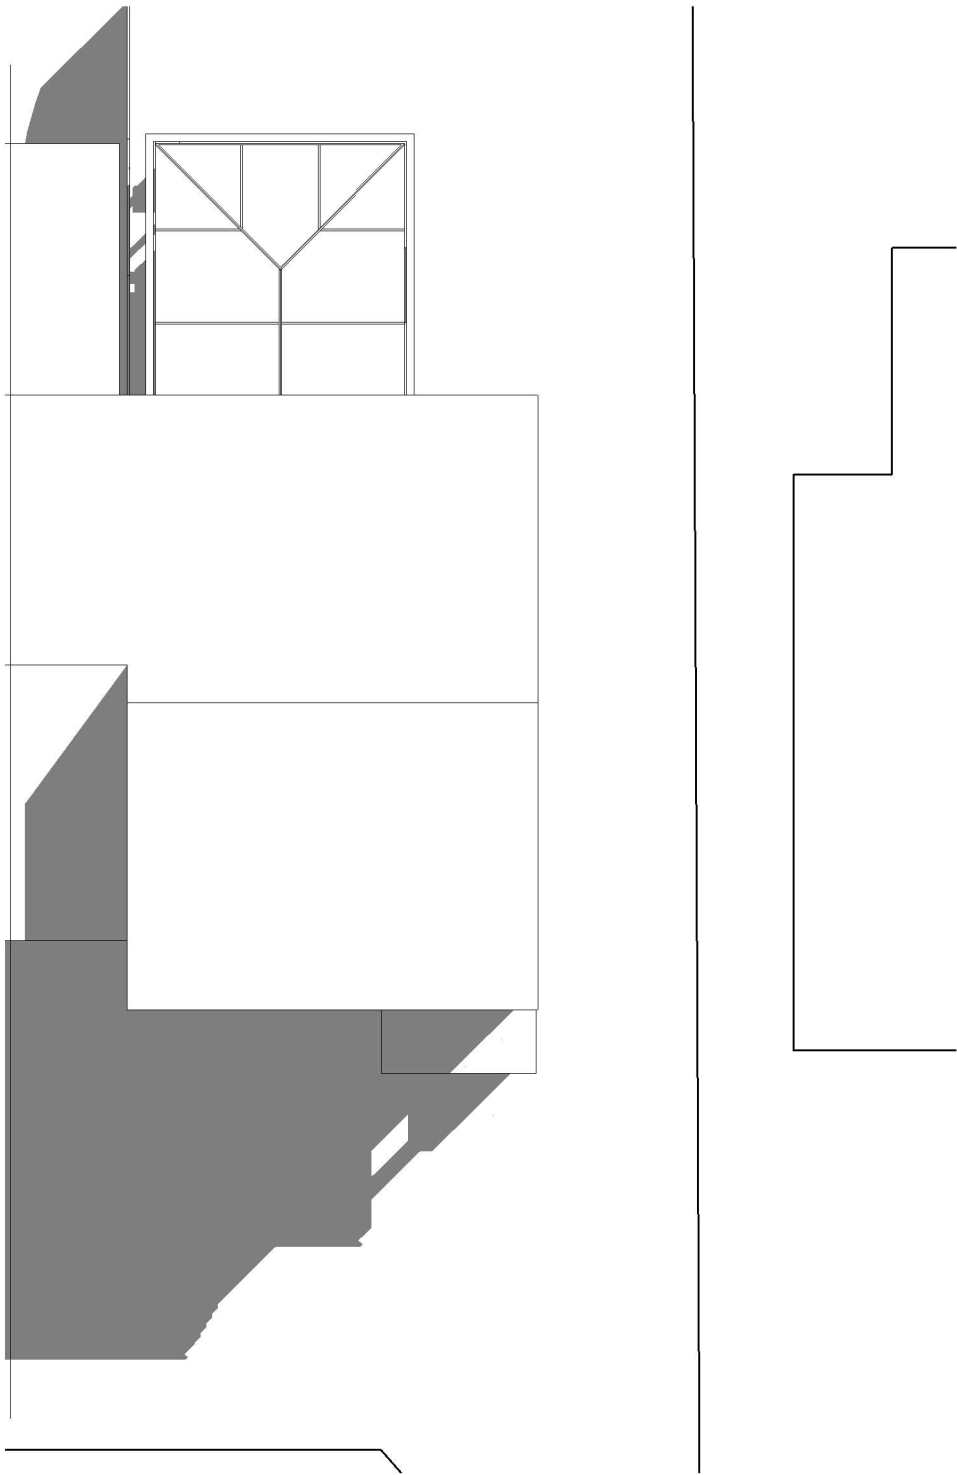


<div><div>PLANNING BY DESIGN</div><div>FROM CONCEPT TO COMPLETION</div></div> <div>ALL DIMENSIONS TO BE VERIFIED ON SITE THIS DRAWING IS NOT FOR CONSTRUCTION</div>	Rev	20 Springvale Grove S36 6DF	EXISTING ROOF PLAN				
			Date	09.04.1963	Scale @ A3 1:100	No. 07	
			By	JL			
			Drwg ref: 20SpringvaleGroveExistingRoofPlanV2				