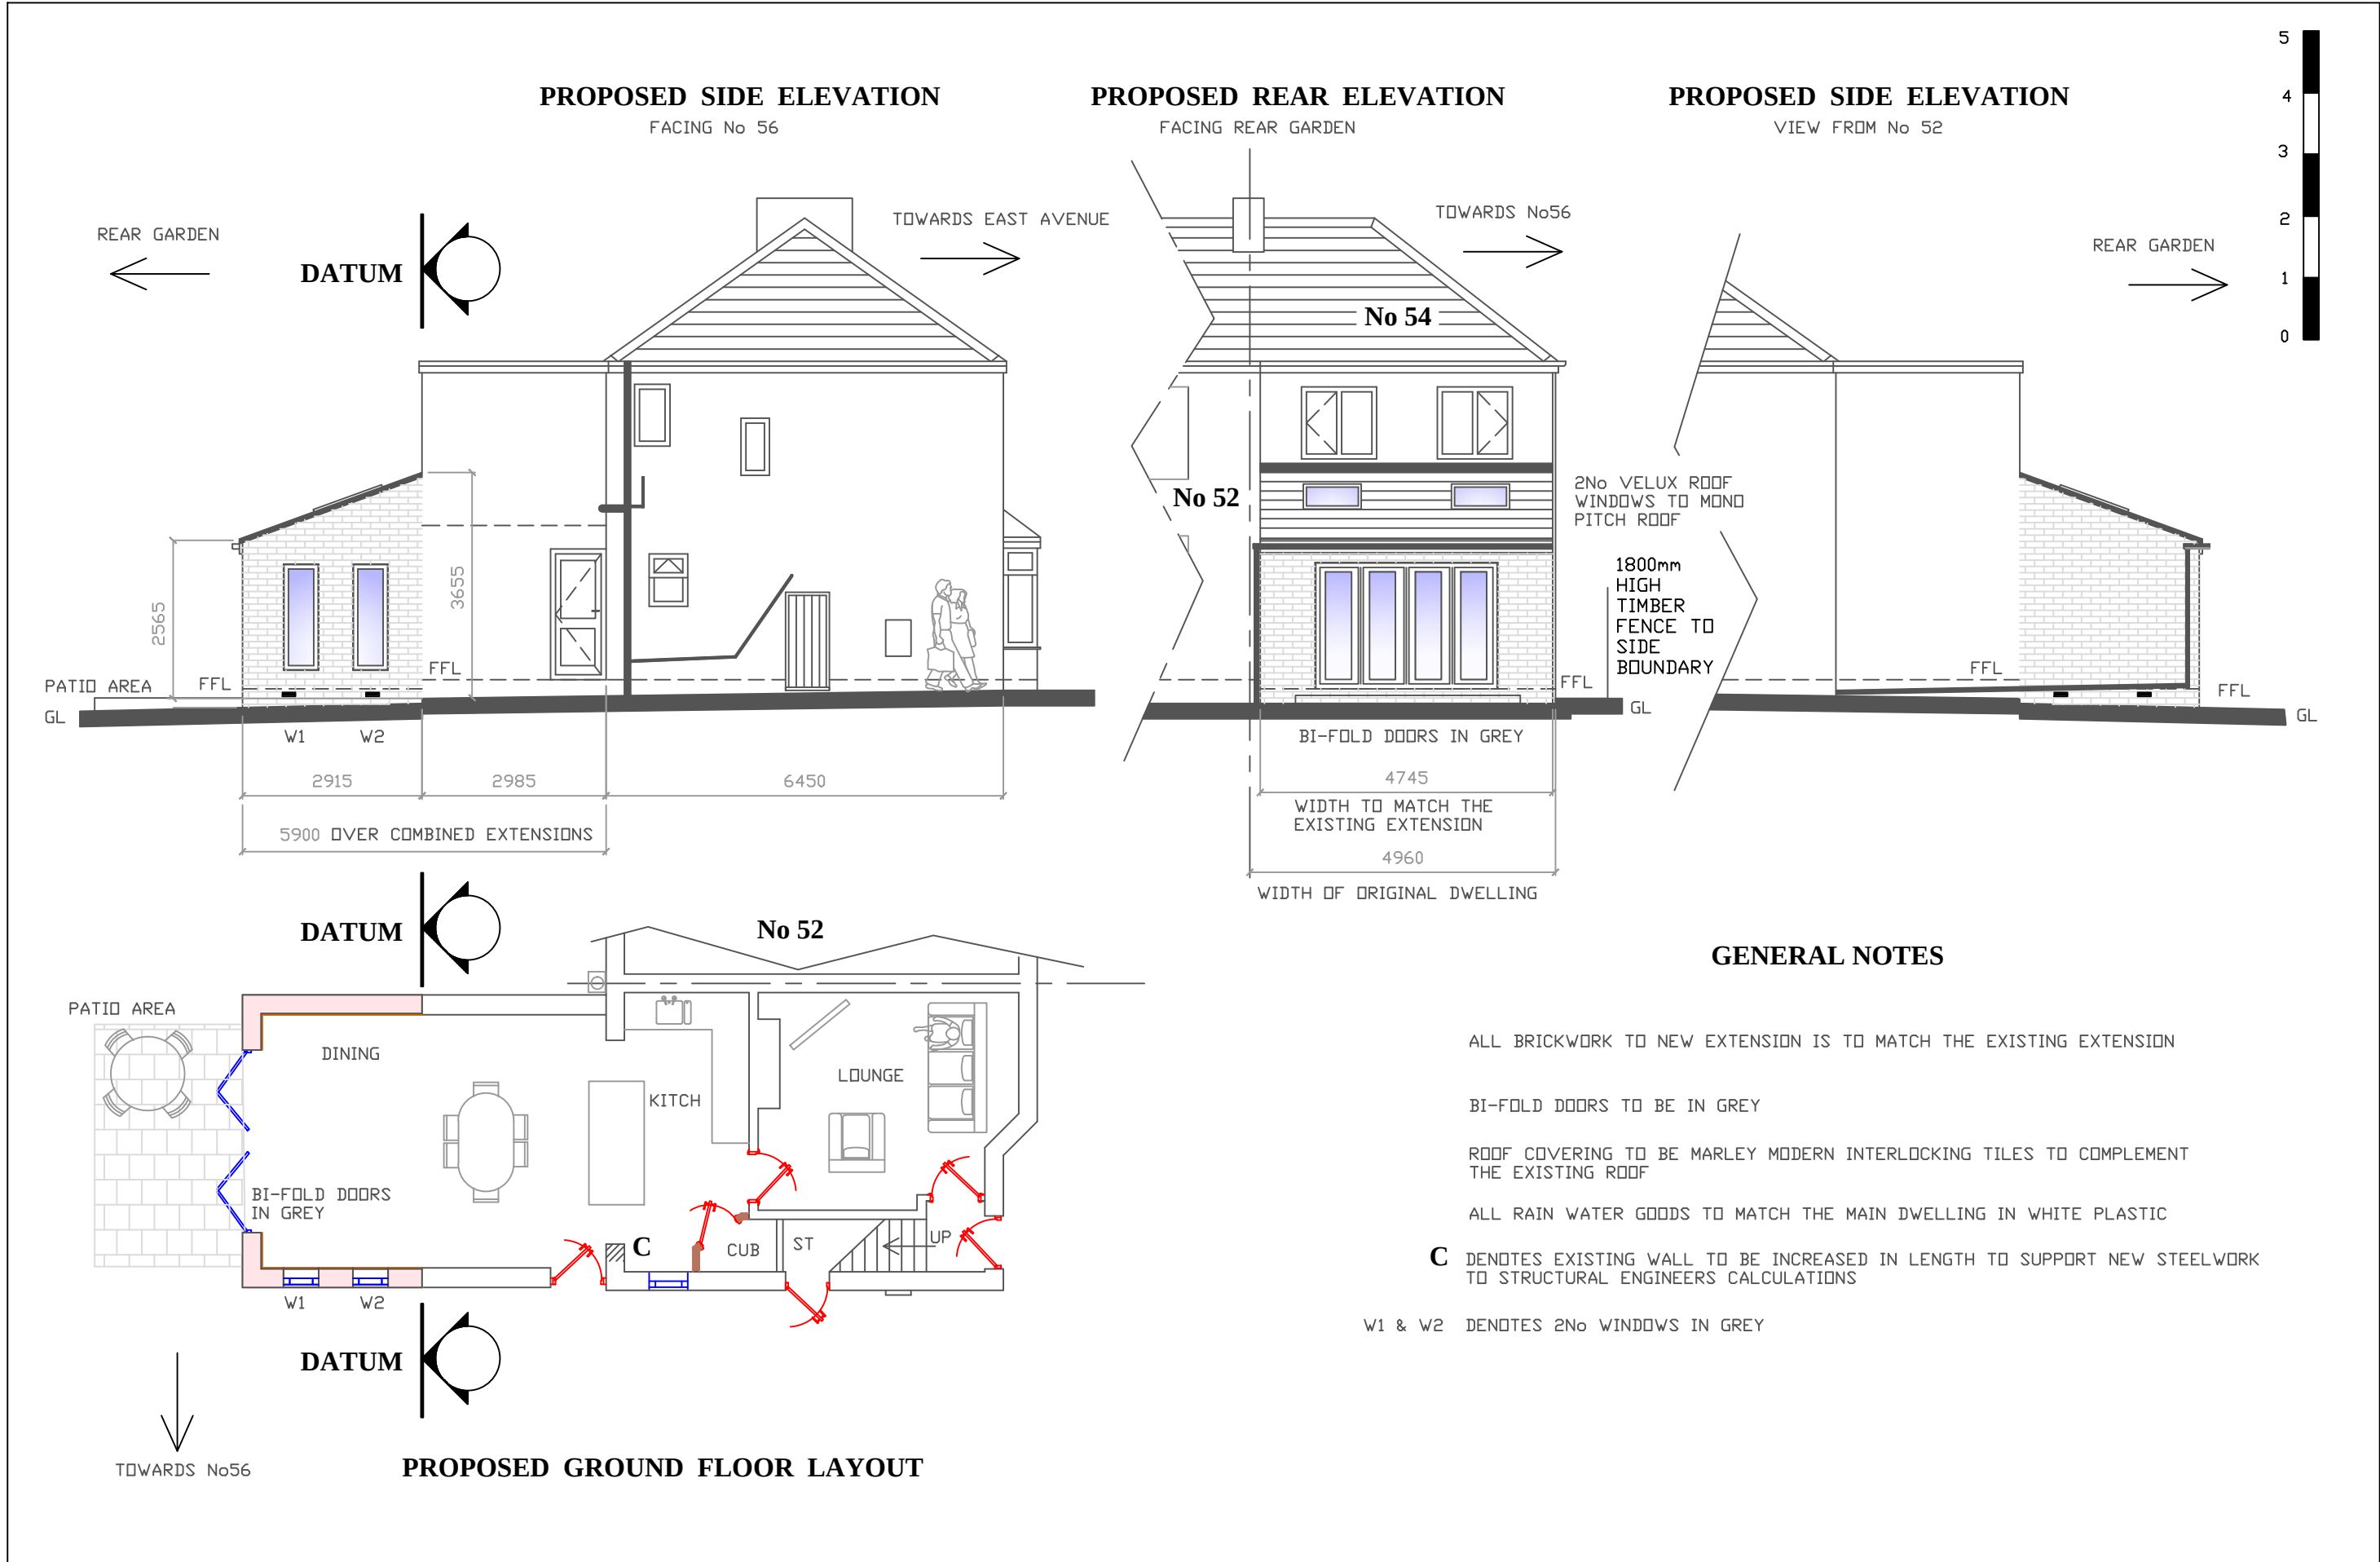


CLIENT MR & MRS I CLAYFORTH 54 EAST AVENUE WOMBWELL	TITLE DRAWING SHOWING PROPOSED ELEVATIONS & GROUND FLOOR LAYOUT	SCALE 1:100 @ A3		REV	
		DATE 25/07/2020		DRG No 20/003	