


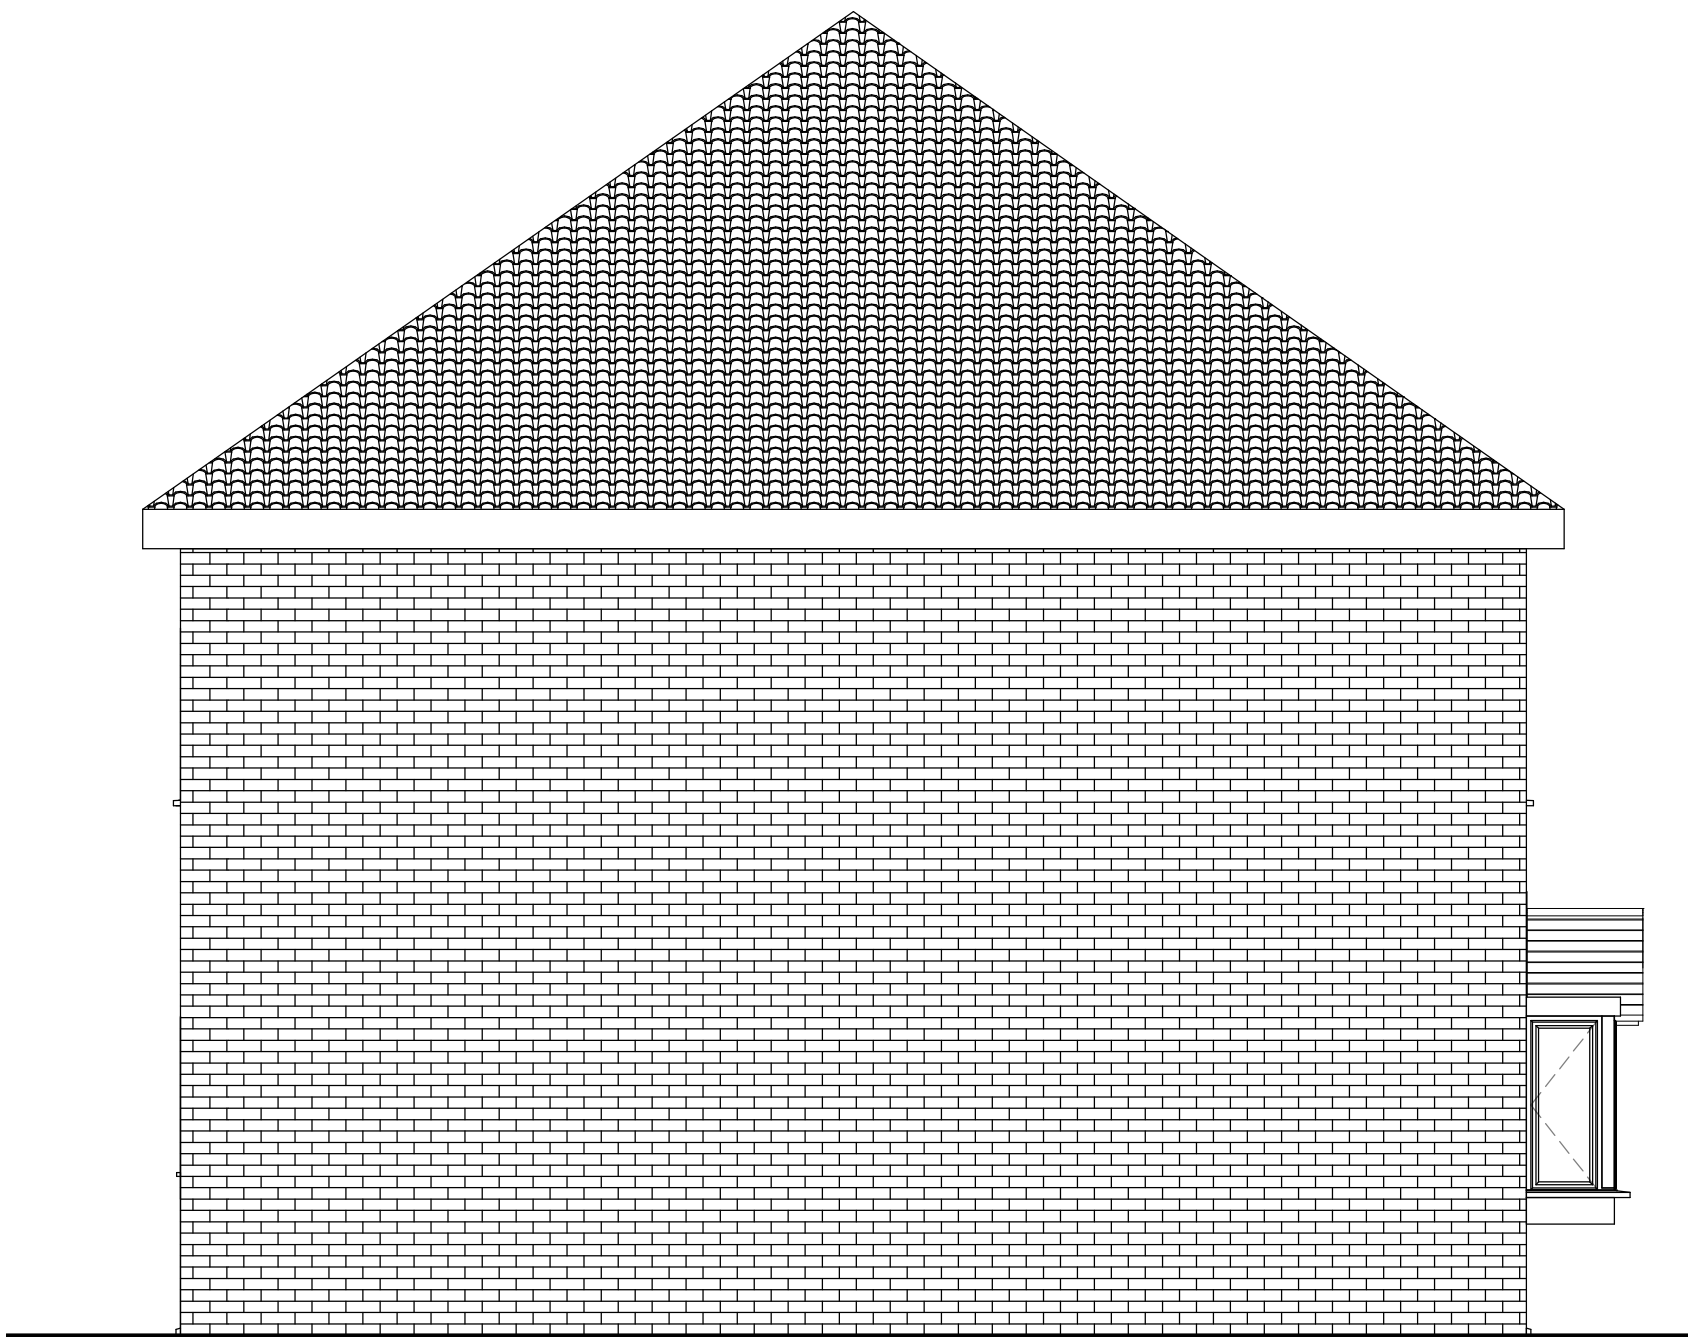

1

PROPOSED SIDE ELEVATION

1 : 50

						Client Jackie Downing	Job Title Proposed Side and Rear Extension with Double Detached Garage to No. 2 Park Ave, Barnsley.		Drawing Title Proposed Side Elevation				
									Drawing Status PLANNING				
	Planning Issue							Scale at A3 AS SHOWN	Job No 426		Drawing No P-07		Issue -
	Issue	Date	By	Chkd	Appd								