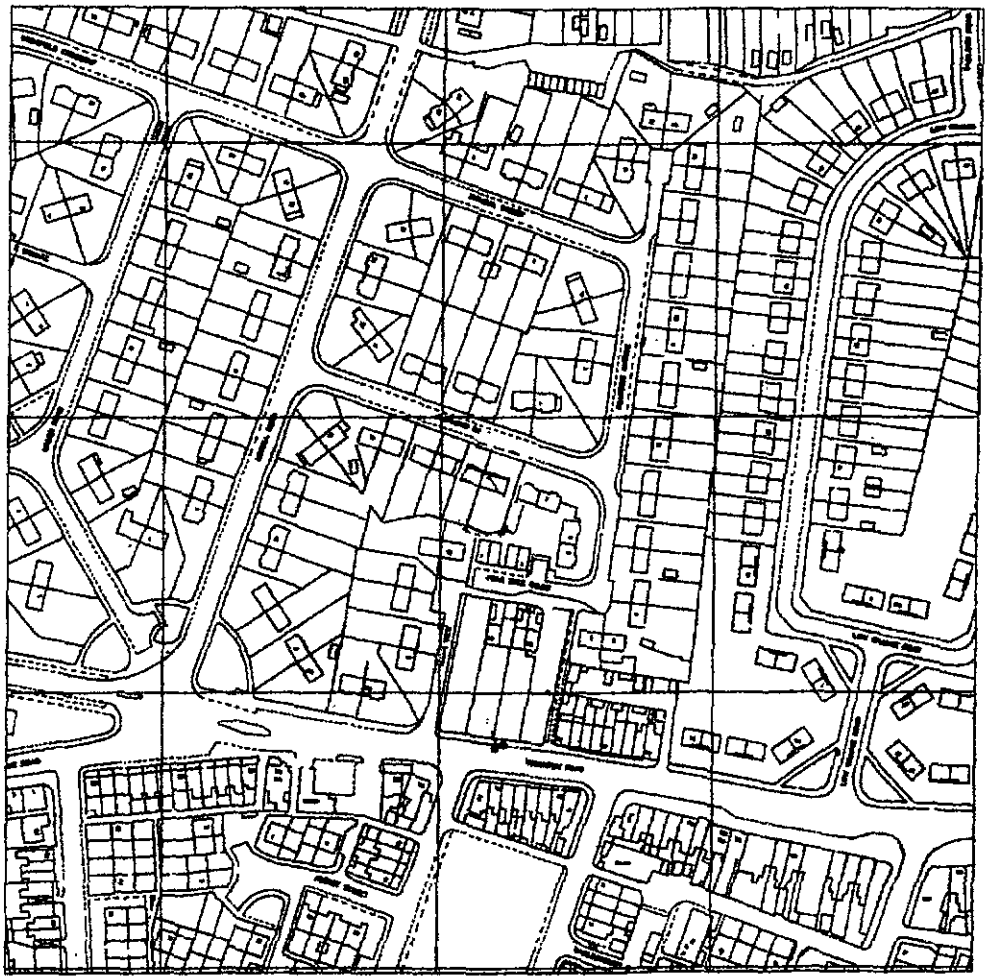


Crown Copyright. Quoted scale is approximate.

SCALE: 1:2500


This map is reproduced from the Ordnance Survey material by The Coal Authority [or division thereof] with the permission of the Controller of Her Majesty's Stationery Office, Crown Copyright. Unauthorised reproduction infringes Crown Copyright and may lead to prosecution or civil proceedings. Licence Number: AL51060A001.

This is a plan of the boundaries of the property in respect of which this report has been prepared. It is the responsibility of the user to ensure that the boundaries shown correspond with those of the property.

APPROXIMATE POSITION OF ENQUIRY BOUNDARY SHOWN 

PLAN REFERRED TO

THURNSCOE

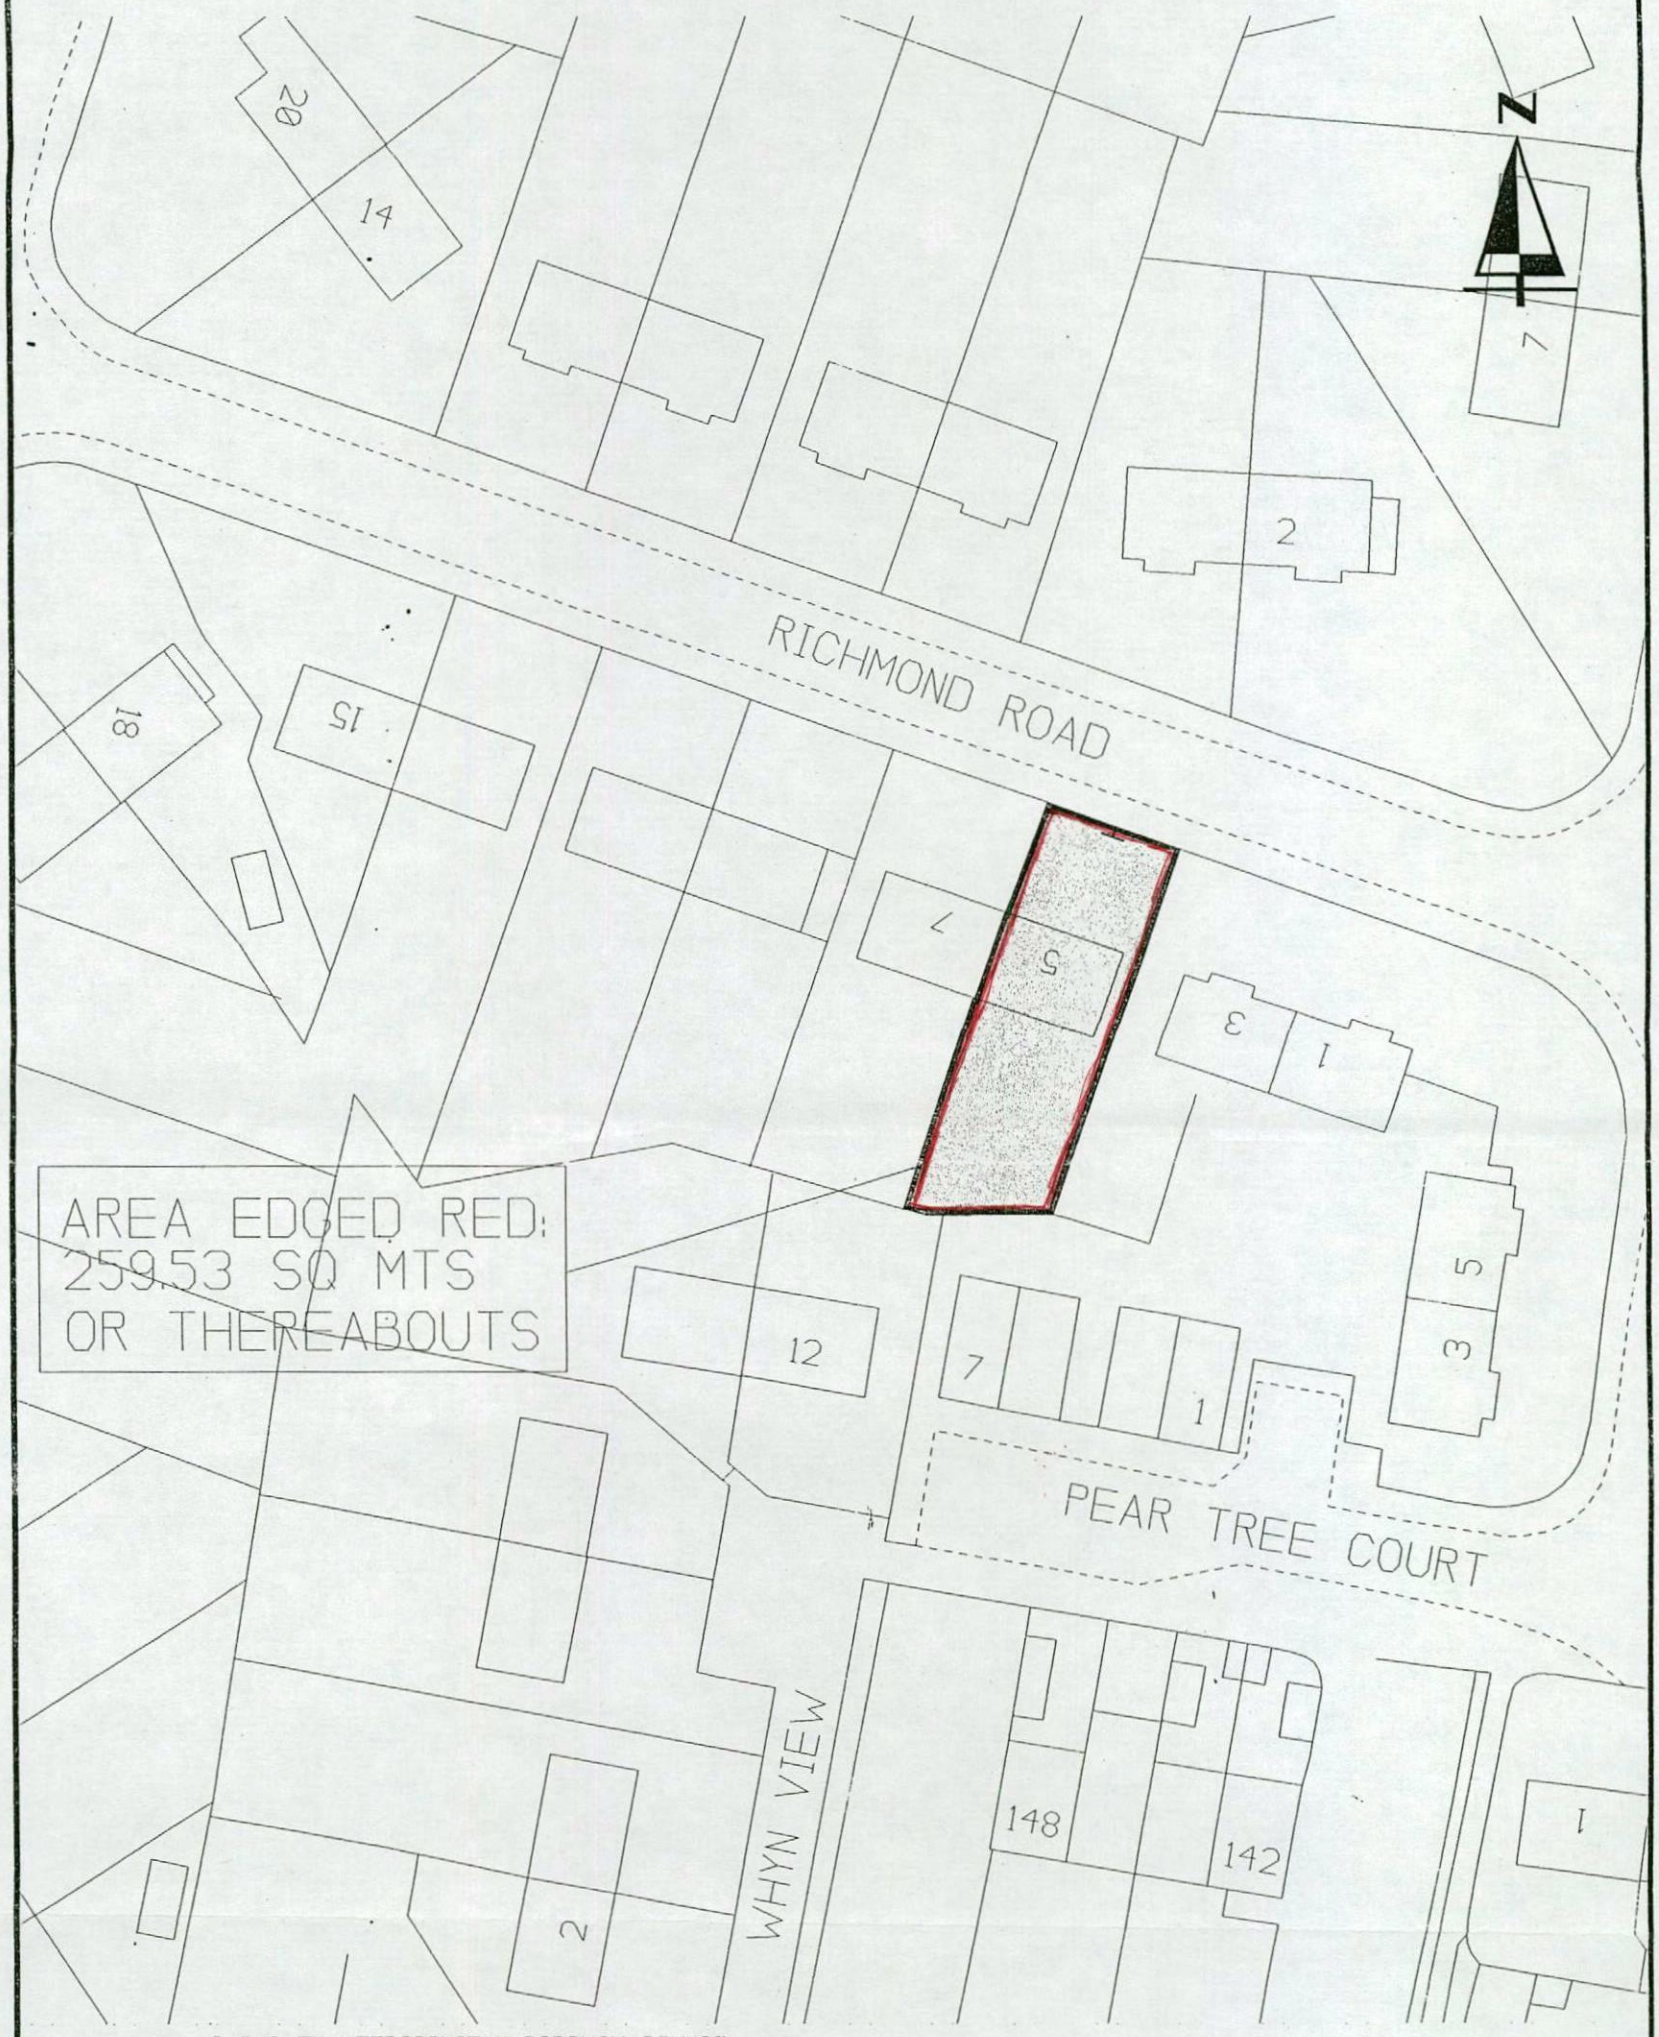

BARNSLEY METROPOLITAN BOROUGH COUNCIL
PROPERTY AND PROCUREMENT
ASSISTANT EXECUTIVE DIRECTOR: KEITH S HILTON, FRICS
SPRINGFIELD HOUSE, SPRINGFIELD STREET, BARNSLEY, S70 6HH
TEL: (01226 774601) FAX: (01226) 774629
E-Mail: estates@barnsley.gov.uk
www.barnsley.gov.uk

The material contained in this plot has been reproduced from an Ordnance Survey Map with the permission of the Controller of Her Majesty's Stationery Office. © Crown Copyright.
Unauthorised reproduction infringes Crown Copyright and may lead to prosecution or civil proceedings.
Ordnance Survey Licence No: LA076090

SCALE: 1:500

PLAN NO: DV1015A DATE: 12/12/102

