

THIS DRAWING IS COPYRIGHT.
It must not be reproduced or disclosed to third parties without our prior permission.

Do not scale from this drawing, or, interrogate and use electronic information. Use dimensioned information only.
Only information included in the registered issued drawing to be used.

Any discrepancies should be reported immediately.

This drawing is to be read in conjunction with all relevant consultants, specialist manufacturers drawings and specifications.


Any surveyed information incorporated within this drawing cannot be guaranteed as accurate unless confirmed by fixed dimension.

All dimensions are in millimetres unless noted otherwise.

REFER TO GA PLAN FOR SECTION LOCATIONS



1 Section 1
1 : 50

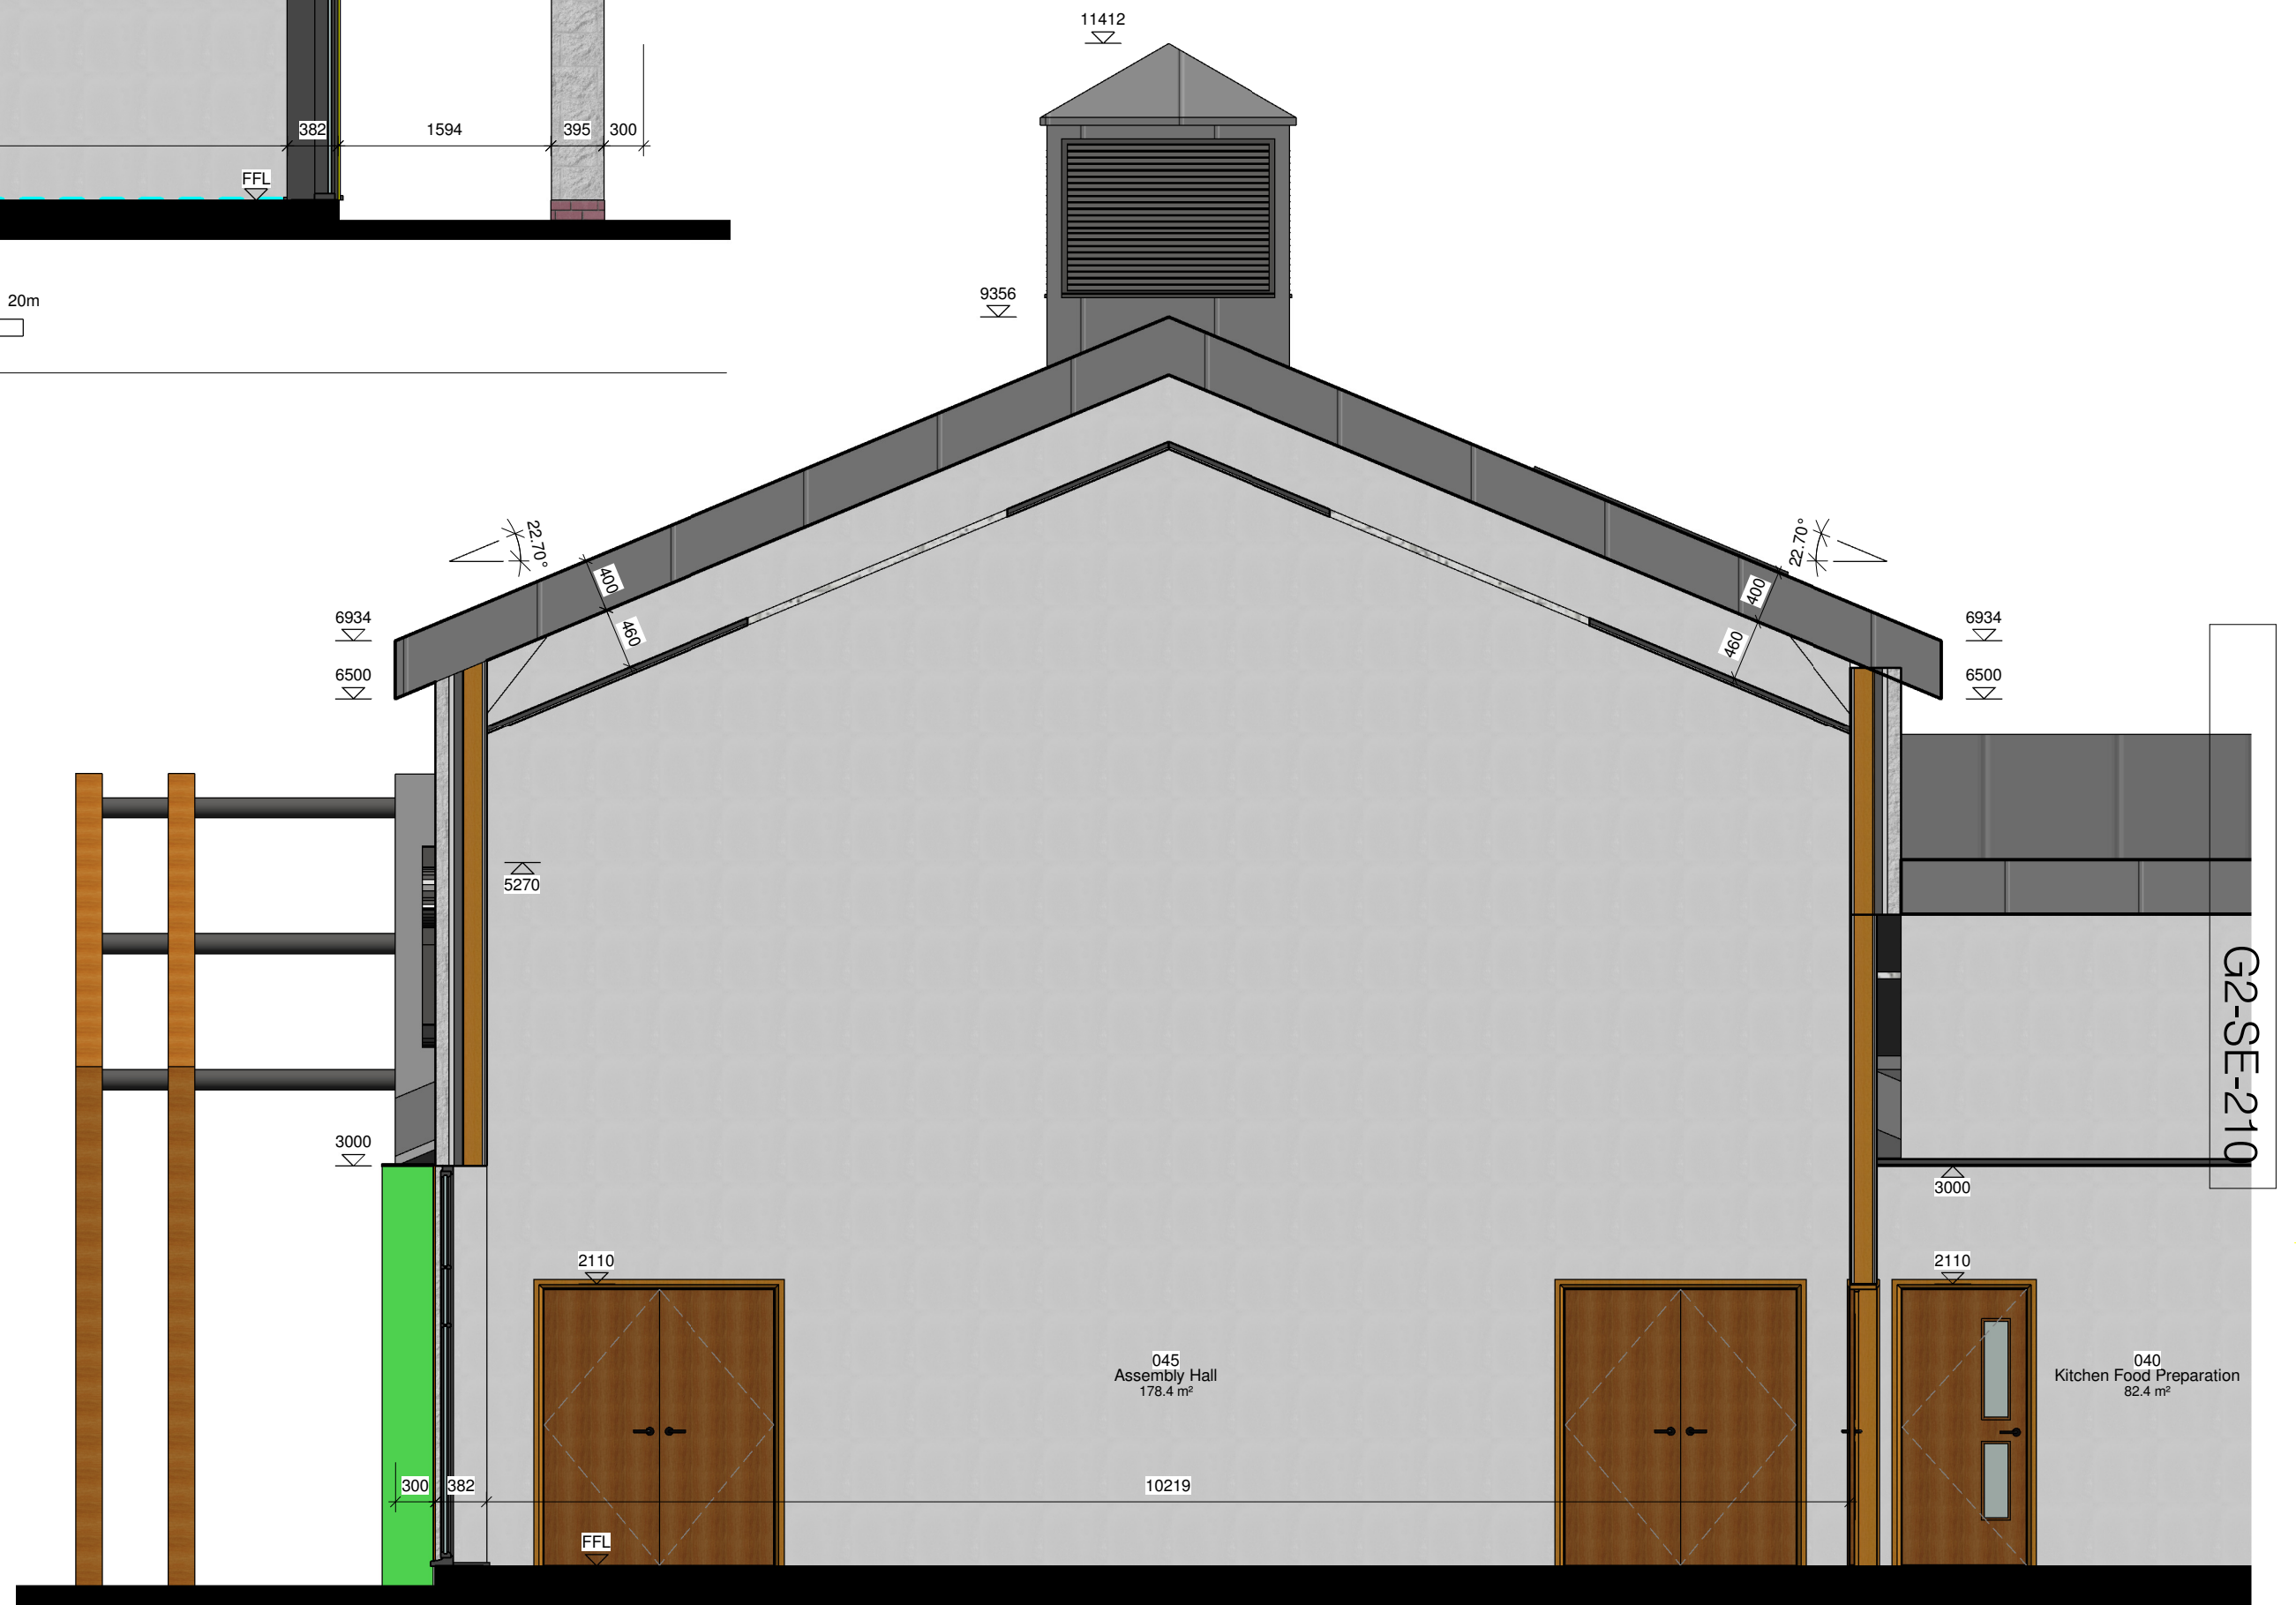

2 Section 2
1 : 50



3 Section 3
1 : 50

B	Reserved Matters Submission	2015.02.27	NB	LA
A	Design Development	2015.01.20	NB	LA
Rev	Description	Date	Dr by	App by

B3
ARCHITECTS

○ Aberystwyth ○ Loughborough
○ Bradford ○ Manchester
○ Cardiff ○ Newcastle
○ Glasgow ● Newtown

t : 01686 626801
f : 01686 626829
www.b3.co.uk

Goldthorpe Primary School
Barnsley Metropolitan Borough Council

Sections
81397M G2-SE-210 B
Drawn NB Checked LA 1 : 50 @ A1 01/13/15