
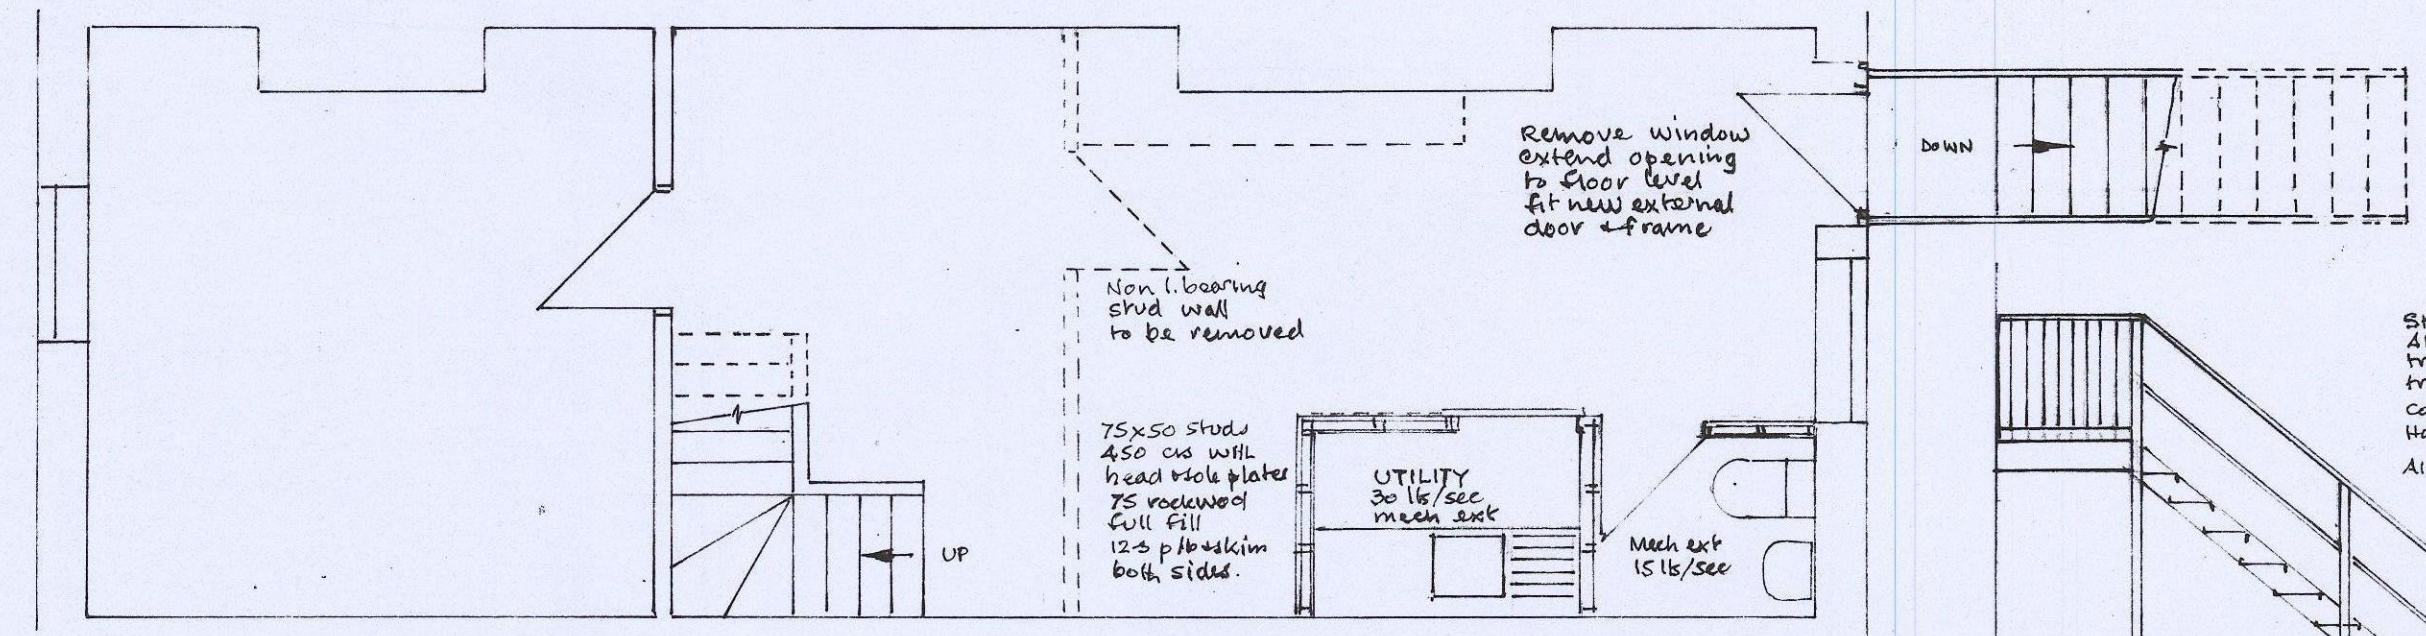
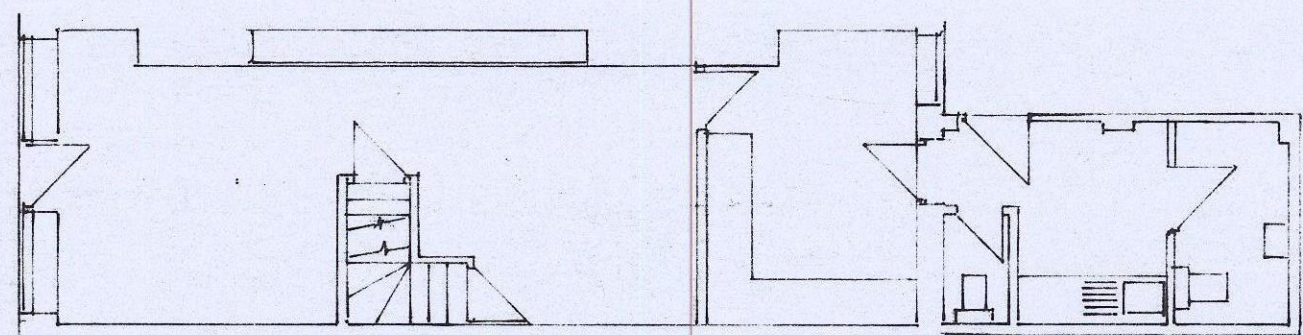
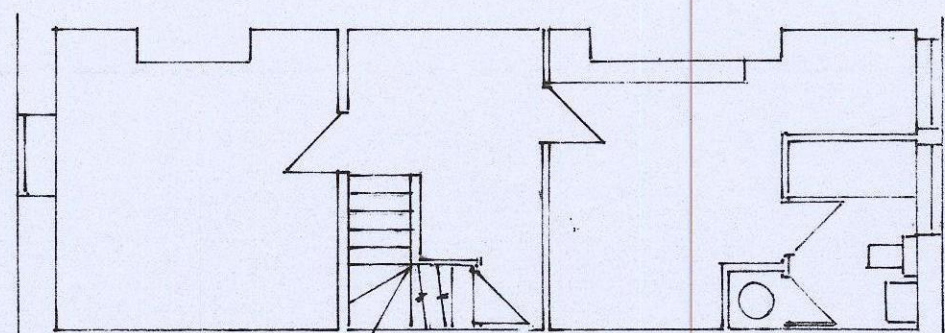
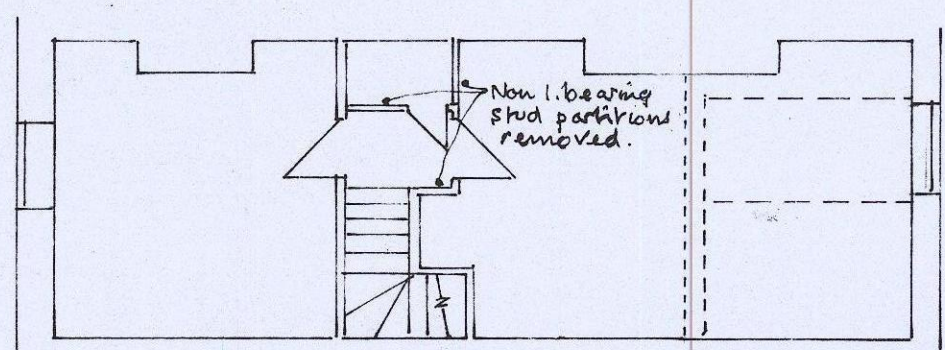



PROPOSED INTERNAL ALTERATIONS & REAR STAIRCASE - 14 MARKET STREET, PENISTONE S36 6BZ FOR MR CHARLES Mc BURNEY.

SCALES: 1-50 & 1-100.

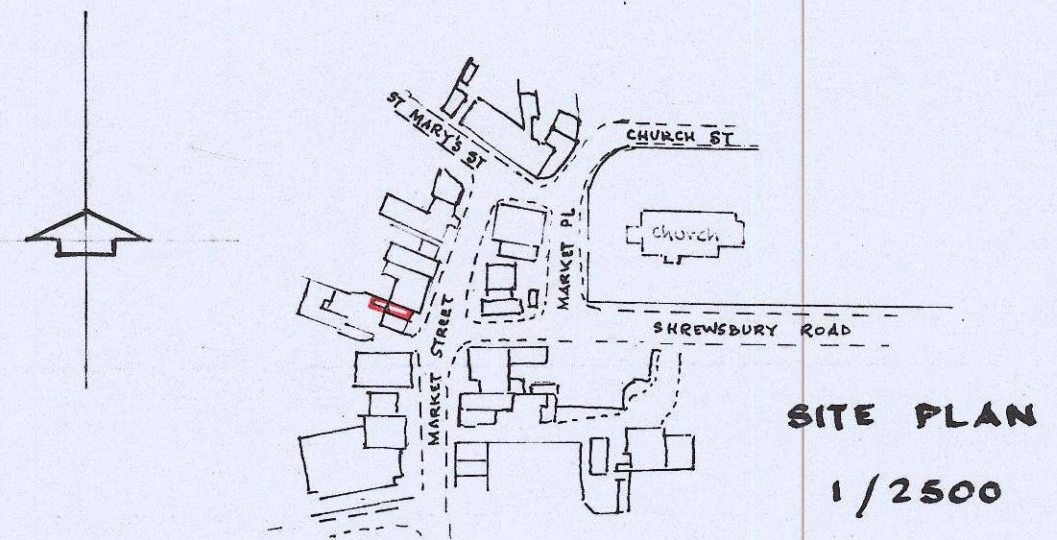


FIRST FLOOR


Electrical installation by member of competent person scheme and certified to BS 7671.

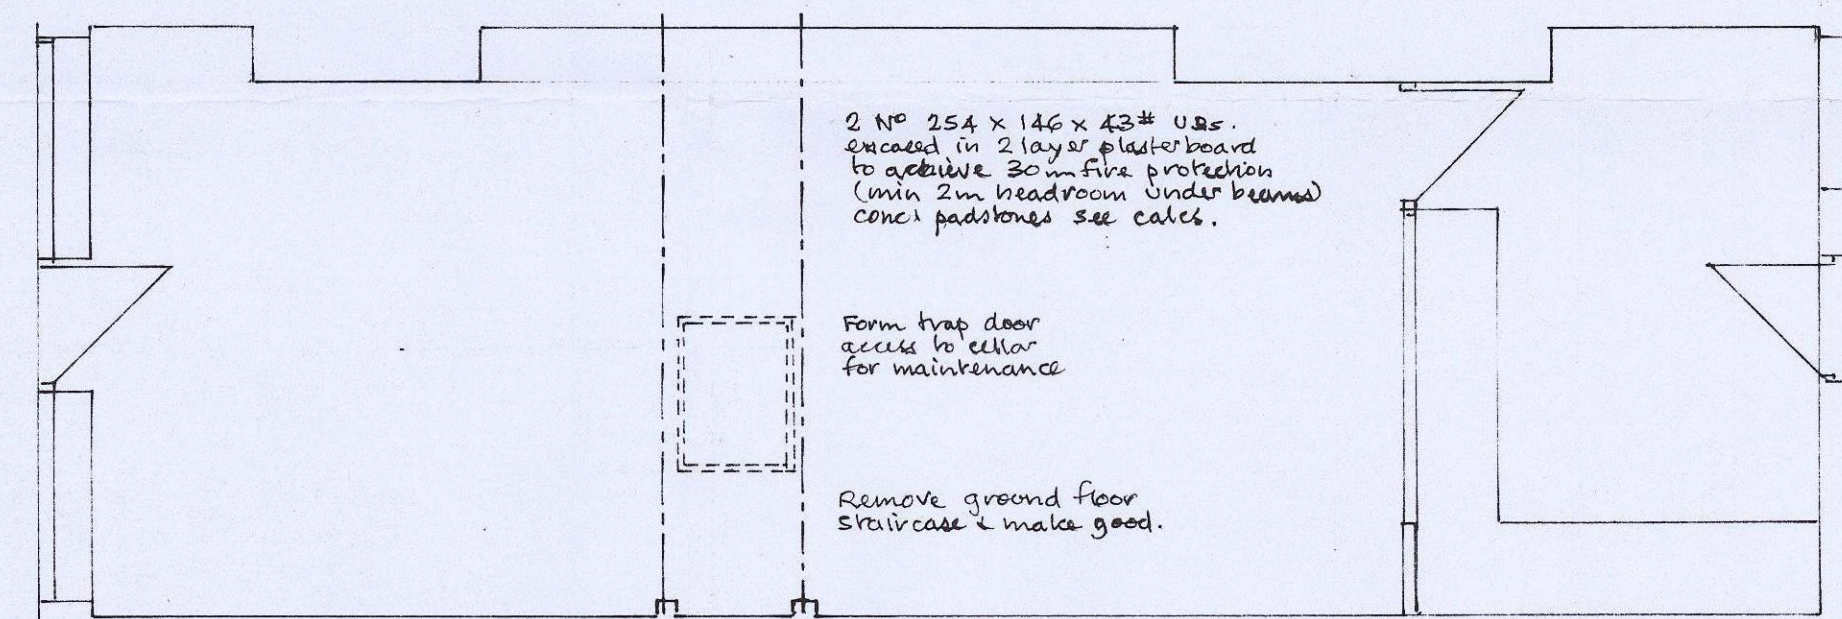

GROUND FLOOR

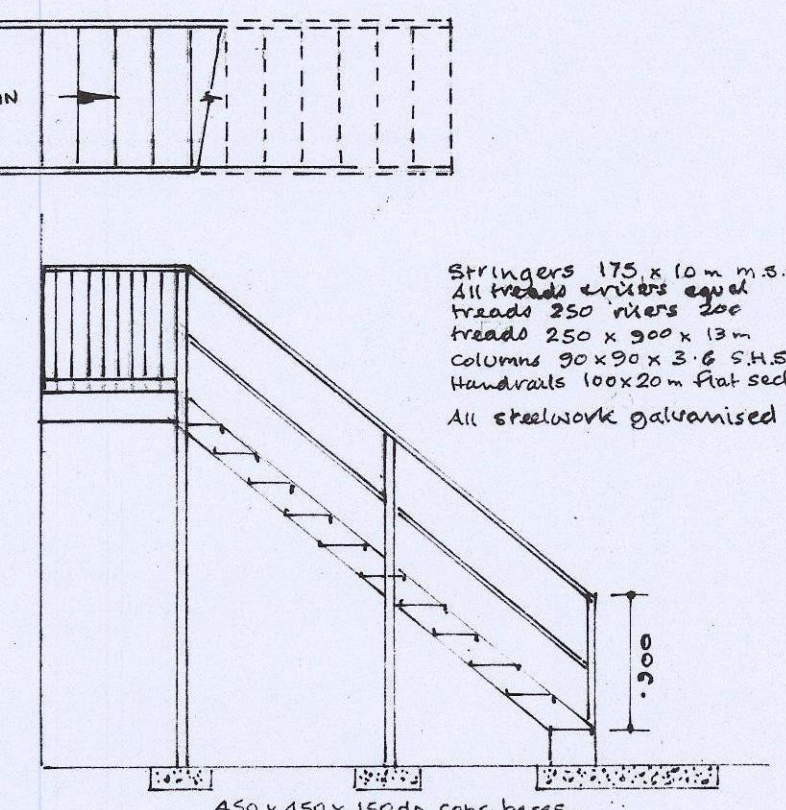

Stringers 175 x 10 m m.s. flat
All treads & risers equal
treads 250 x risers 200
treads 250 x 300 x 13 m
columns 90 x 90 x 3.6 S.H.S.
Handrails 100 x 20 m flat section
All steelwork galvanised

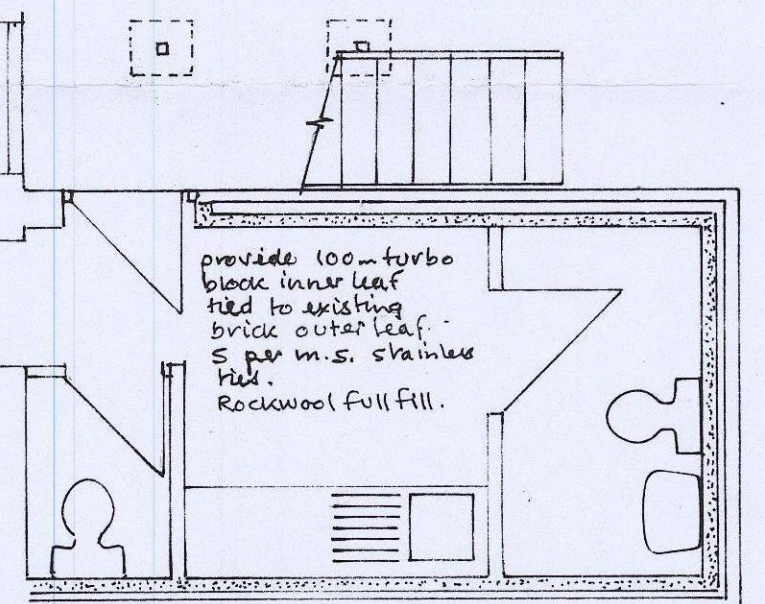

provide 100 m turbo
block inner leaf
fixed to existing
brick outer leaf.
5 per m.s. stainless
rod.
Rockwool full fill.

