AS EXISTING

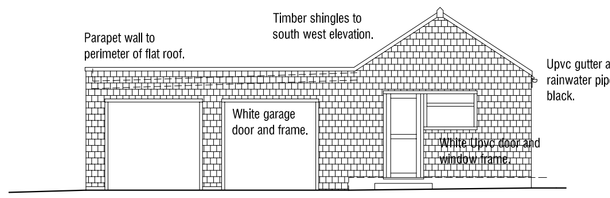

South West Elevation 1:100

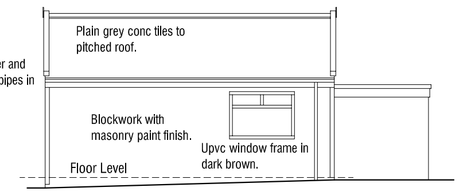

South East Elevation 1:100

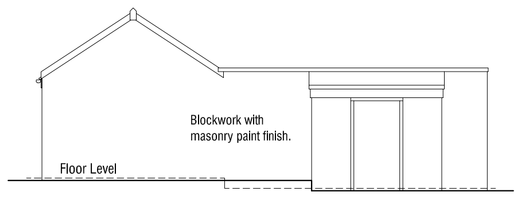

North East Elevation 1:100

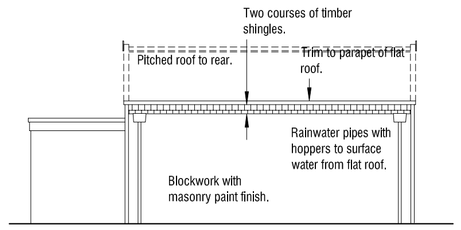

North West Elevation 1:100

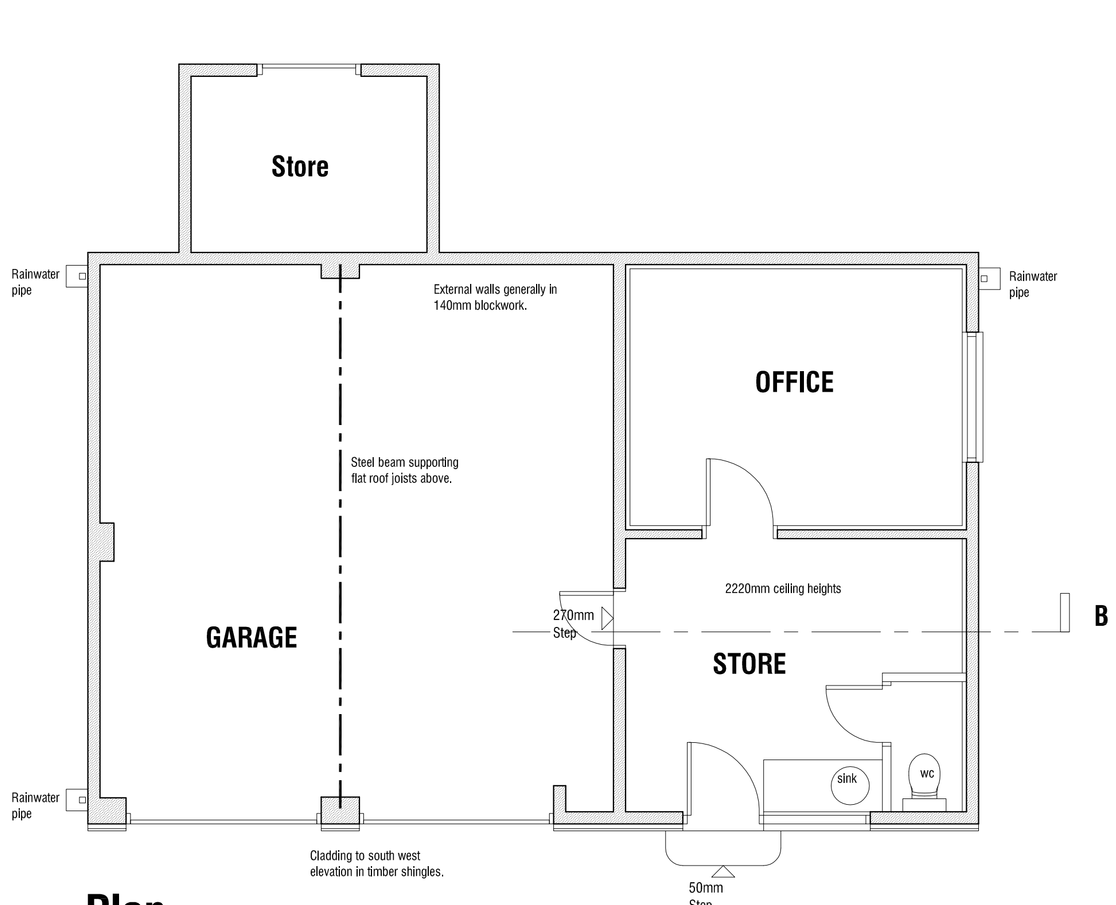

Plan 1:50

AS PROPOSED

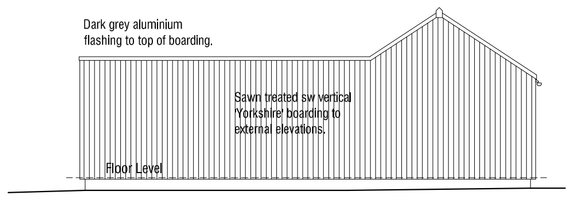

South West Elevation 1:50

Exposed masonry painted dark grey.

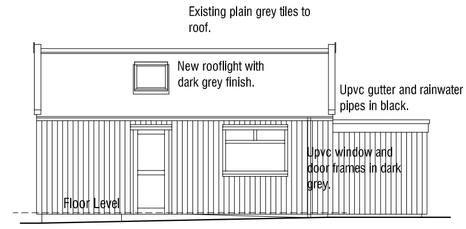

South East Elevation 1:50

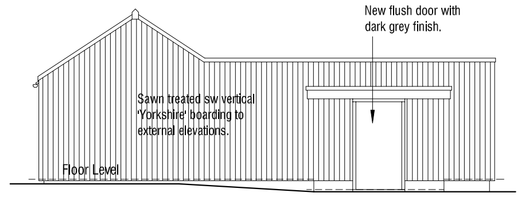

North East Elevation 1:100

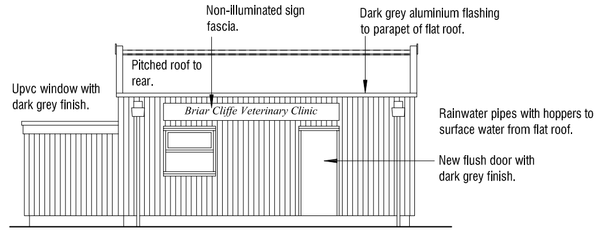

North West Elevation 1:100

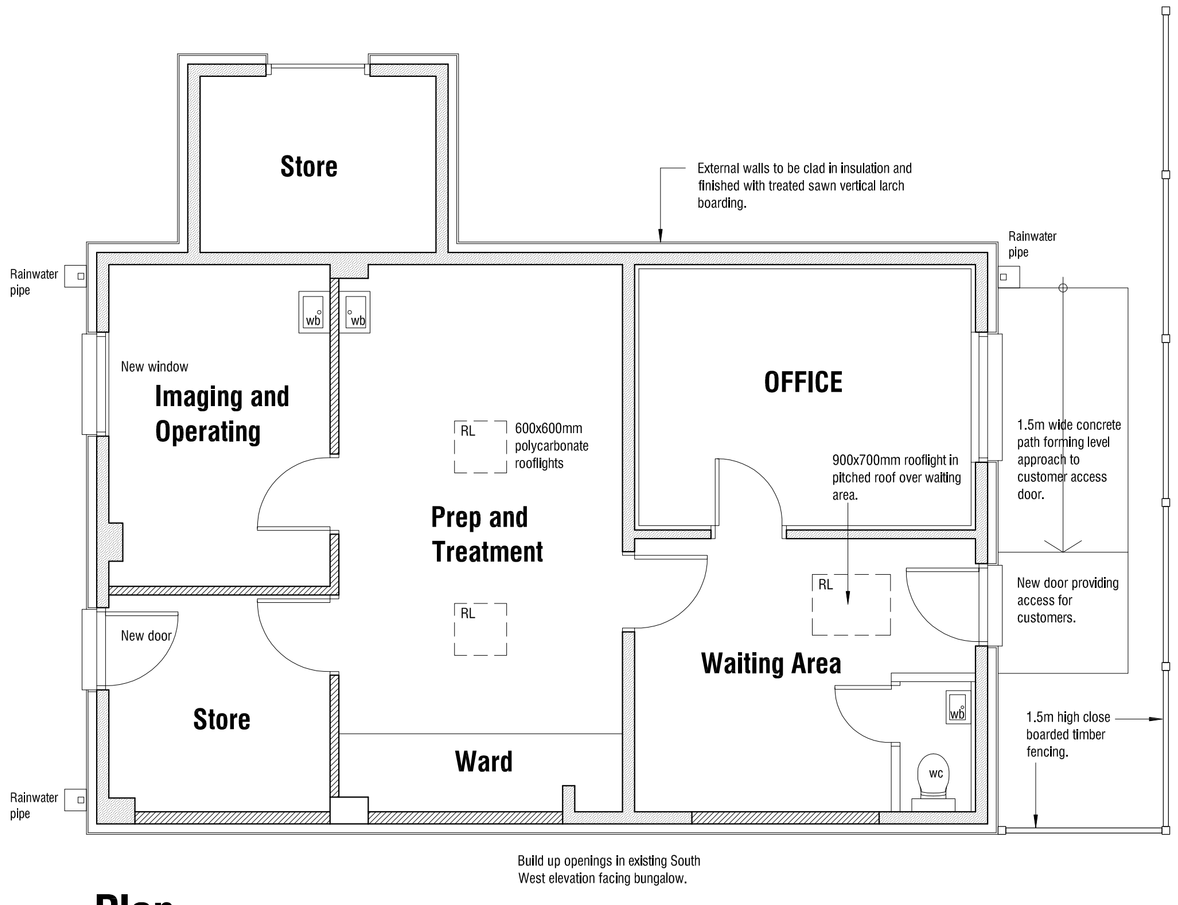

Build up openings in existing South West elevation facing bungalow.

Plan 1:50

BRIARCLIFFE
HALIFAX ROAD
PENISTONE
S36 7EY

SURVEY & PROPOSALS

OUTBUILDING

mbooth design
architectural design and building consultants

Fairfield House
Berneslai Close Barnsley
S70 2FL
T: 01226 286256
M: 07881898300
E: mbooth design@btconnect.com

Scale 1:50 1:100@ A1 Drawn MJB

Date APRIL 2017 Ref. 17.06

Dwg No. **P2** Rev.

0cm 2cm 4cm 6cm

Copyright mbooth design. All dimensions in millimeters unless otherwise stated. Dimensions for setting out in existing buildings are to be checked and verified on site.