




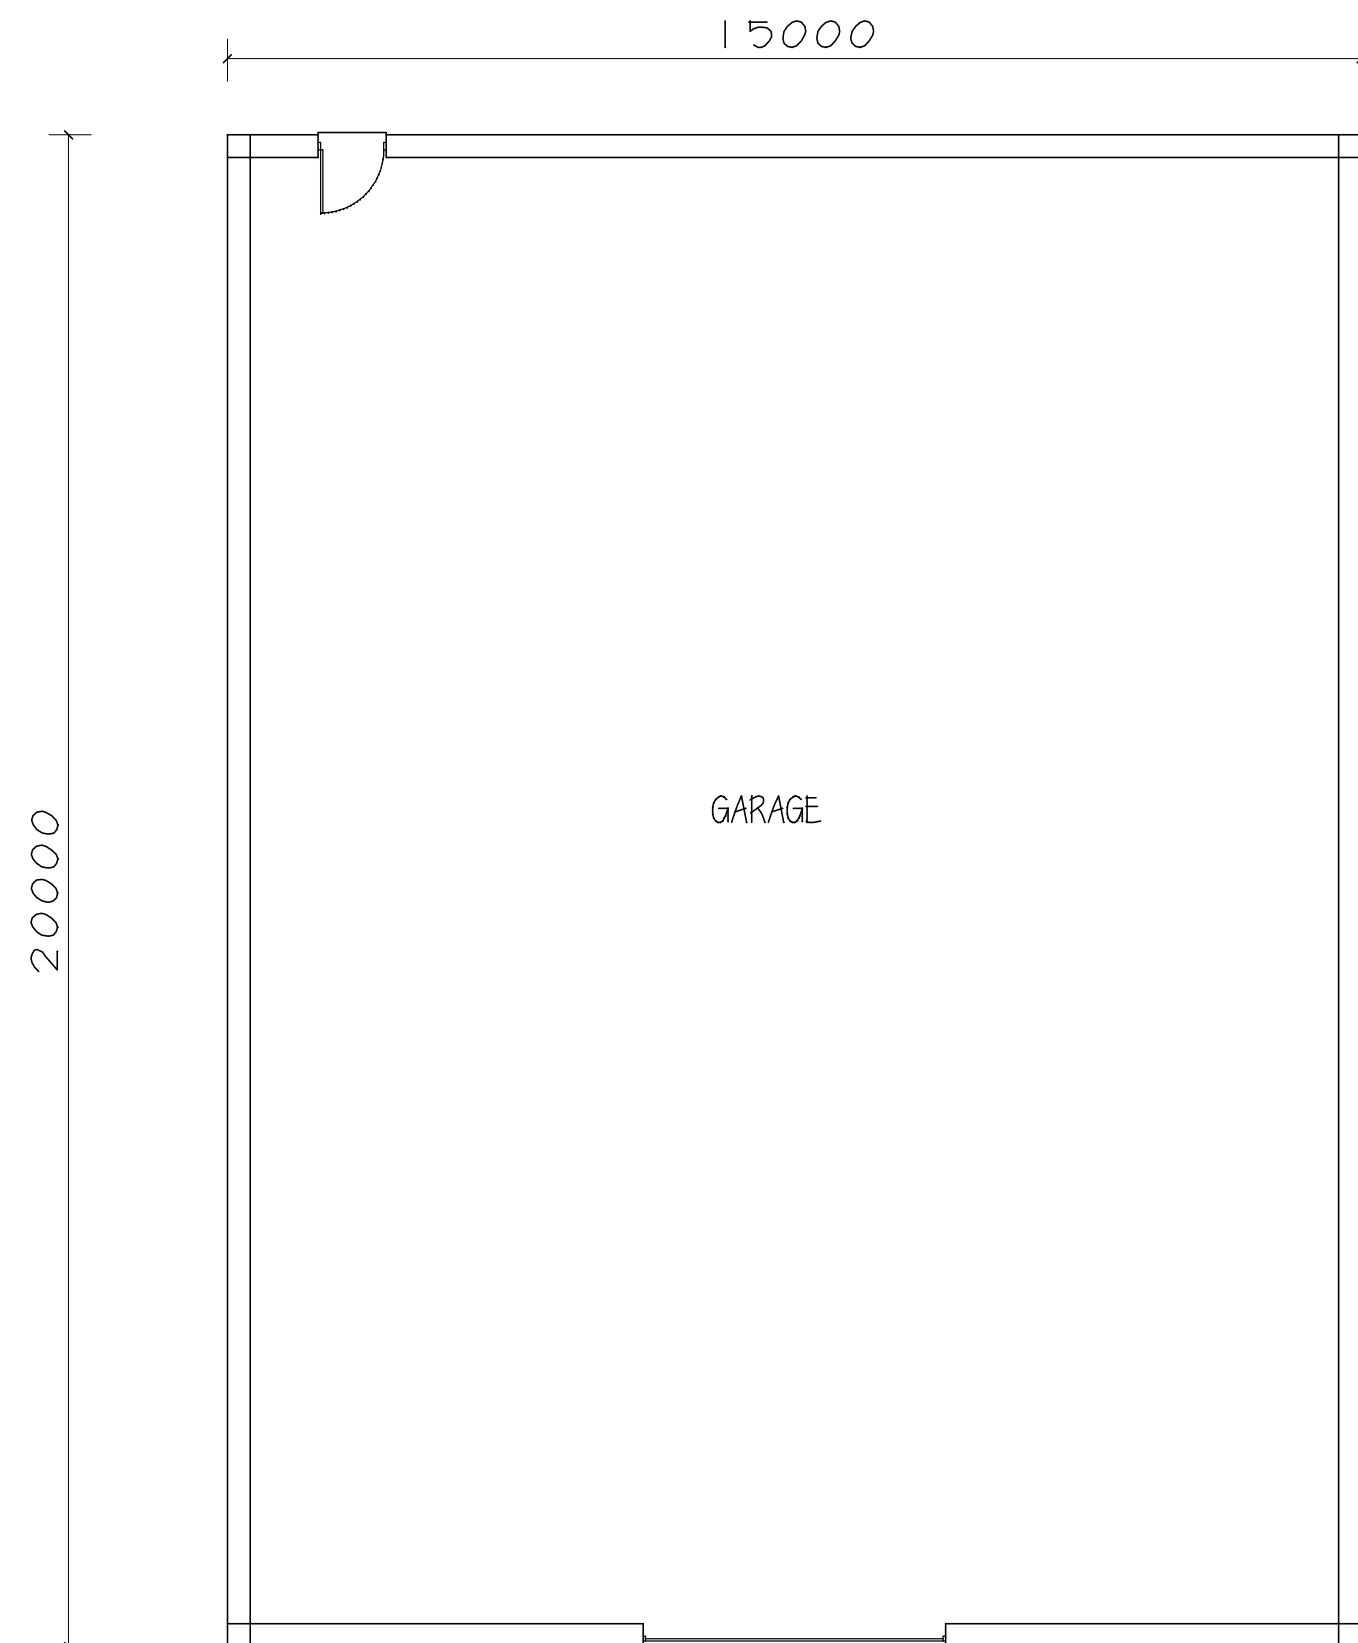


ROOF - profiled steel sheeting
WALLS - profiled steel sheeting/brickwork

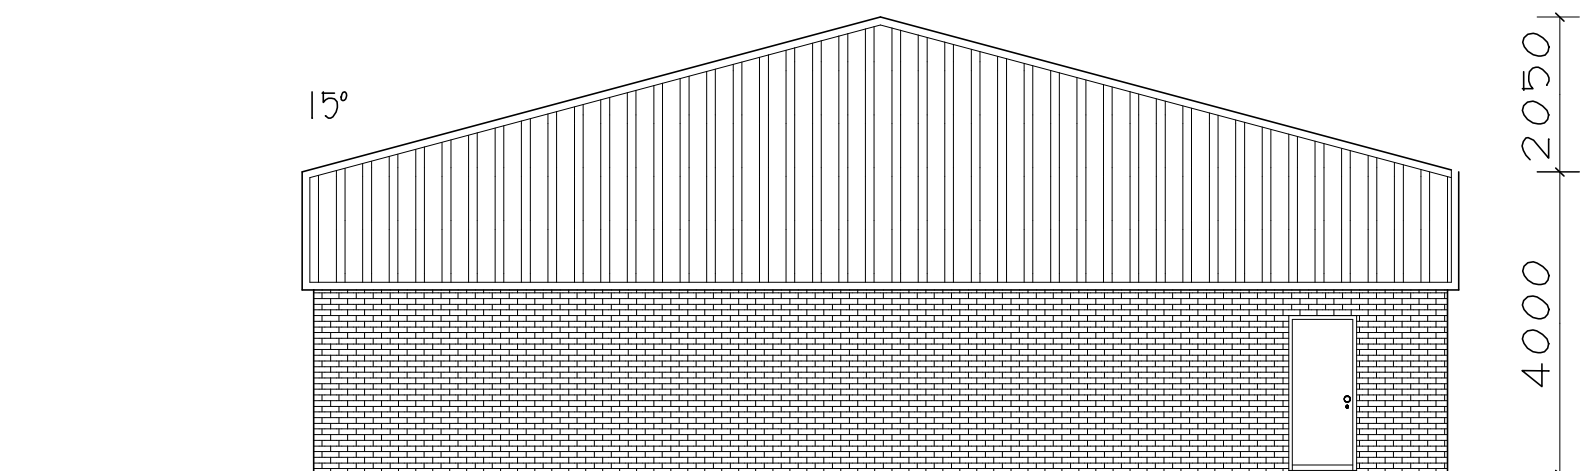


REAR ELEVATION

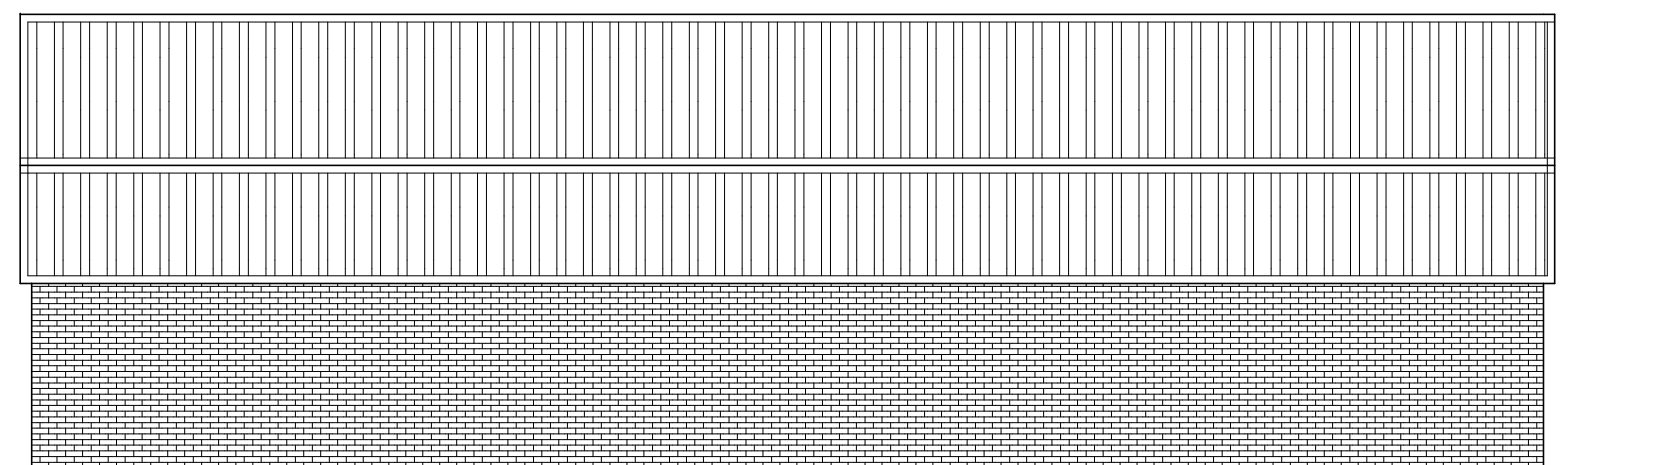

SIDE ELEVATION

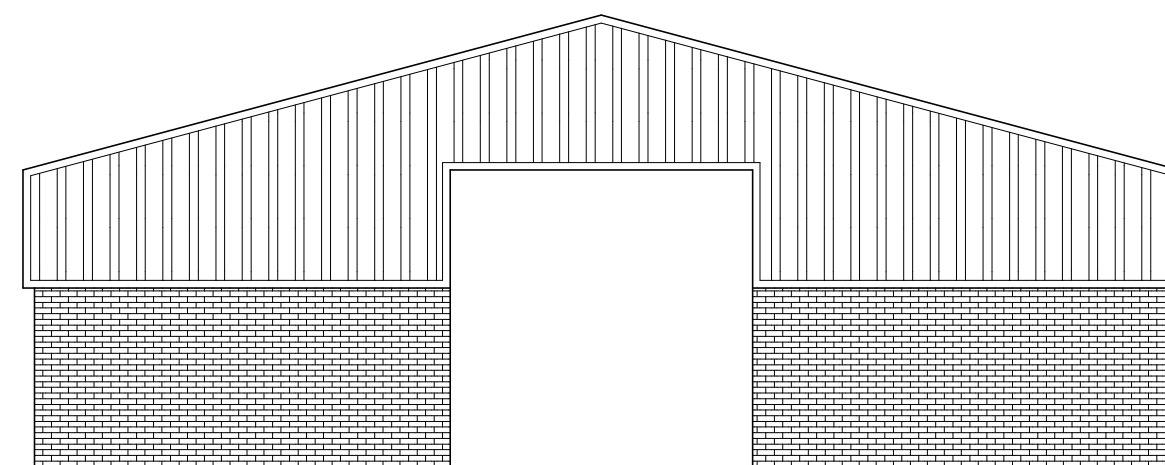

FRONT ELEVATION

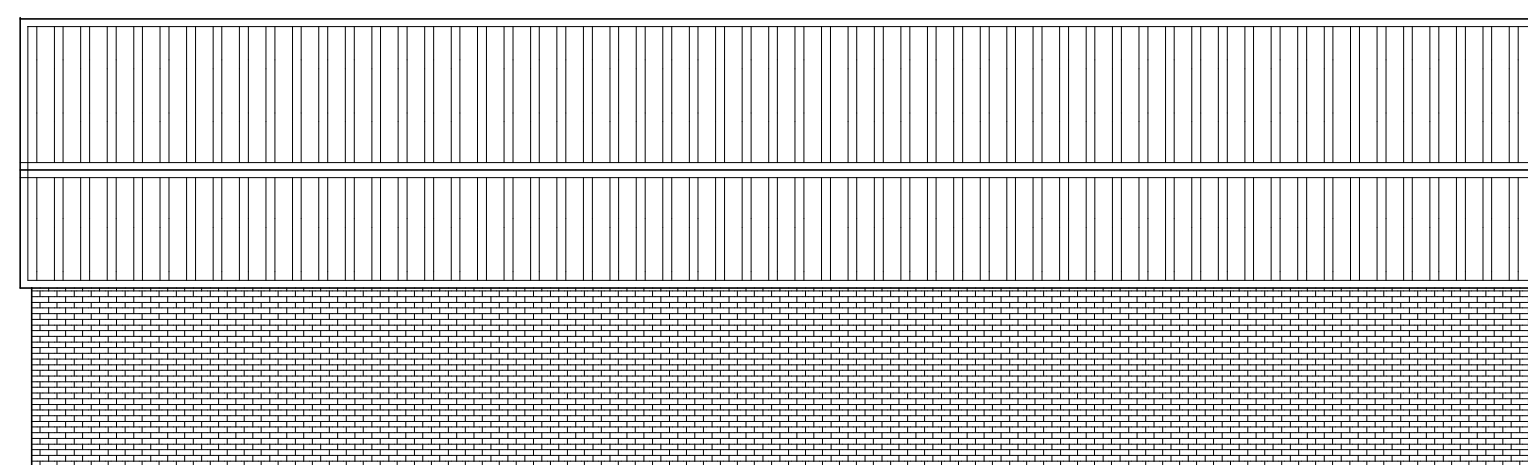

SIDE ELEVATION

C SOAR & SONS (UK) LTD

PROPOSED DEVELOPMENT
ALBION WORKS
OFF HUNTINGLEY LANE
STAIRFOOT S70 3DY

PLAN & ELEVATIONS 2

1:100@A2 MAY 20

Peter Thompson

"Linwood"


Barnsley Road

Dodworth

Barnsley S75 3JR t&f. 01226 201391

m. 07973251730

e-mail peter-thompson@hotmail.co.uk

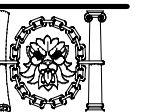

M.C.I.A.T.