






Front

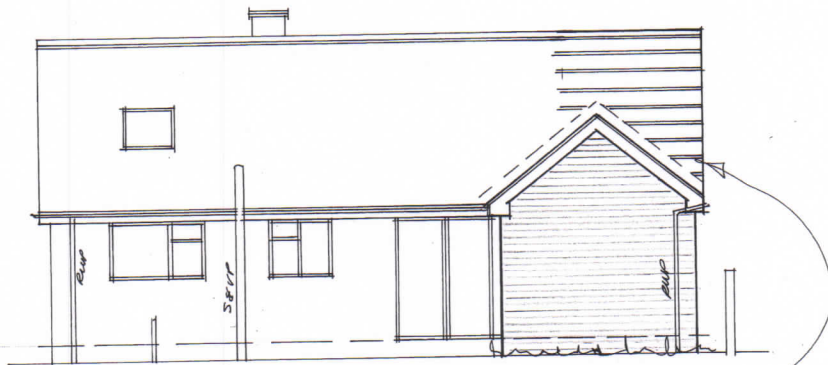

Rear

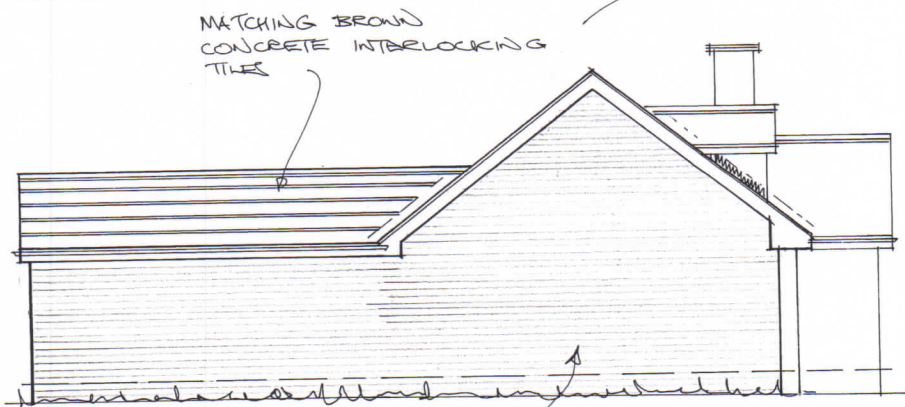

Side

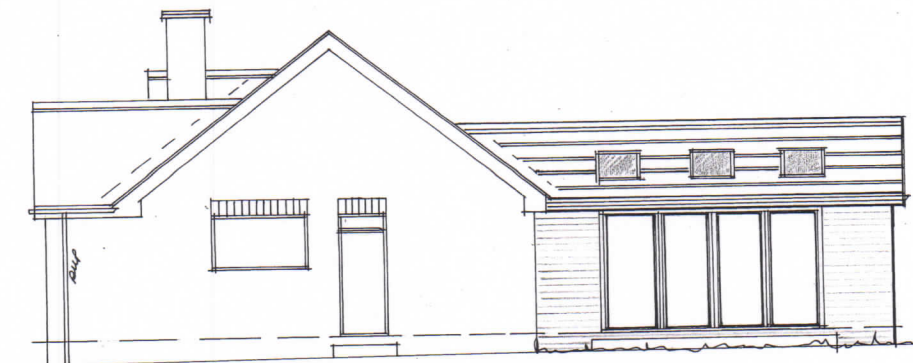

Side

Rev	Notes	Date

Garry Greetham Associates Residential Design Consultant Westwood House 18 Carr Lane Tankersley Barnsley S75 3BE Tel(01226)746573	
PROJECT	Side / Rear Extension
CLIENT	Mr. & Mrs. J. Slater
TITLE	Elevations as Proposed
ADDRESS	1 Green Spring Avenue, Birdwell, Barnsley. S70 5RW
DRAWN BY	ggg
SCALE	1:100 DATE Jun 20
DRAWING No	752-05 REV
Member of the Chartered Institute of Architectural Technologists	

EXISTING CONIFER HEDGE

PROPOSED STEEL RIDGE

CONCRETE PADSTONE

PROPOSED STEEL OVER
BI-FOLD DOORS

8MM S/PATE WELDED TO
UNDERSIDE OF BEAM
WITH CONCRETE PADSTONES

3 NO. VELUX WINDOWS
'GGM MK04' 780MM
WIDE x 980MM DEEP.

2 NO. PROPOSED STEEL
BEAMS ON REMOVAL OF WALLS

CONCRETE PADSTONES

B/Regs:

Planning:

Rev Notes Date

Garry
Greetham
Associates

Residential
Design Consultant
Westwood House
18 Carr Lane
Tankersley
Barnsley S75 3BE
Tel(01226)746573

PROJECT Side / Rear Extension

CLIENT Mr. & Mrs. J. Slater

TITLE G. F. Layout as Proposed

ADDRESS
1 Green Spring Avenue,
Birdwell, Barnsley. S70 5RW

DRAWN BY ggg

SCALE 1:50 DATE Jun 20

DRAWING No 752-06 REV

Member of the Chartered Institute
of Architectural Technologists

sun
room

BLOCK WALL
TO ACT AS
SUPPORT

W.C.

en-
suite

bedroom

dining

BREAK THRO' FOR
OPENINGS - PROVIDE
2 NO. CONC. NATURAL
R/G LINTELS OVER
BOTH OPENINGS.

hall

kitchen

TO BLOCK UP 2 NO. ORIGINAL
DOORWAYS - MAKE GOOD
AS REQD.

BREAK THRO' FOR 2 NO.
NEW OPENINGS - NATURAL
CONCRETE R/G LINTELS
OVER - MAKE GOOD AS
REQUIRED.

lounge

EXISTING 1500 H BOUNDARY WALL

PROVIDE NEW MATCHING BAY
WINDOW WITH C.B. 90 1350MM
LINTEL OVER
WINDOW TO BE 1023MM
WIDE x 1050MM DEEP.