



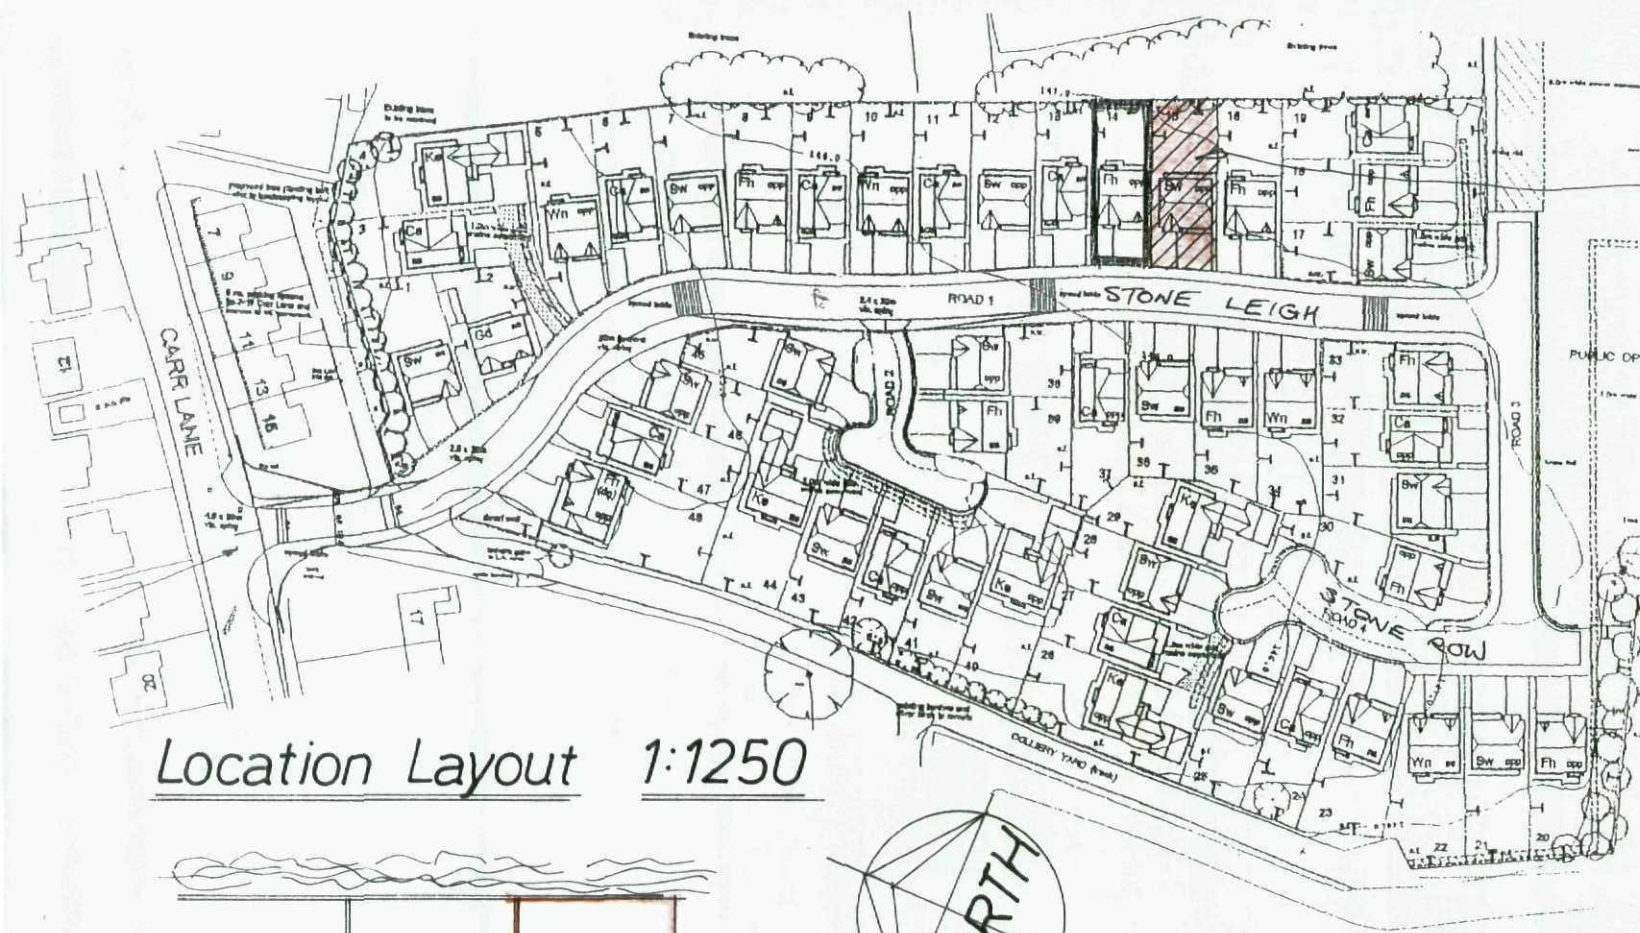

Location Layout 1:1250

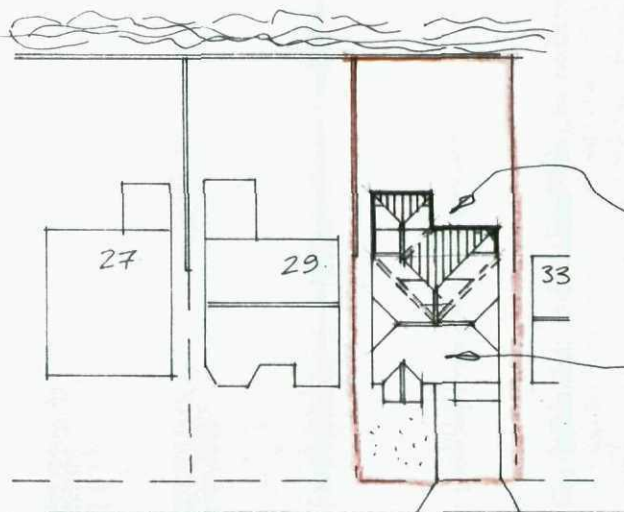

Site Layout 1:500

PROPERTY
REF. TO:-

Rev	Notes	Date
-----	-------	------

Garry
Greetham
Associates Ltd
Residential
Design Consultant
Westwood House
18 Carr Lane
Tankersley
Barnsley S75 3BE
Tel(01226)746573

PROJECT	Rear Extensions
CLIENT	Mr.J.Collins/Miss S.Milnes
TITLE	Location & Site Layouts
ADDRESS	31 Stone Leigh, Tankersley, Barnsley. S75 3BD
DRAWN BY	999
SCALE	as shown
DATE	Nov 12
DRAWING No	762-01
REV	

Member of the Chartered Institute
of Architectural Technologists