© THIS DRAWING IS THE PROPERTY OF JPG (LEEDS) LIMITED
REGISTERED IN ENGLAND No 4274608. COPYRIGHT RESERVED

DO NOT SCALE

NOTES

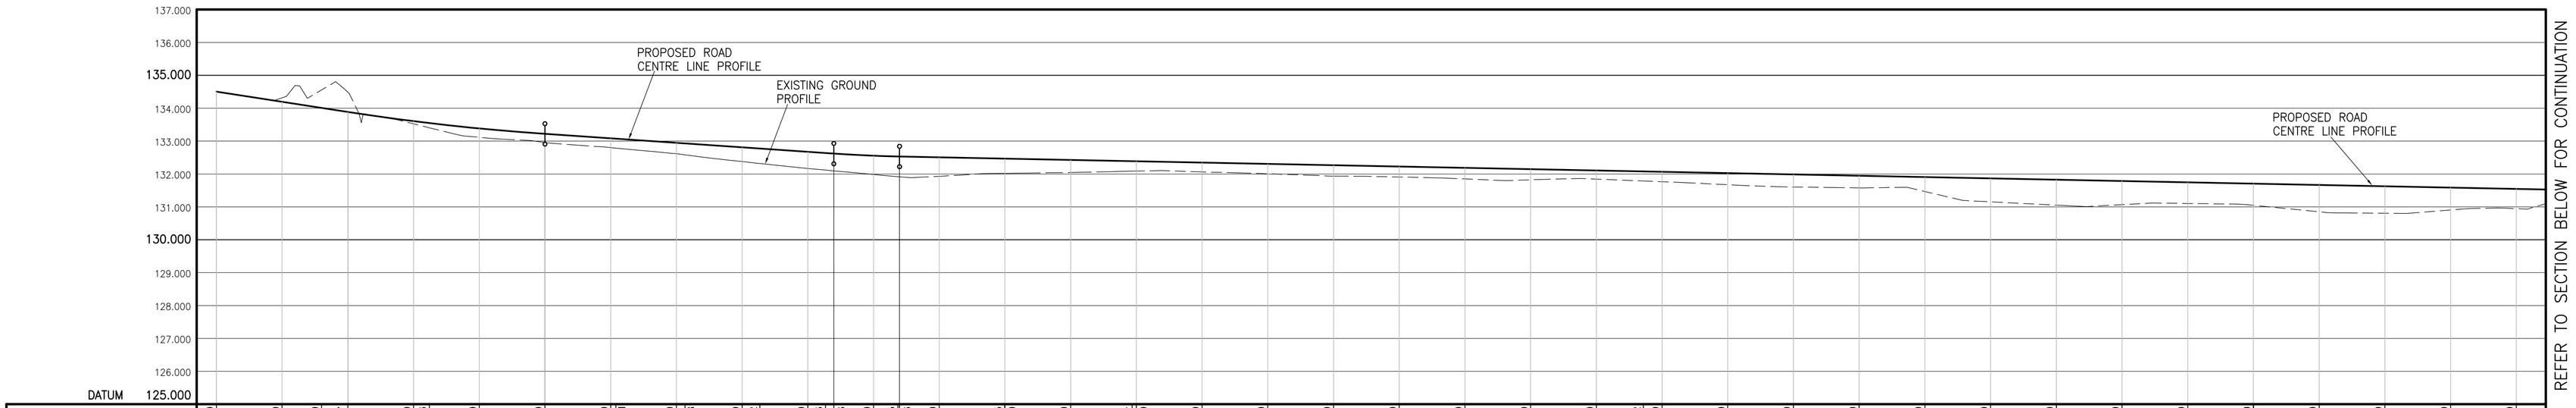

CHAINAGE	EXISTING GROUND LEVEL	ALIGNMENT LEVEL
0.000	134.505	134.505
10.000	134.318	134.196
16.000		134.000
20.007	134.493	133.887
30.000	133.525	133.607
32.396		133.500
40.000	133.116	133.385
50.000	132.956	133.219
60.000	132.802	133.083
60.781		133.000
70.000	132.616	132.947
71.296		132.900
80.000	132.378	132.810
82.692		132.800
90.000	132.170	132.674
92.696		132.620
93.956	131.984	132.555
100.000		132.532
103.705		132.507
103.956	131.930	
110.000		132.467
119.975	132.021	132.427
120.000		132.387
130.000	132.046	132.347
139.364		132.307
140.000	132.089	132.267
150.000	132.063	132.227
160.000	132.007	132.187
170.000	131.936	132.147
180.000	131.909	132.107
190.000	131.851	132.067
200.000	131.824	132.027
210.000	131.846	131.987
217.172		131.947
220.000	131.766	131.907
230.000	131.674	131.867
240.000	131.606	131.827
250.000	131.578	131.787
260.000	131.468	131.747
270.000	131.153	131.707
280.000	131.053	131.667
290.000	131.068	131.627
300.000	131.104	131.587
310.000	131.047	131.547
320.000	130.850	
330.000	130.807	
340.000	130.906	
350.000	130.946	

VERTICAL ALIGNMENT:
- (EXISTING) G= −3.086% 1: −32.4
- R = 1743.159 L= 30.000
- G= −1.362% 1: −73.38.0
- R= 1037.071 L= 10.000
- G= −0.400% 1: −250.0

HORIZONTAL ALIGNMENT:
- R= 70.000
- R= 83.039
- R= 69.176
- R= 85.306
- R= 23.419
- R= 15.154
- R= 17.810
- R= 108.866
- R= 519.999
- STRAIGHT

PART ACCESS ROAD LONG SECTION.

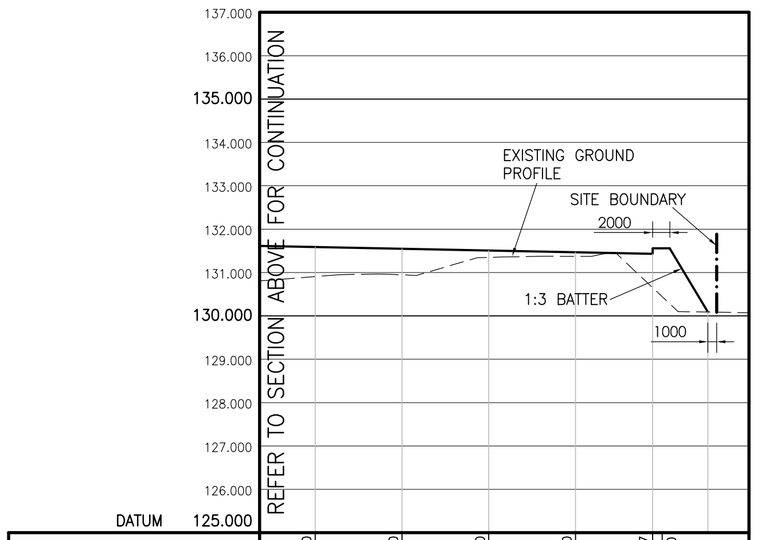

CHAINAGE	EXISTING GROUND LEVEL	ALIGNMENT LEVEL
340.000	130.906	131.587
350.000	130.946	131.547
360.000	131.349	131.507
370.000	131.372	131.467
378.877		131.432
380.000	130.422	

VERTICAL ALIGNMENT:
- G= −0.400% 1: −250.0

HORIZONTAL ALIGNMENT:
- STRAIGHT

PART ACCESS ROAD LONG SECTION.

REV	DESCRIPTION	DATE	BY

Job Title
PROPOSED DEVELOPMENT
ROCKINGHAM 1
DEARNE VALLEY PARKWAY
BARNSLEY

Drawing Title
ACCESS ROAD
LONGITUDINAL SECTION

DRAFT

PRELIMINARY

Architect
THE HARRIS PARTNERSHIP

JPG
CIVIL & STRUCTURAL ENGINEERING
5 John Charles Way, Leeds LS12 6QA
T: 0113 263 1155
F: 0113 263 0405
www.jpgleeds.com

Checked	Date	Scale		Drawn
	13.08.14	H 1:500, V 1:100	A1	AMF

Drawing No 4652-R2