




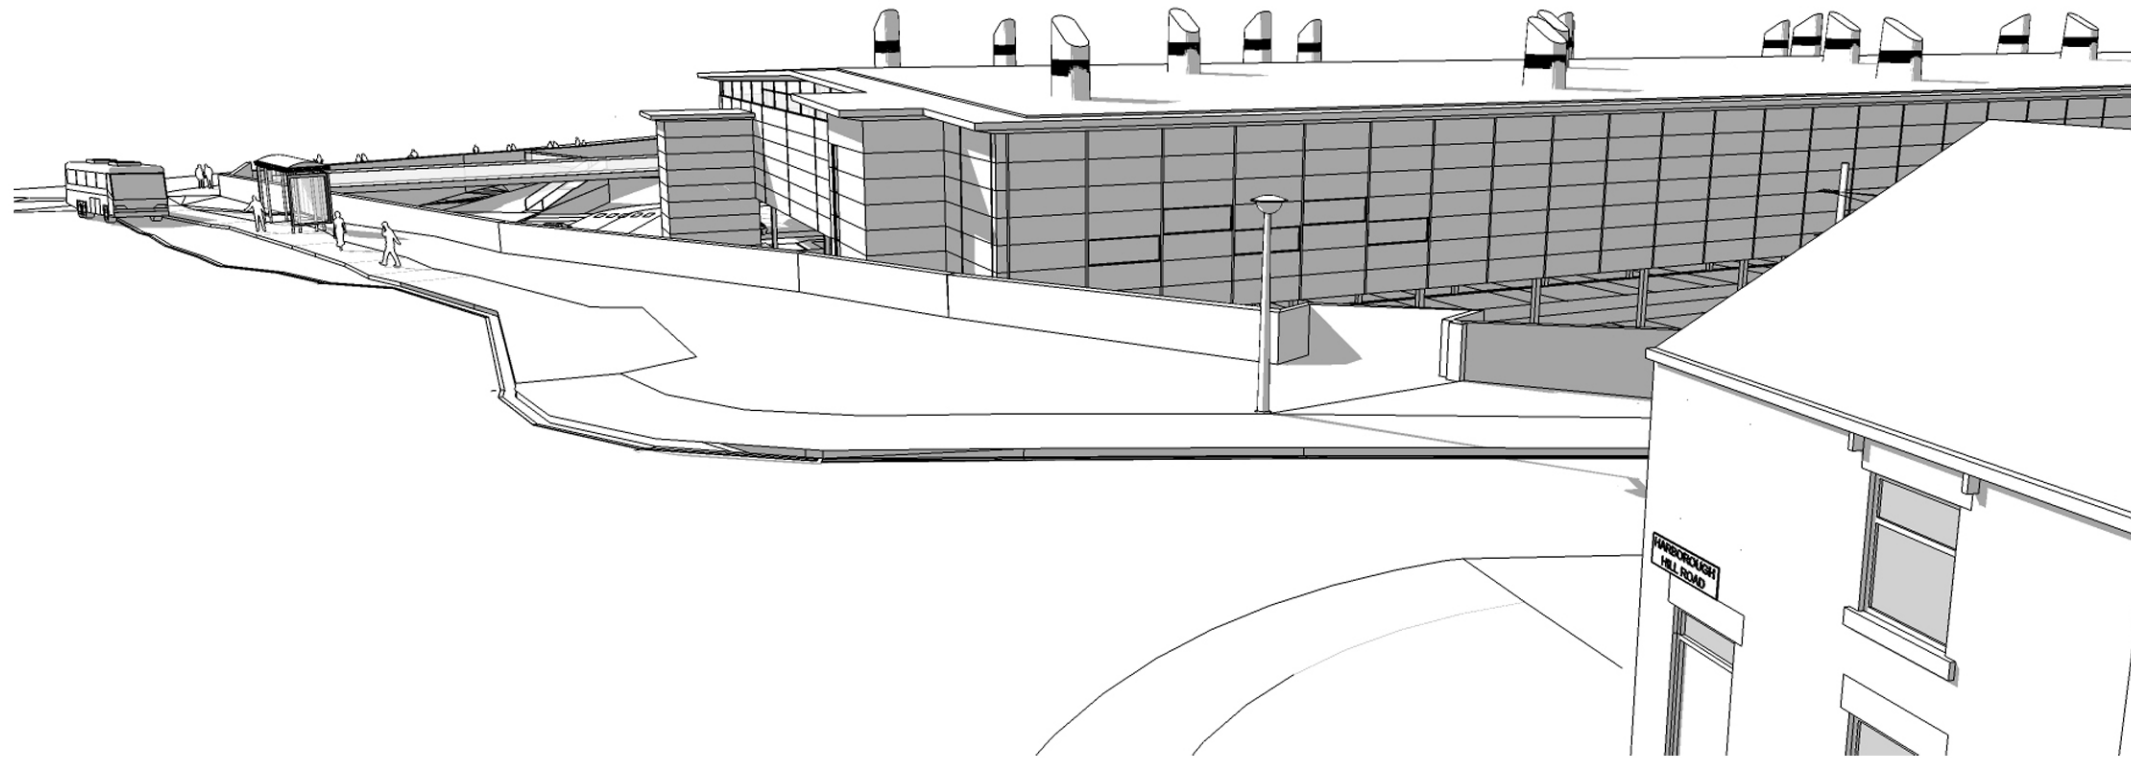

Proposed View 3

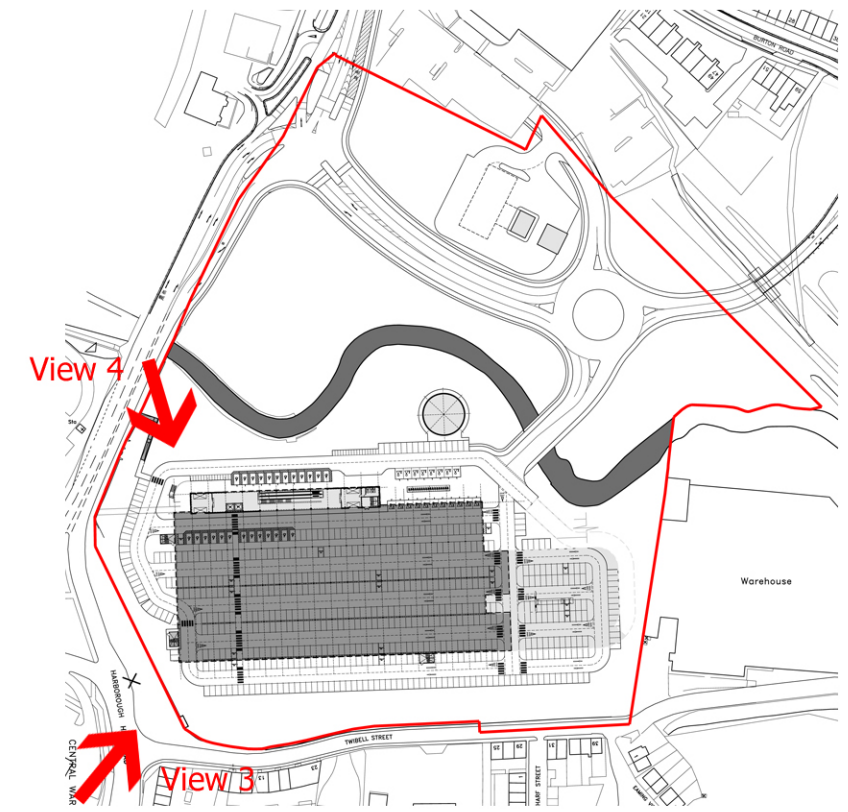

Proposed Site Plan

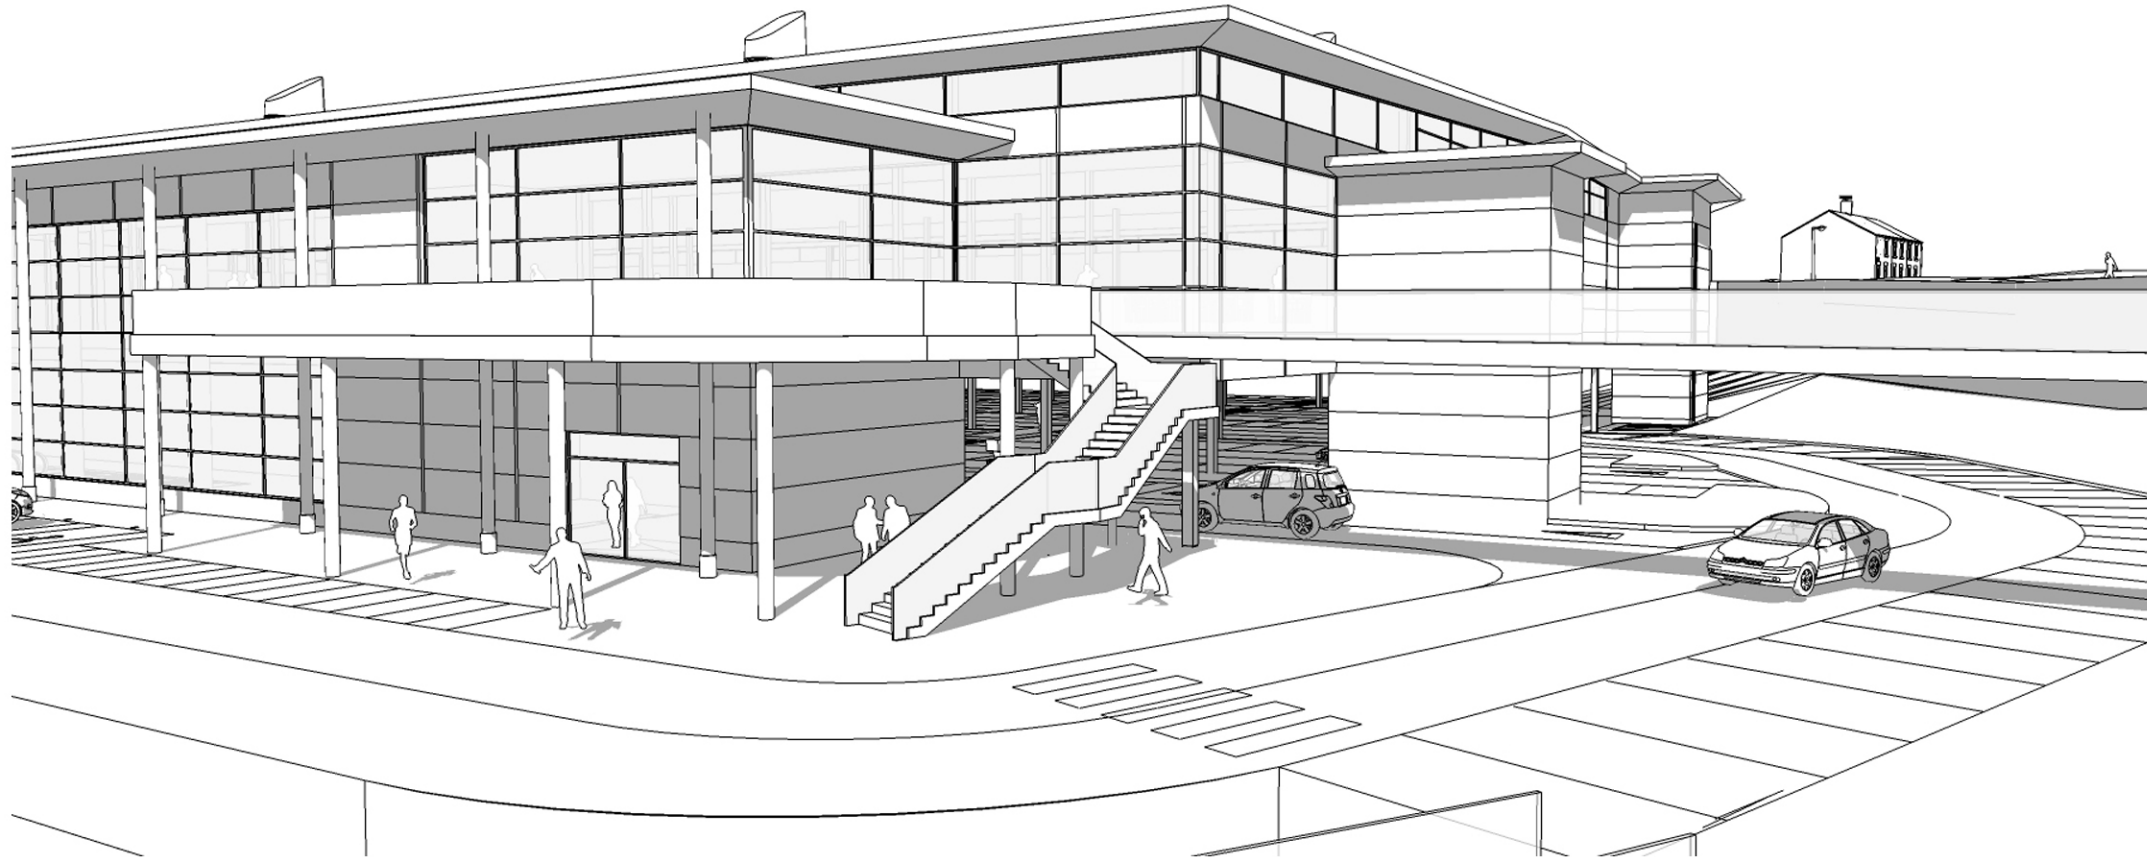

Proposed View 4

Proposed Development | Harbrough Hill Road | Barnsley



bateandtaylor
architects