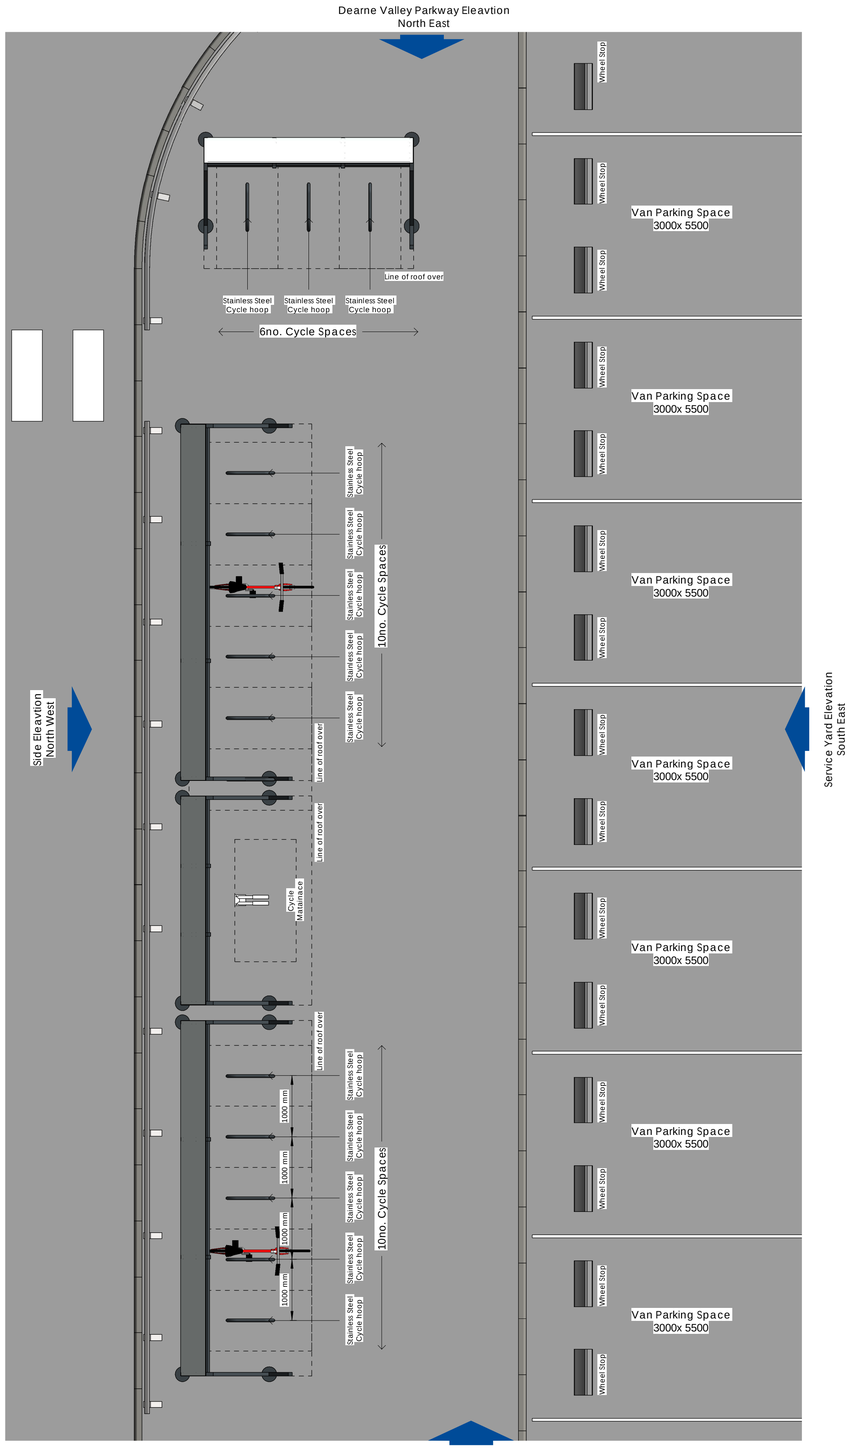

Cycle Parking Plan
1 : 50

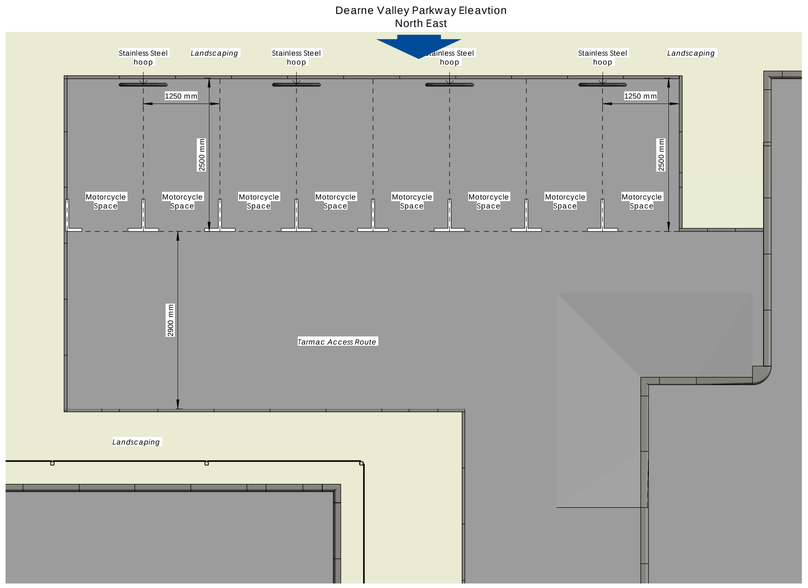

Motorcycle Parking Plan
1 : 50

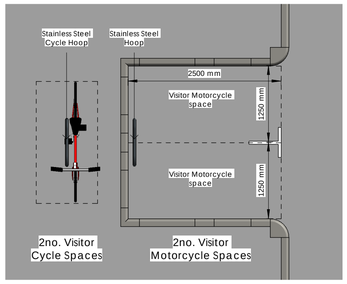

Visitors Cycle Parking
1 : 50

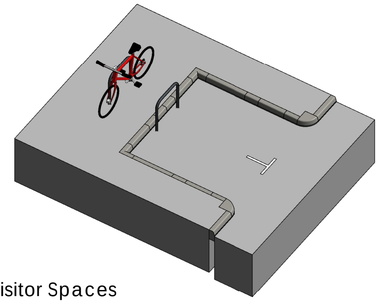

3D Visitor Spaces

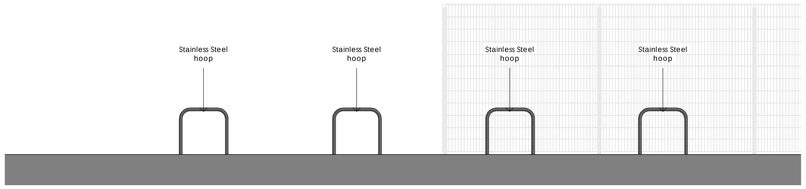

Motorcycle Parking Dearne Valley Parkway Eleavtion - North East
1 : 50

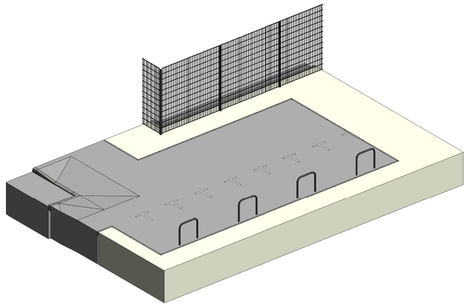

3D Motorcycle Spaces

Cycle Parking Service Yard Access Elevation - South West
1 : 50

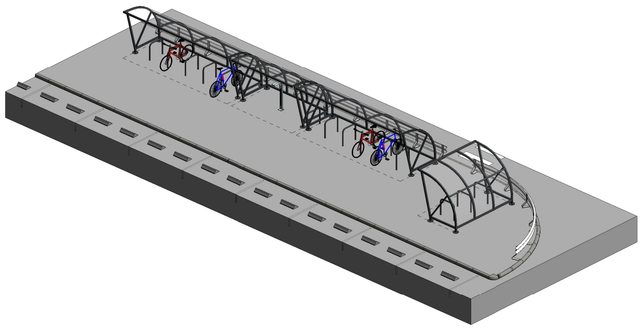

3D Cycle Spaces

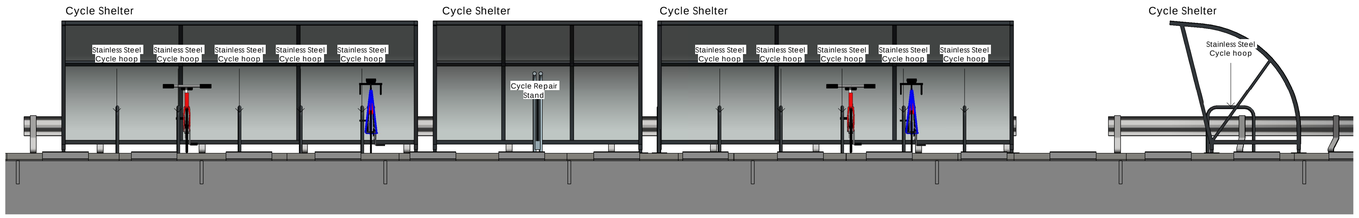

Cycle Parking Service Yard Elevation South East
1 : 50

The Harris Group Ltd does not accept liability for any deviation to our drawings or specification. This Drawing is copyright and may not be reproduced in whole or part without written authority. Do not Scale from this drawing.

PLANNING DRAWING
This drawing has been prepared for submission to the relevant Local Authority as part of a Planning Application. It is not intended to assist with the pricing of any elements.

For Structural details refer to the Structural & Civil Engineers detailed design drawings & specifications.

For M&E information, refer to the M&E Engineers and sub contractor's design drawings & specifications.

For Health & Safety information, refer to the Designers Risk Assessments. This drawing is copyright and may not be reproduced in whole or part without written authority.

Drawing Revisions

Rev	Date	Description	Drawn	Chk'd By
P01	07.10.25	Updated inline with site plan amendments	NBB	JMR
P02	31.10.25	Updated inline with comments	NBB	JMR

Proposed Contempory Cycle Shelter for 26no. Cycles

Proposed 4no. BXMW/RG powder coated steel cycle shelters in RAL 7016 (anthracite) with polycarbonate roof covering to house Harrogate cycle Stainless Steel stands to accommodate total 26no. cycles .

Shelter & cycle hoops to be root fixed.

For Cycle shelter locations please refer to Site plan

0 0.5 1 2.5m
SCALE 1 : 50

Motorcycle / Cycle Parking

THE HARRIS PARTNERSHIP
Architecture
Masterplanning
Interior Design
www.harrispartnership.com
Wakefield Manchester Milton Keynes Reading London Harrogate Edinburgh

Client
Harworth Estates Investments Limited
Harworth

Project Title
PROPOSED PLOT 6 DEVELOPMENT
Dearne Valley Parkway
Rockingham
Barnsley

Drawing Title
Motorcycle / Cycle Parking

Drawn	Checked	Scale @A1	BIM Status	Date
NBB	JMR	1 : 50		09/25

Drawing Status	Rev.	THP Project No
PLANNING	P02	12006-6

Project No.	Originator	Volume	Level	Type	Role	Number
12006-6	THP	XX	XX	DR	A	1032