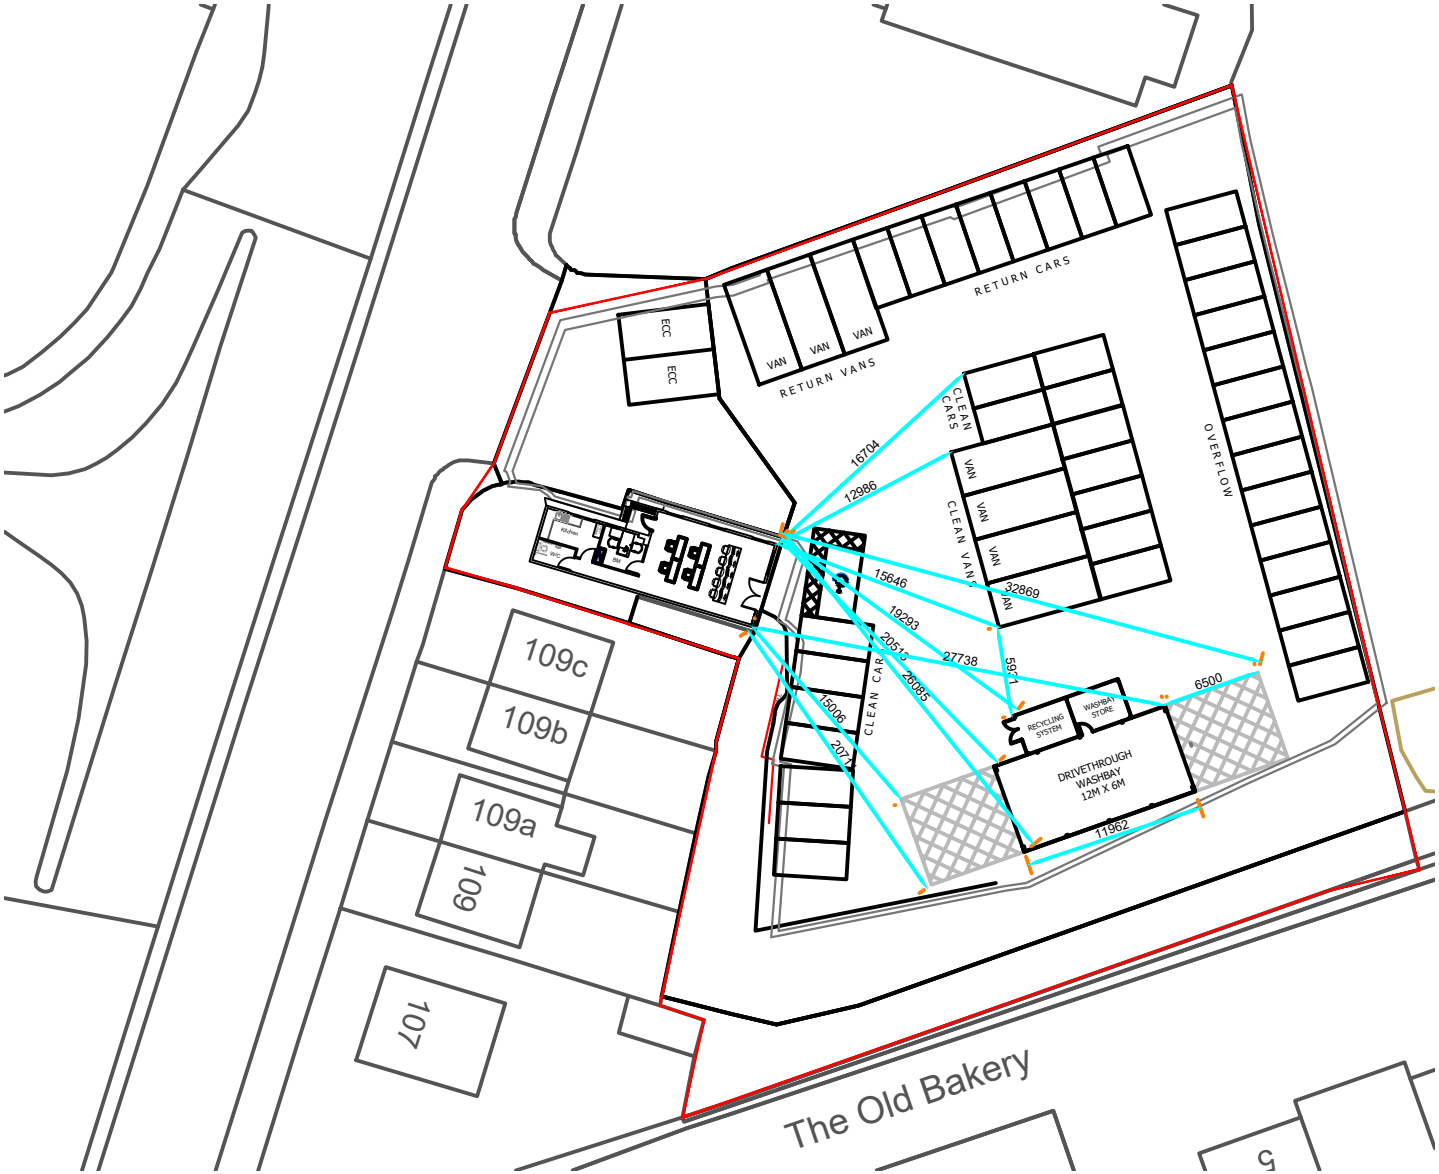


0 5 10 15 20 25 30m

SCALE BAR

A - New comms room added - 09/06/23 - RS

Notes

Where dimensions are not given, drawings must not be scaled and the matter referred to Inform Surveying.

In the event of any dimensional conflict between Inform Surveying Drawings, the matter must be referred to Inform Surveying for clarification.

The Contractor must also refer to any separate Inform Surveying Specification to be read in conjunction with this drawing.

inform

Client
Enterprise Rent-a-Car

Project
Enterprise Rent a Car
Barnsley

Title
Proposed Block Plan

CONSTRUCTION ISSUE

Job No.
1003 - 71

Drawing
005

Revision
A

Scale
A4@1:500

Date
Jun 23

Drawn
AB

Checked
ST