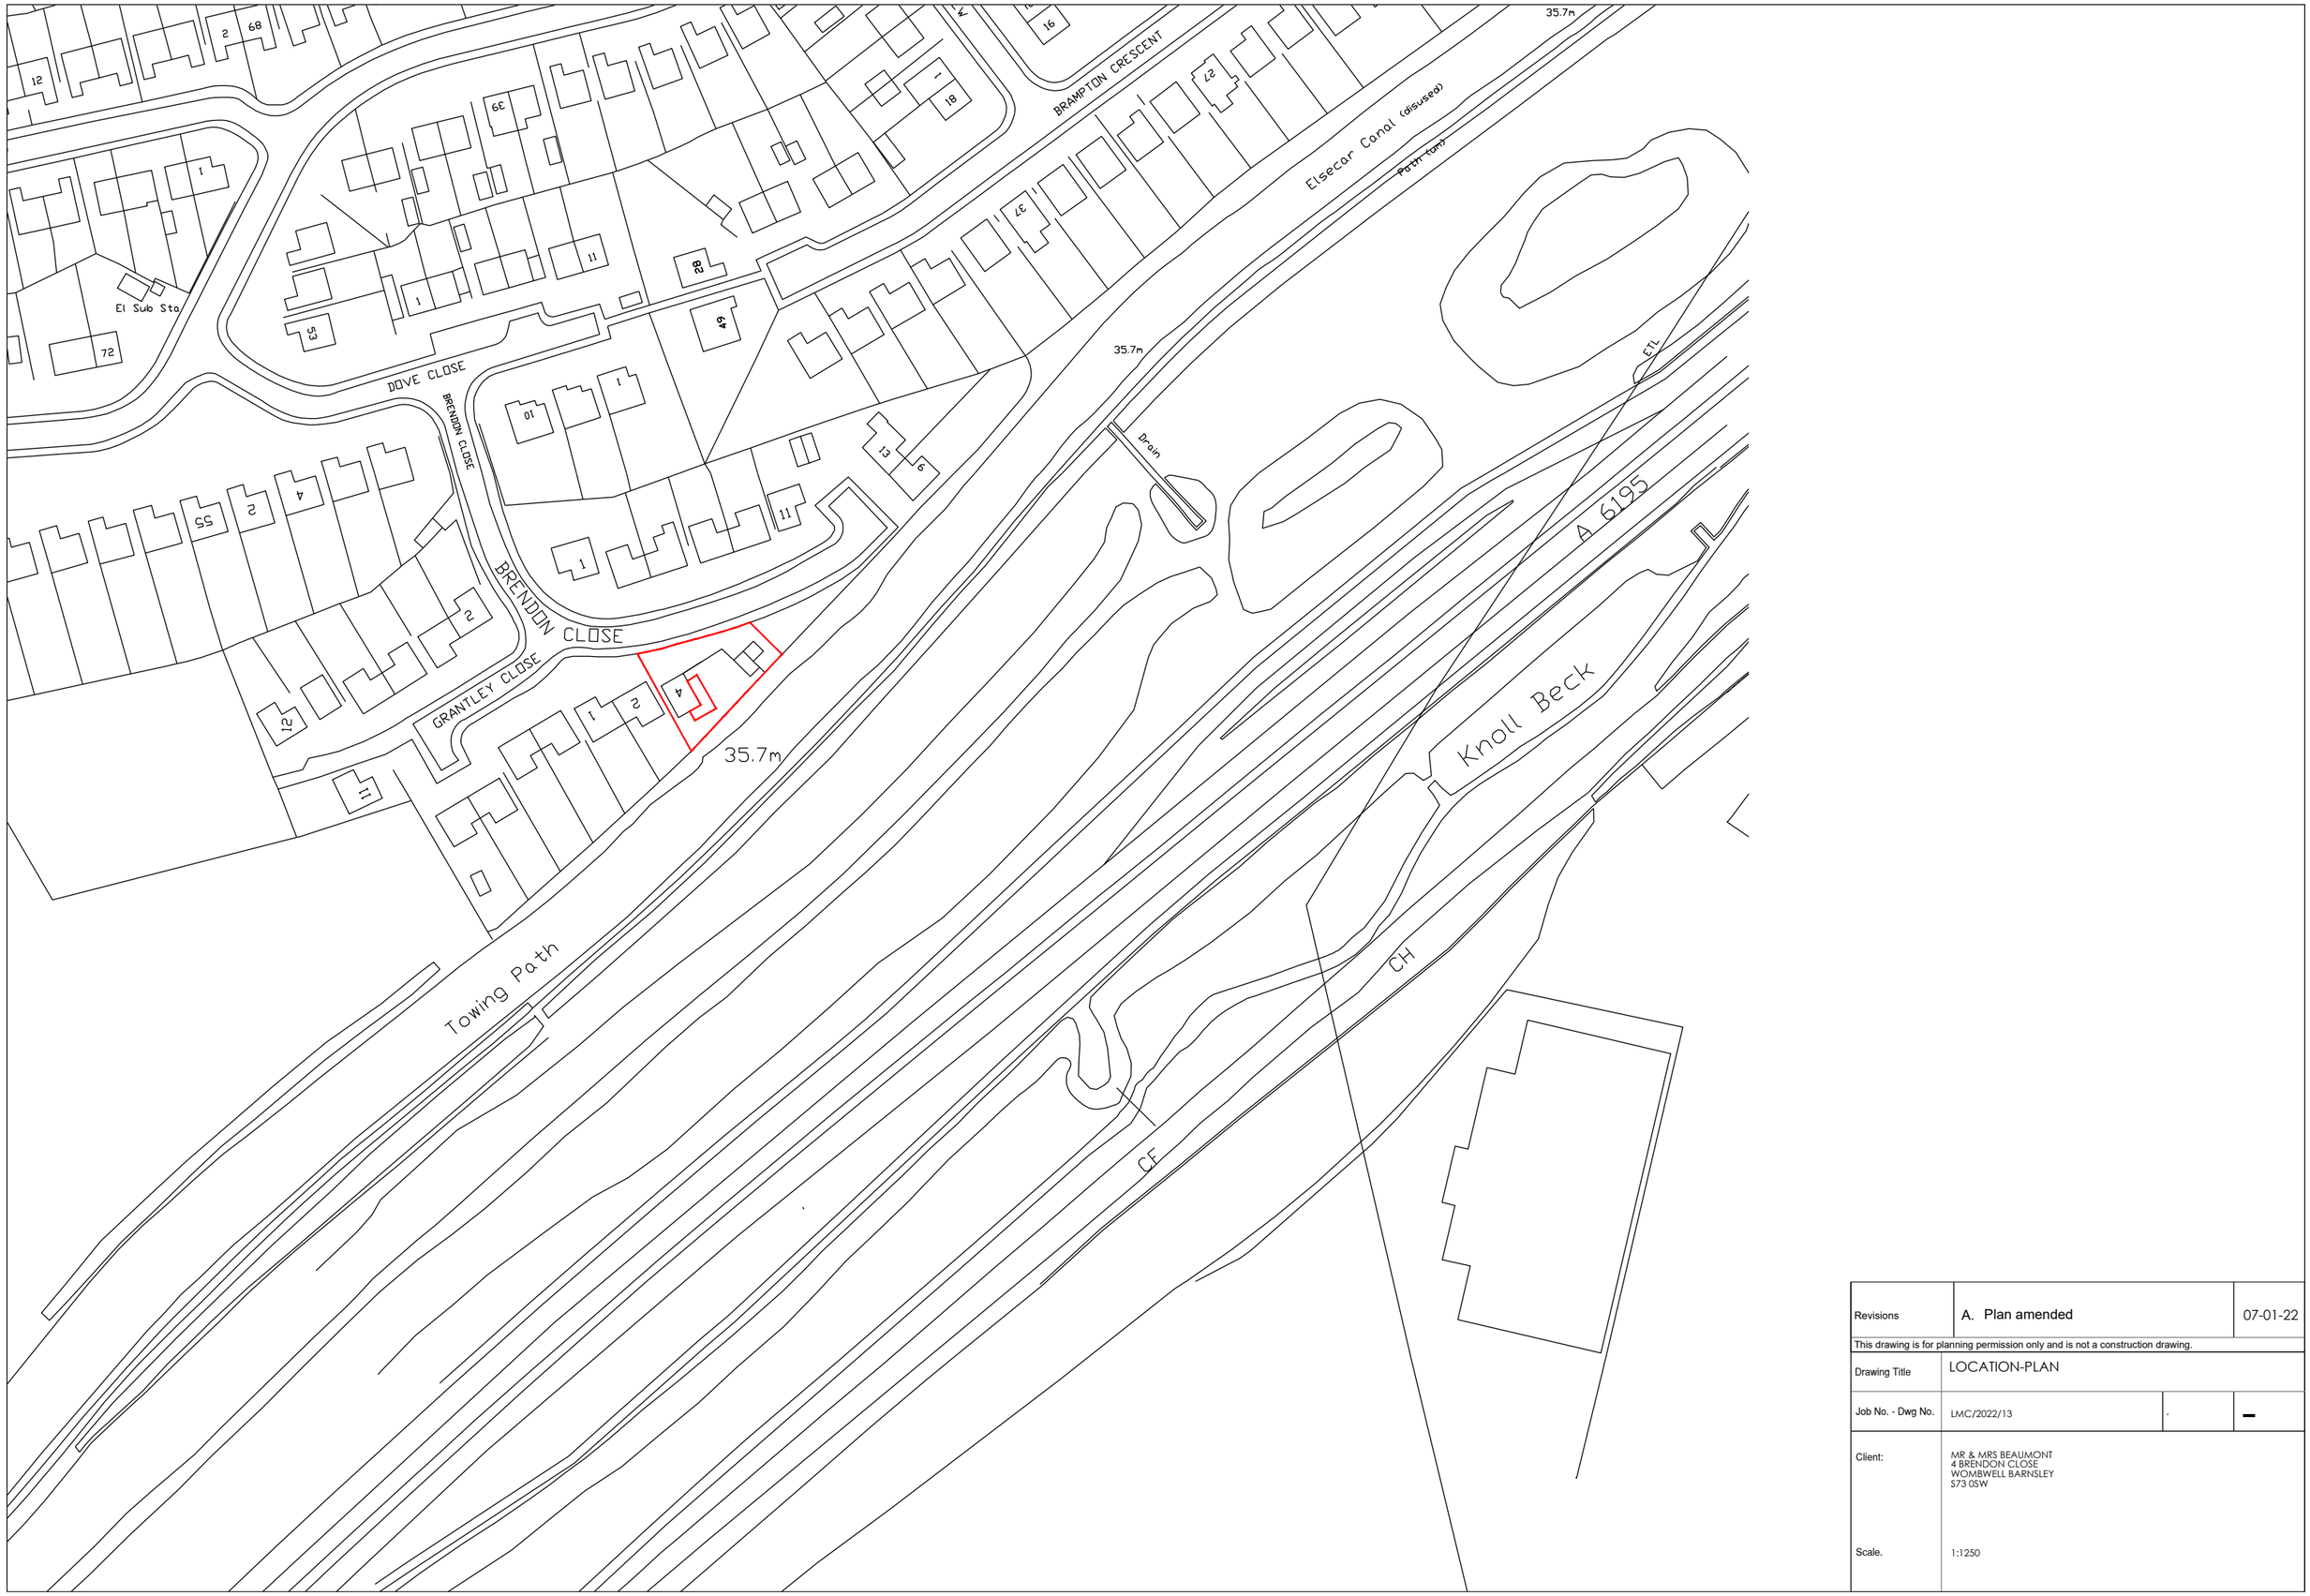


Revisions	A. Plan amended	07-01-22
This drawing is for planning permission only and is not a construction drawing.		
Drawing Title	LOCATION-PLAN	
Job No. - Dwg No.	LMC/2022/13 . –	
Client:	MR & MRS BEAUMONT 4 BRENDON CLOSE WOMBWELL BARNSLEY S73 0SW	
Scale.	1:1250	