


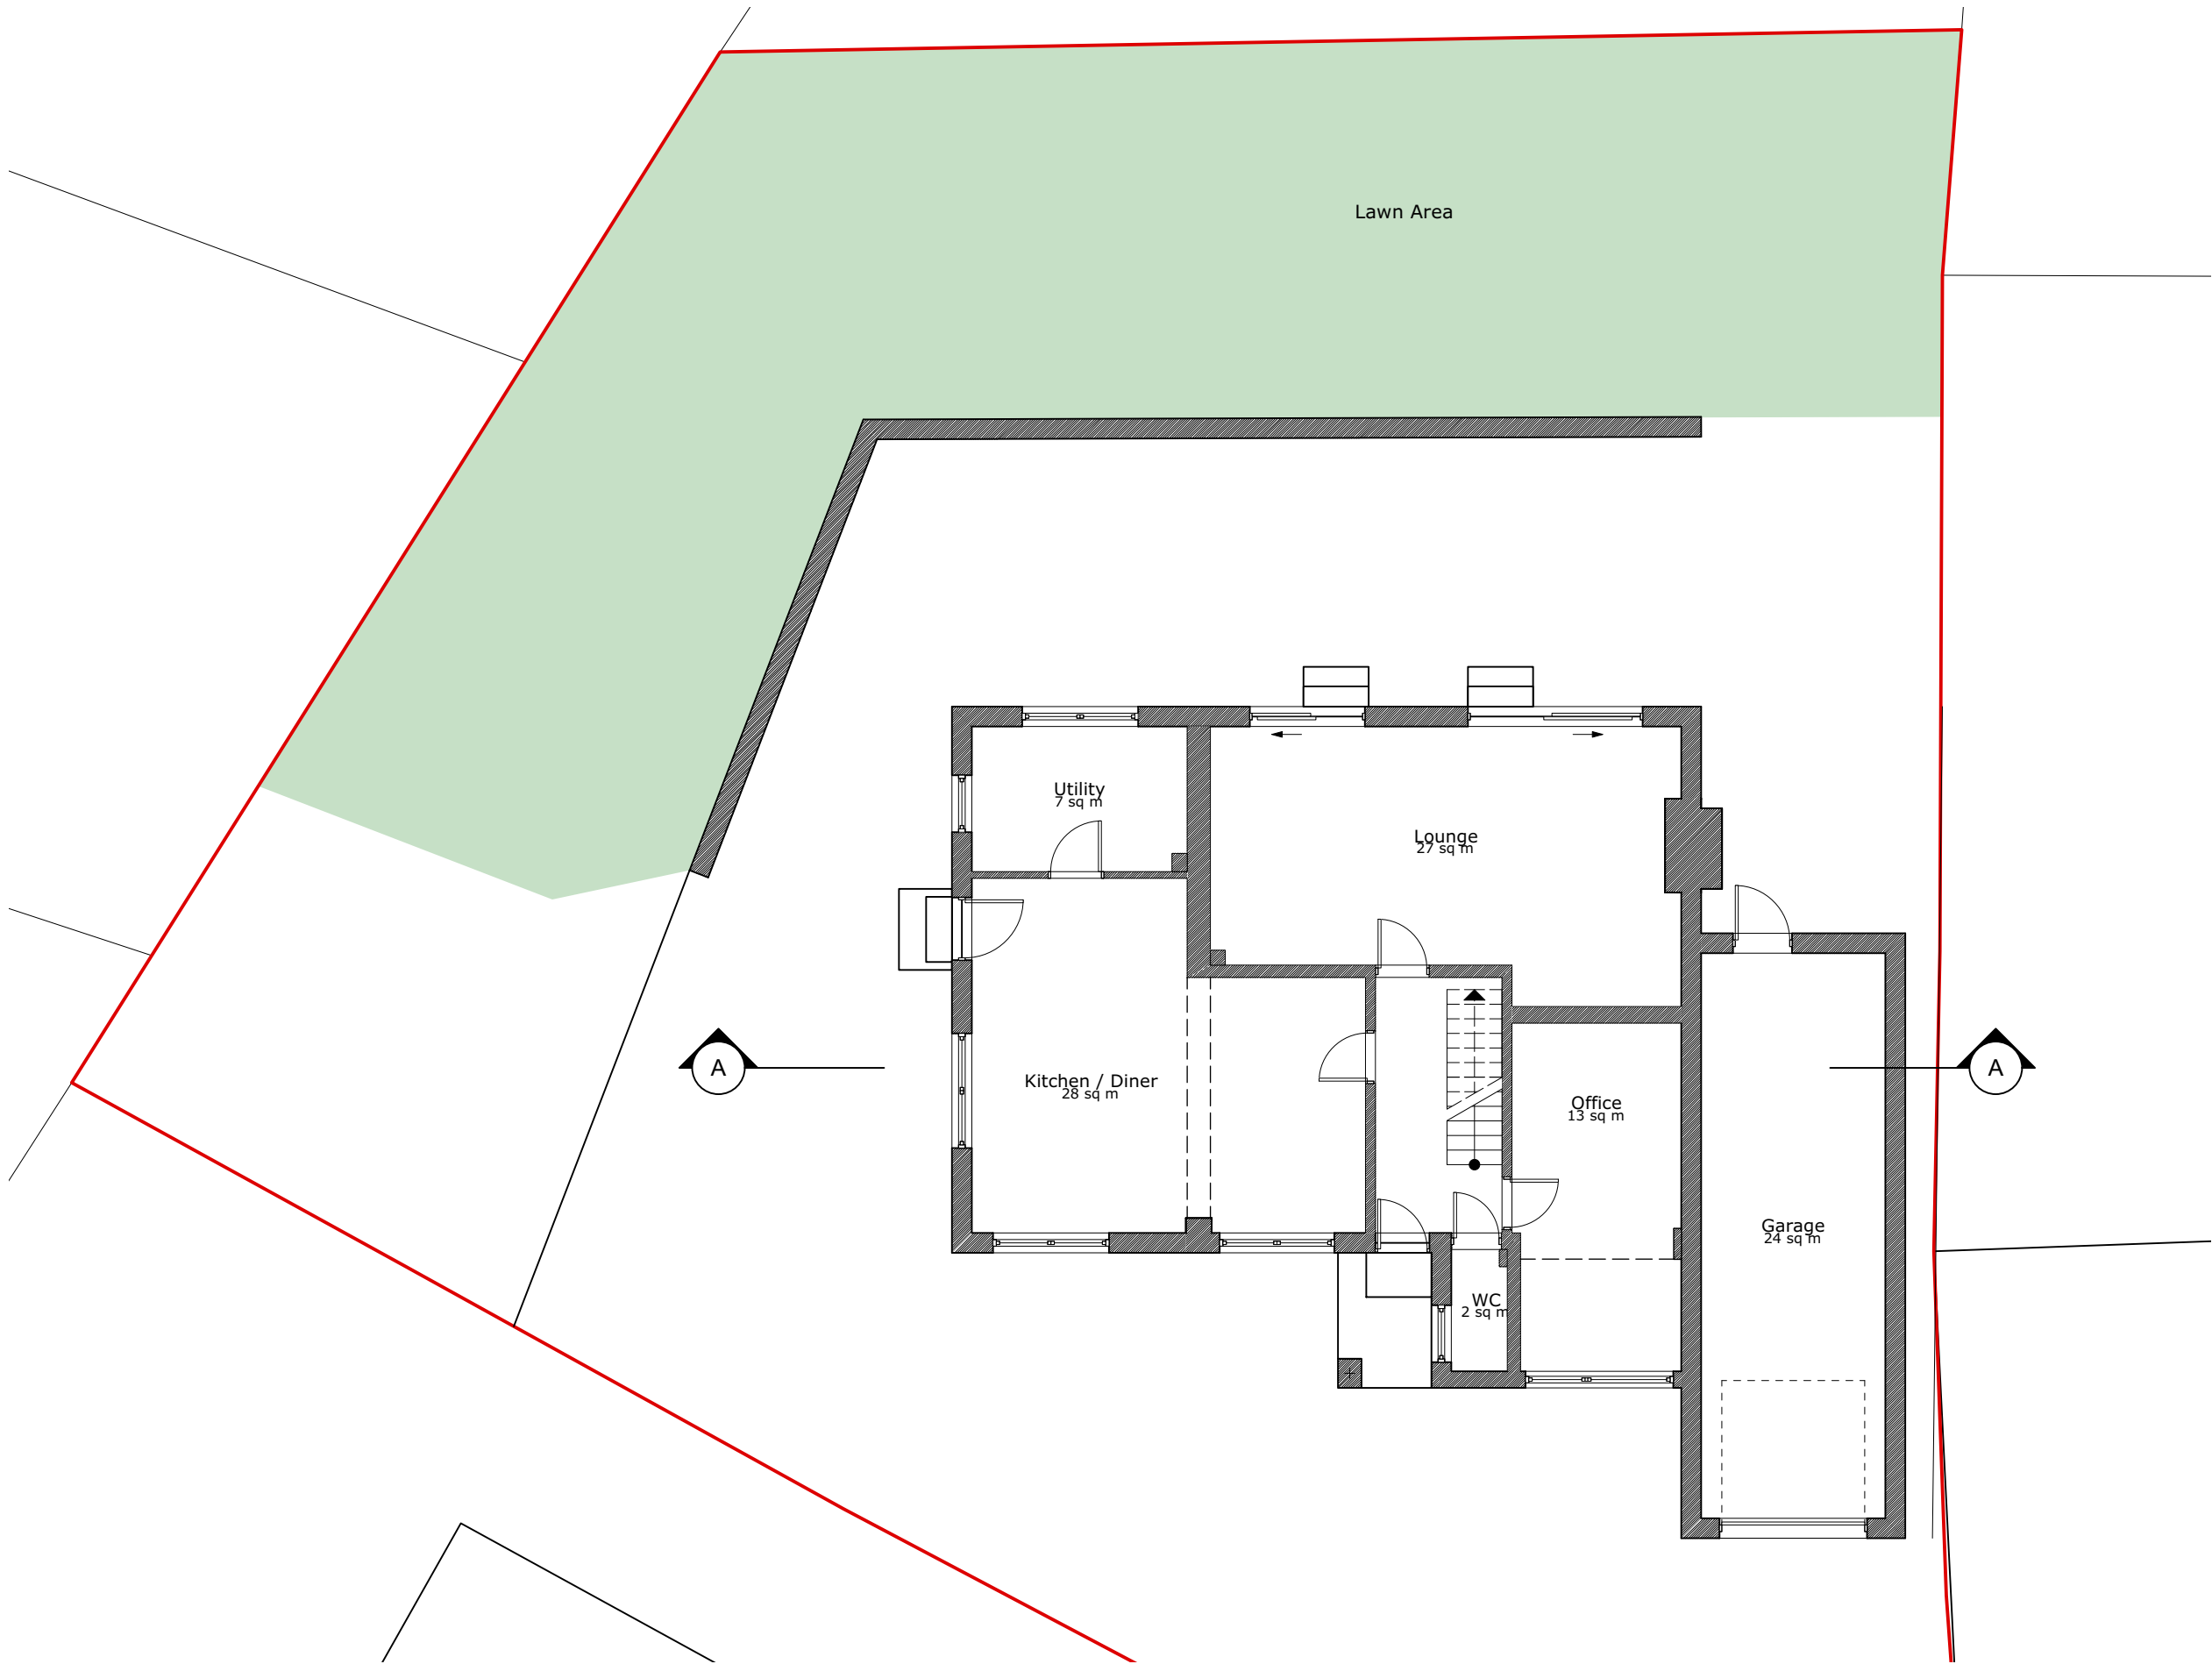

P01 17/01/2024 For Planning

DO NOT SCALE FROM DRAWINGS.

Client

Wade

Address

6 Holwick Close,
Silkstone, S75 4NU

Project

6 Holwick Close

Drawing

Existing Ground Floor
Plan



E: rachel@rldmstudio.co.uk
T: 07595603049

Scale
1:100 @ A3

Date
17/01/2024

Dwg No.
2314-RLDM-00-DR-B-00100

Rev: P01