


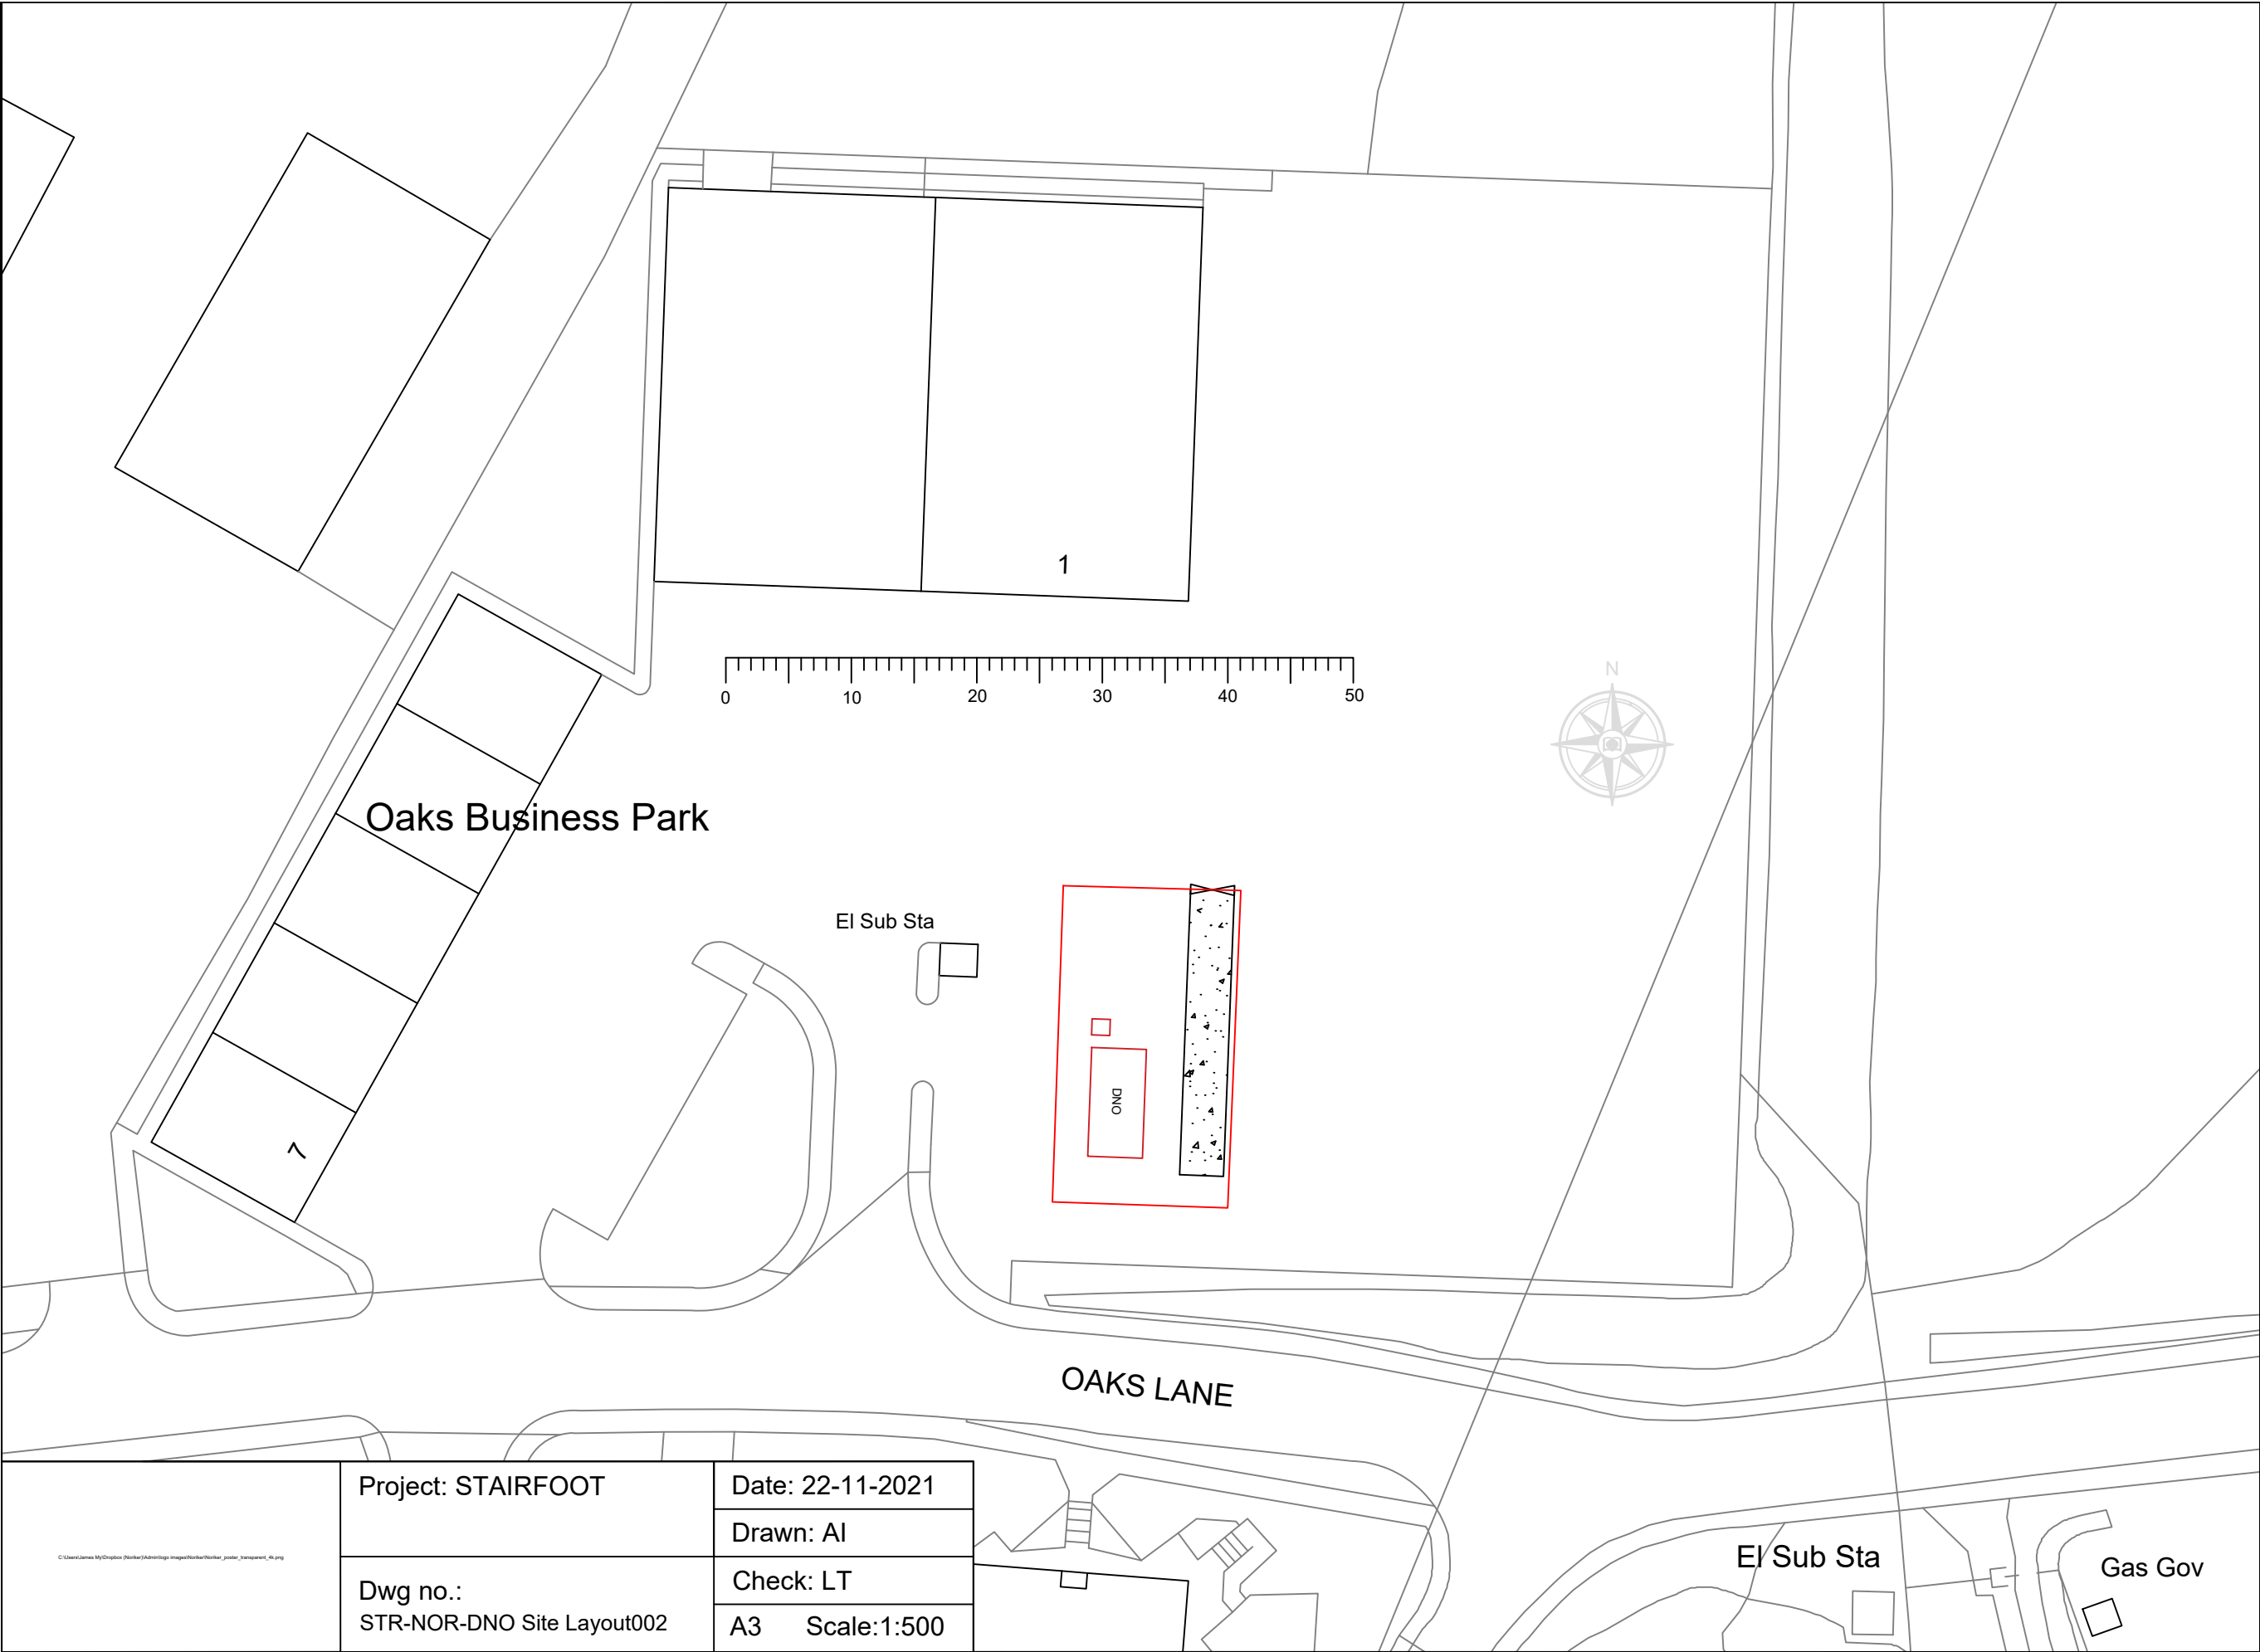

Legend:

- Lease Area
- DNO Welfare
- DNO sub-station
- On-site Road

Notes:

	Project: STAIRFOOT	Date: 22-11-2021	
		Drawn: AI	
	Dwg no.: STR-NOR-DNO Site Layout002	Check: LT	
		A3	Scale:1:500