


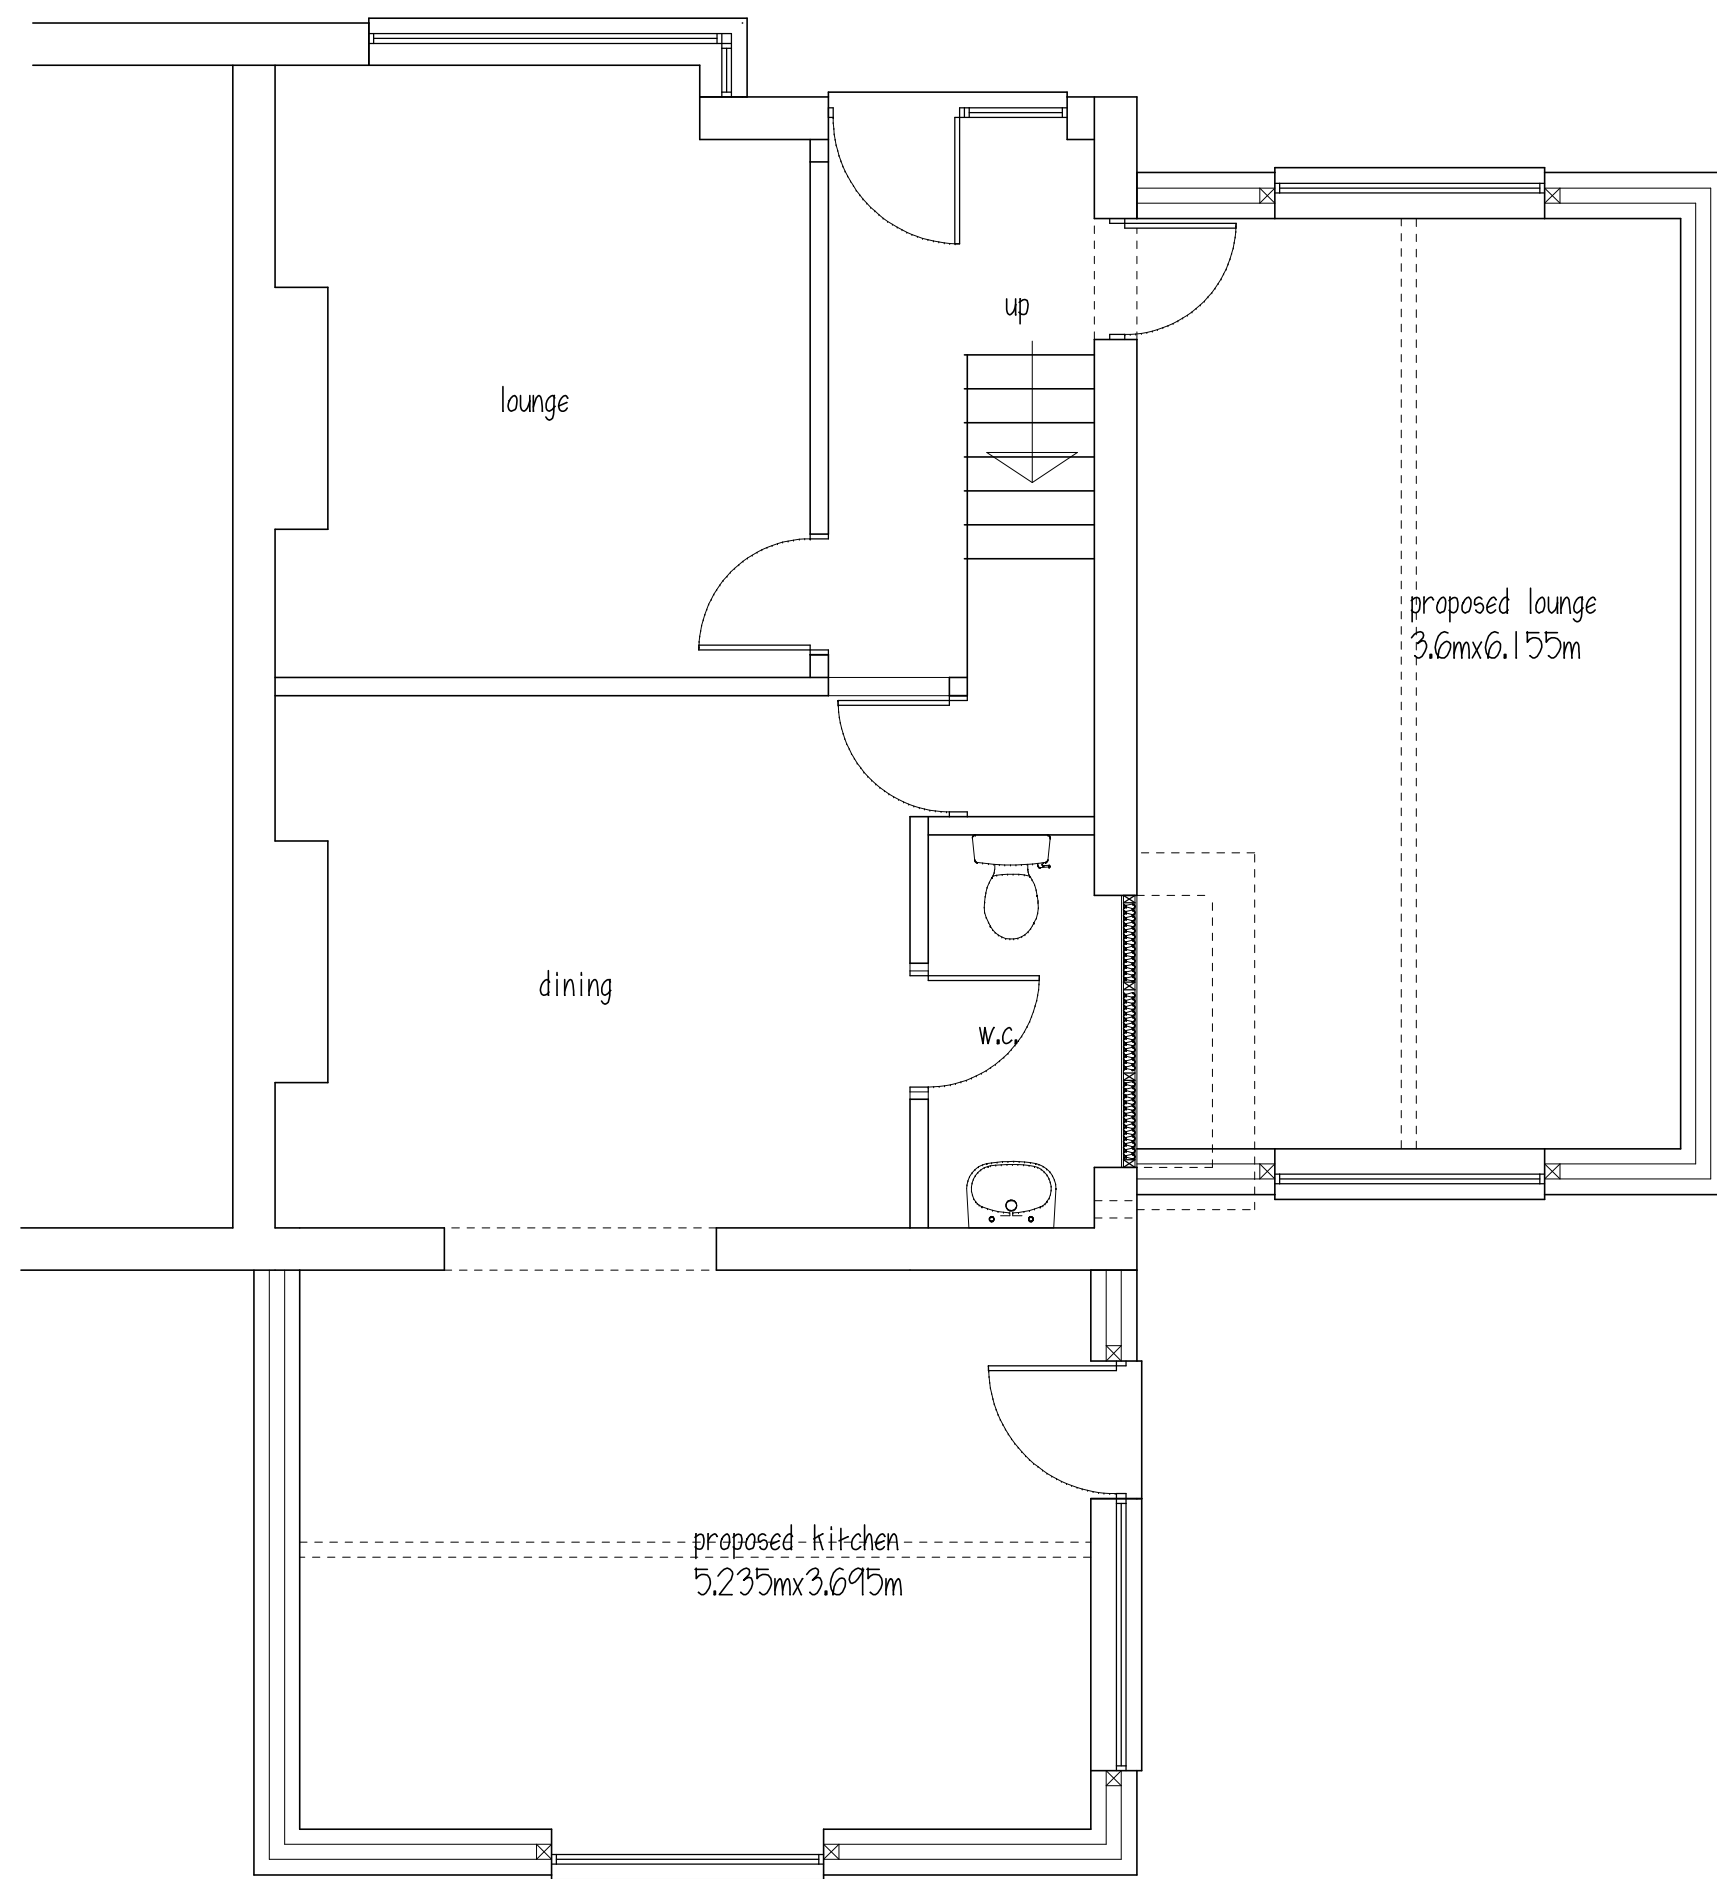


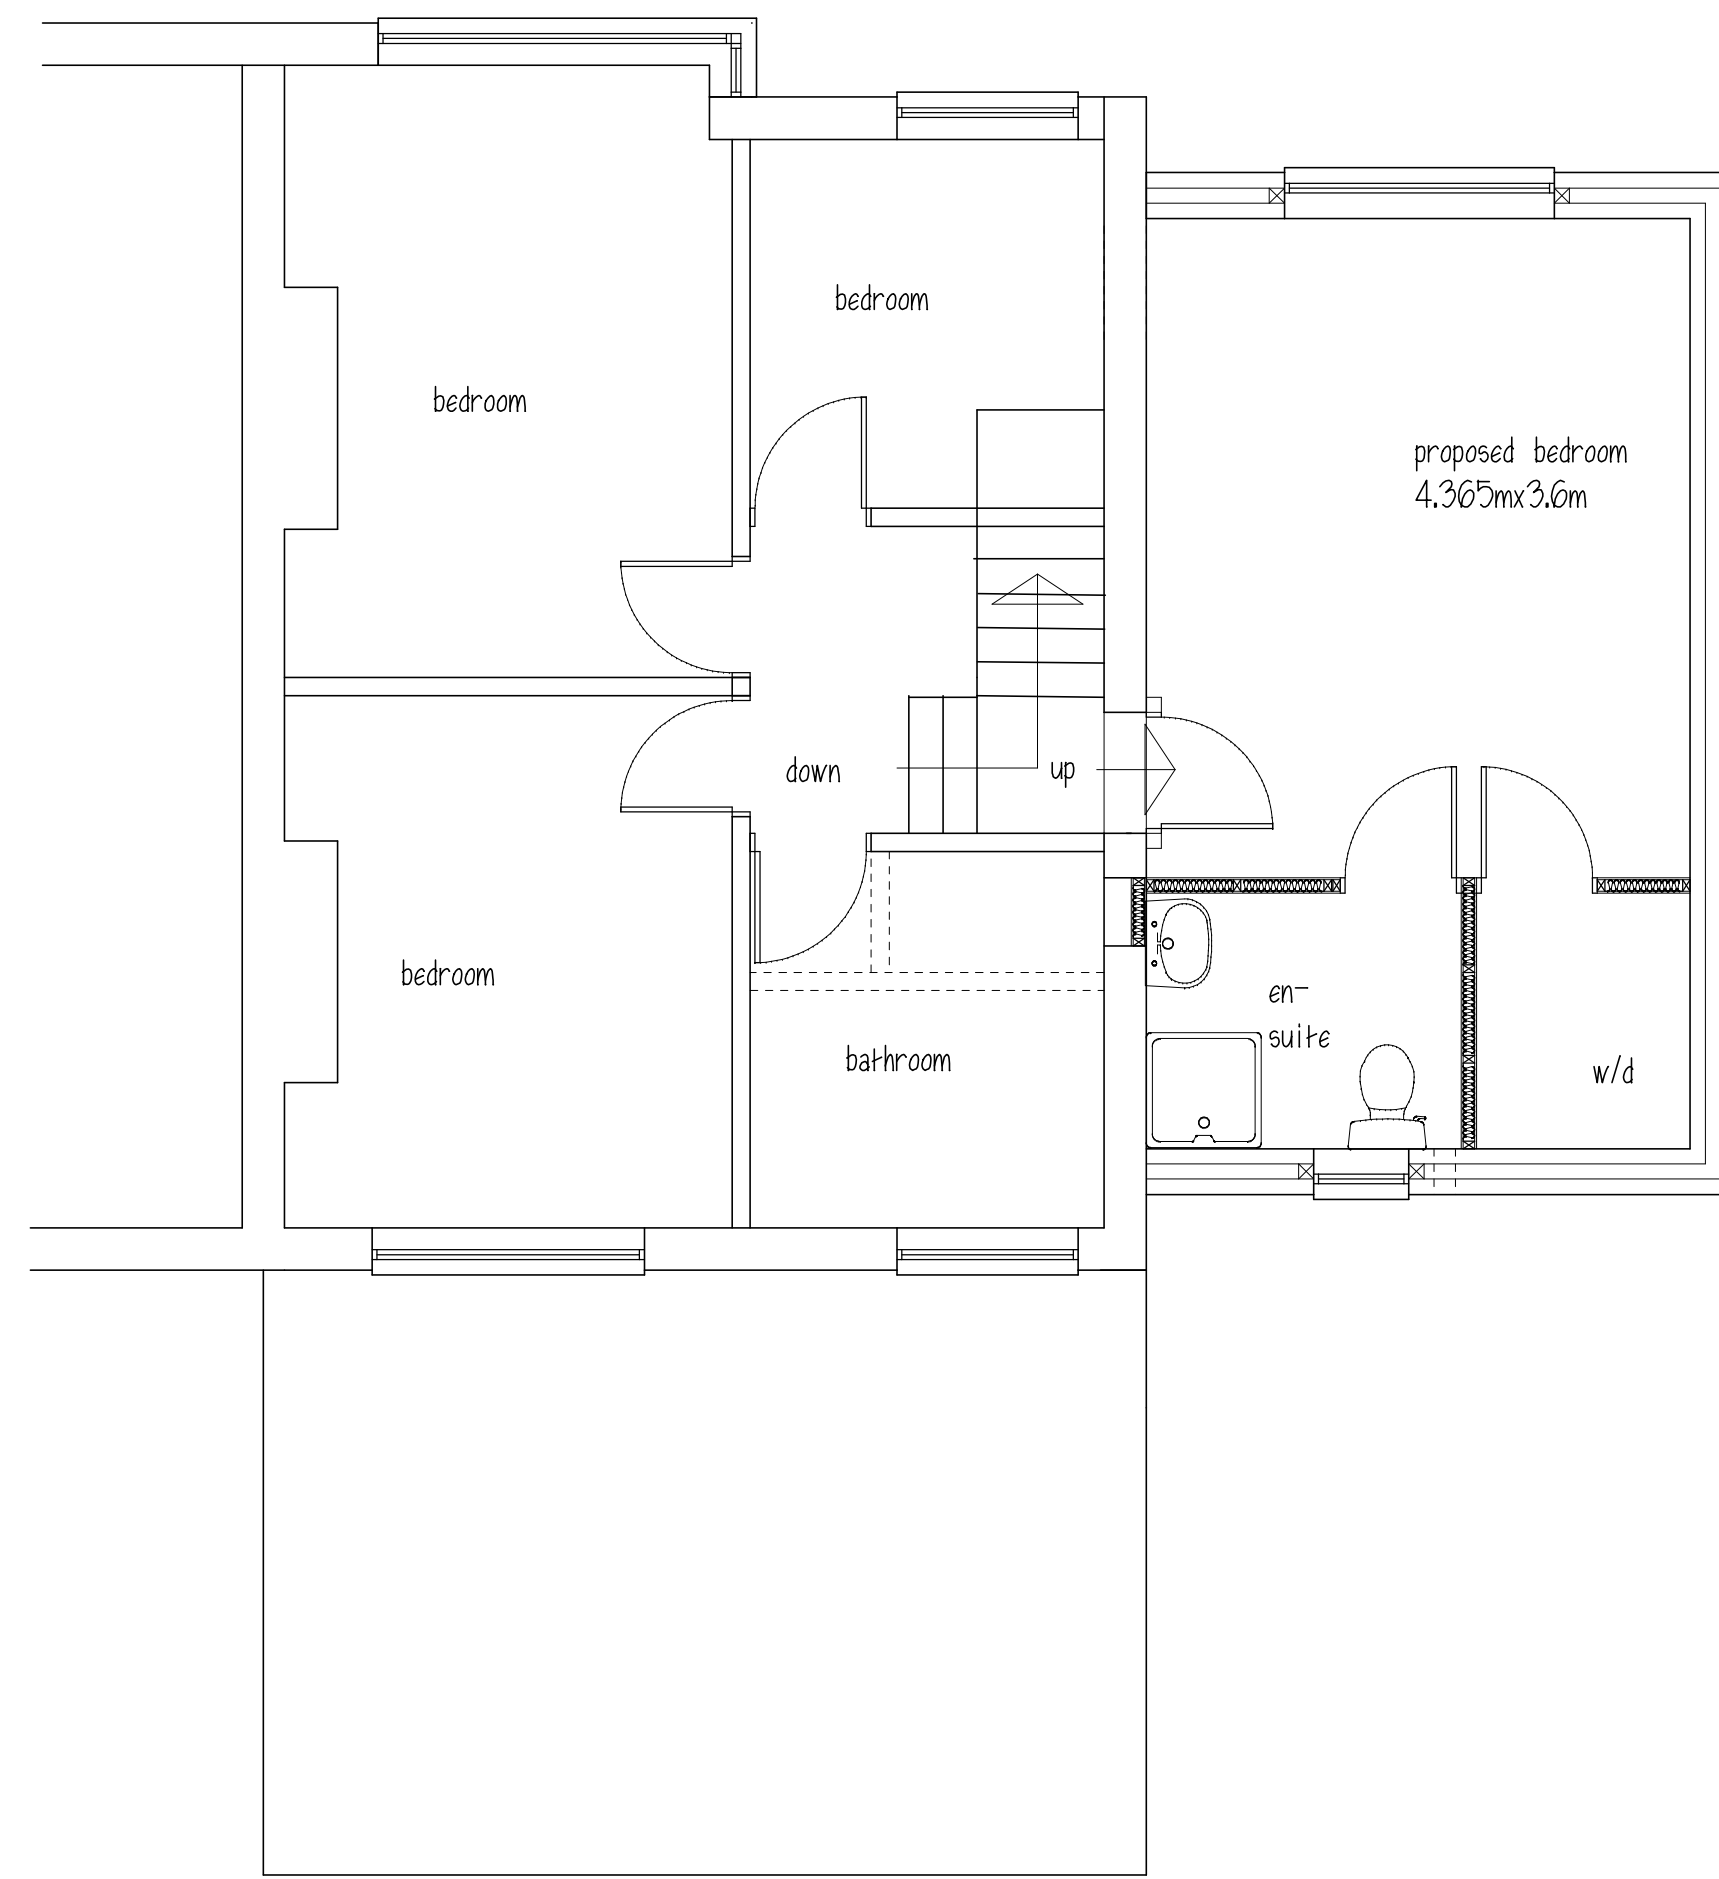


GROUND FLOOR

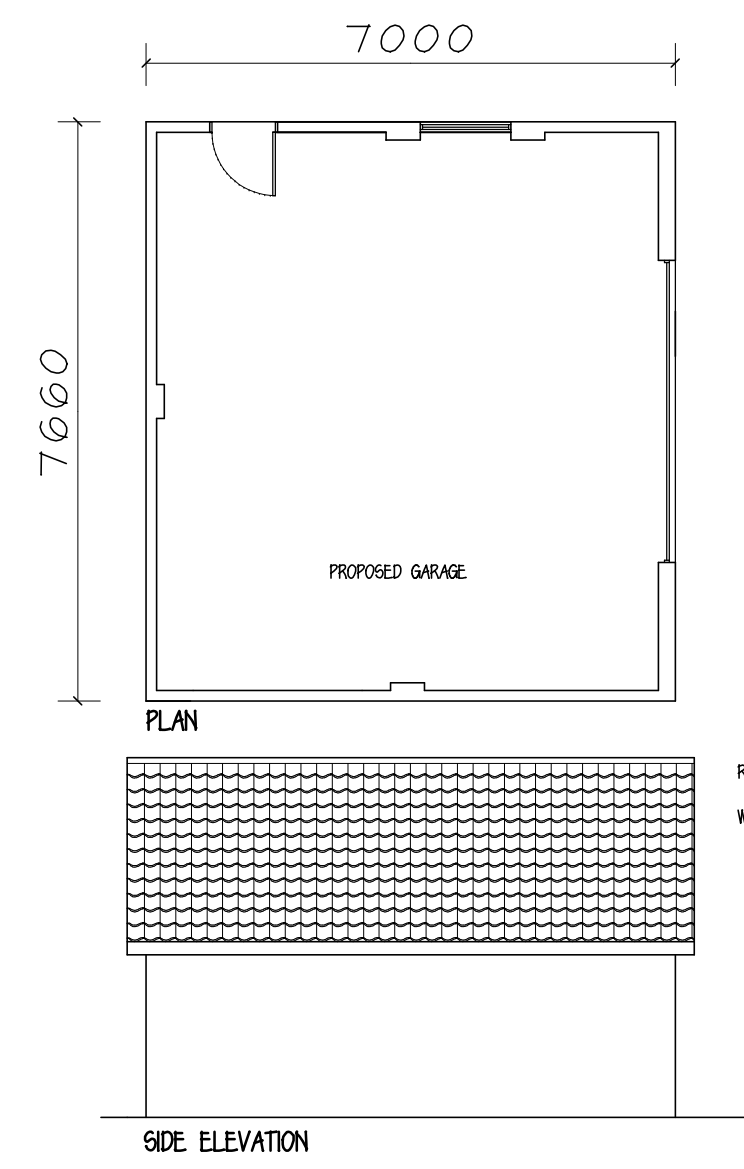


FIRST FLOOR

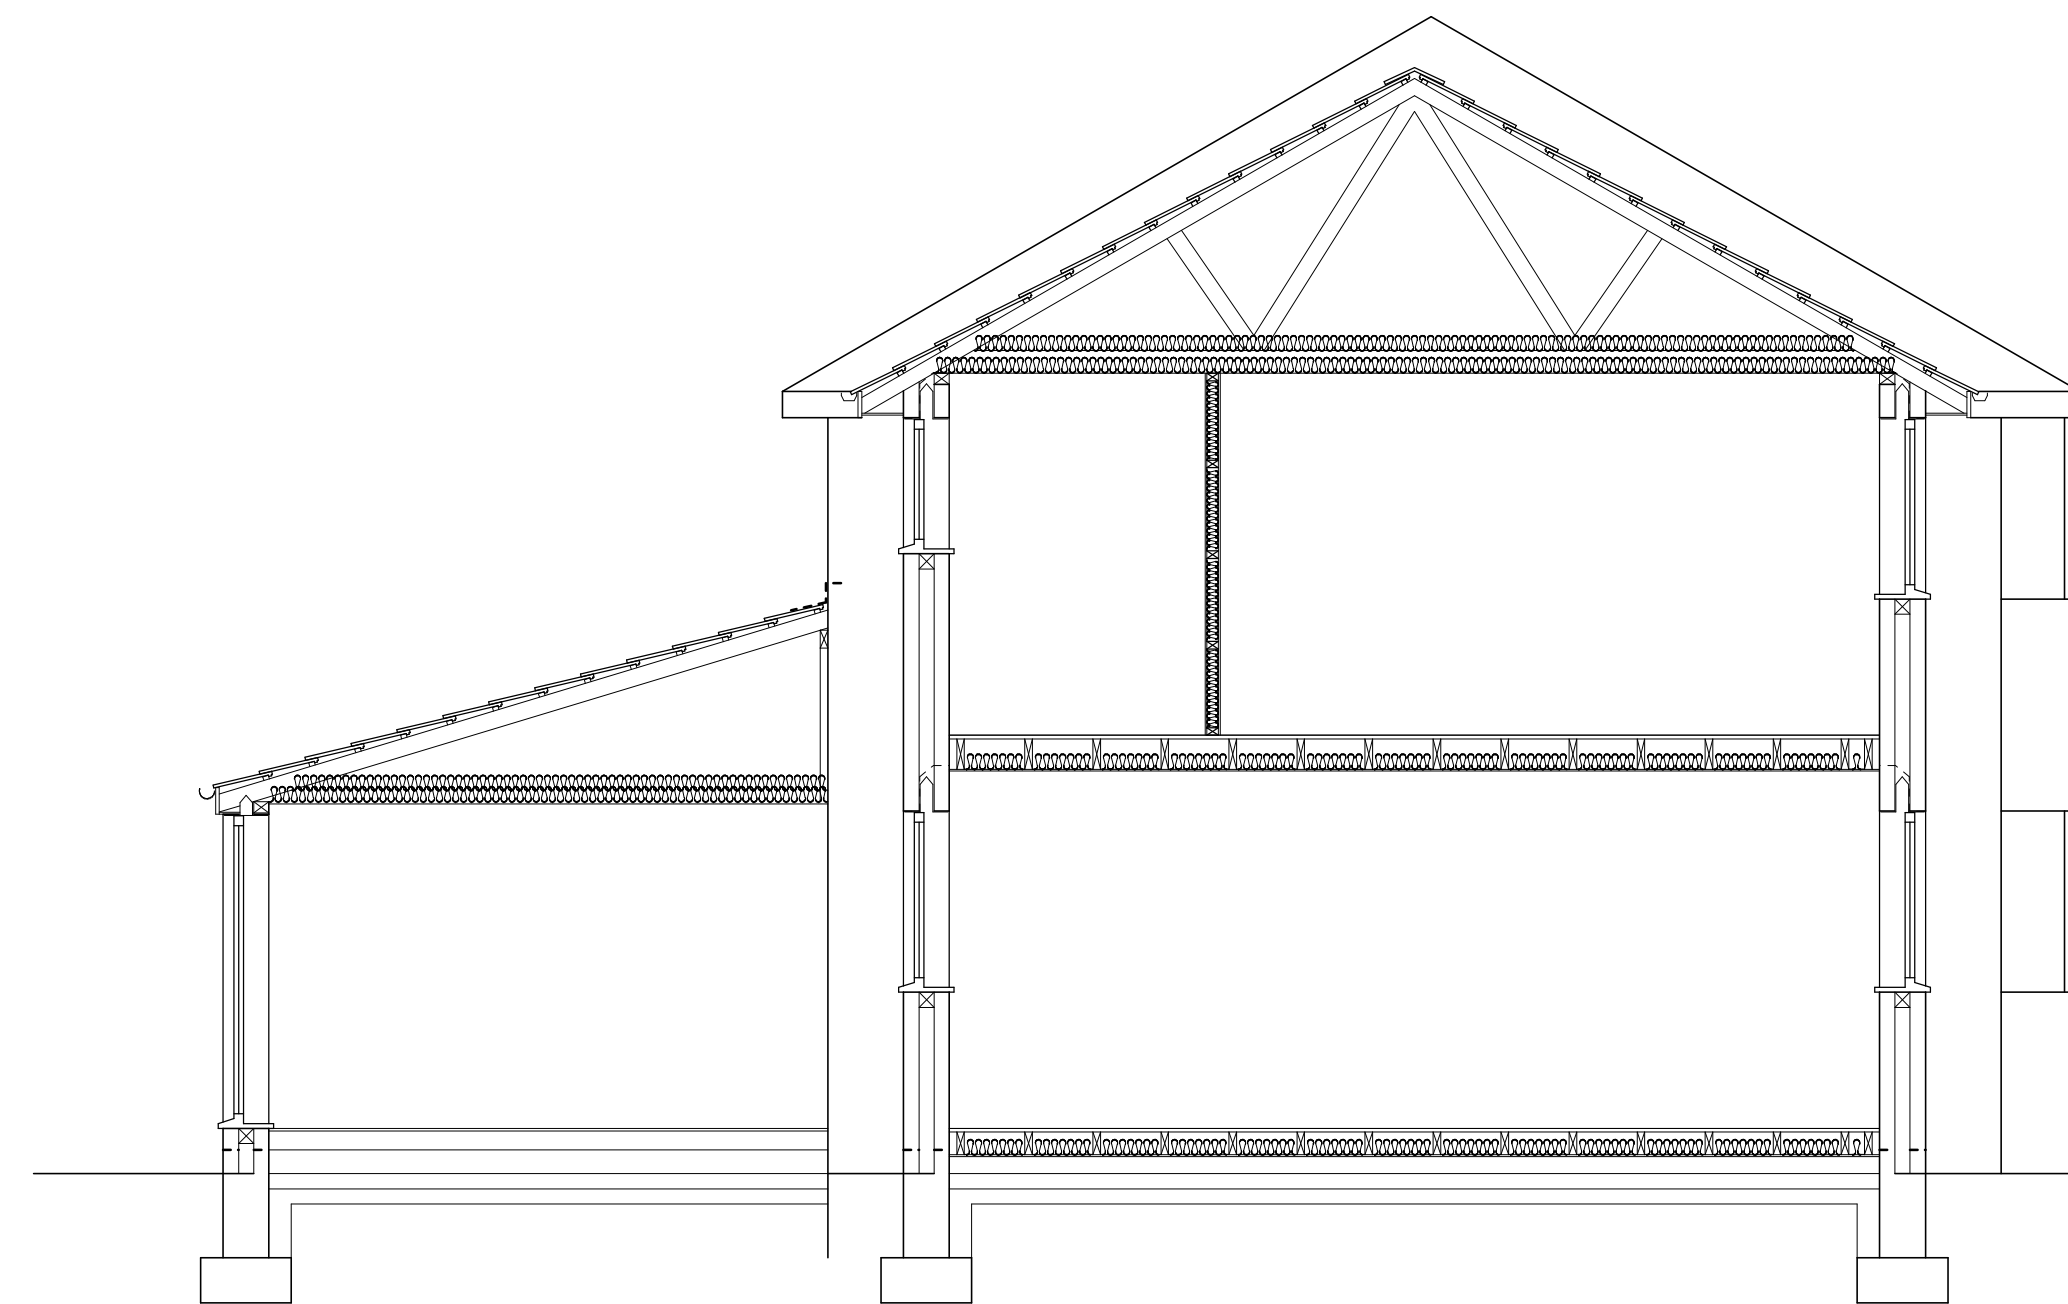


ROOF - concrete interlocking tiles
WALLS - brickwork

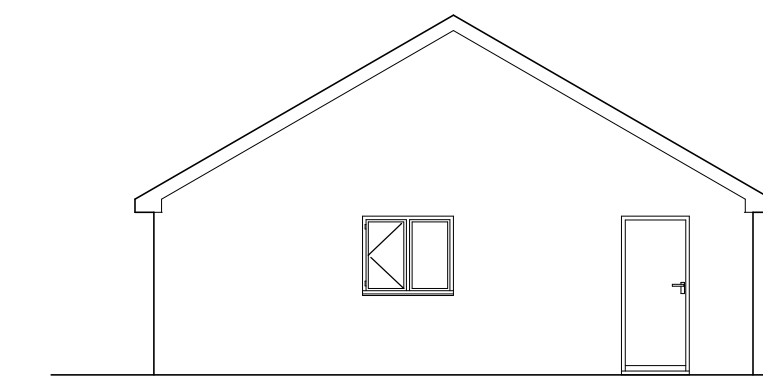


REAR ELEVATION

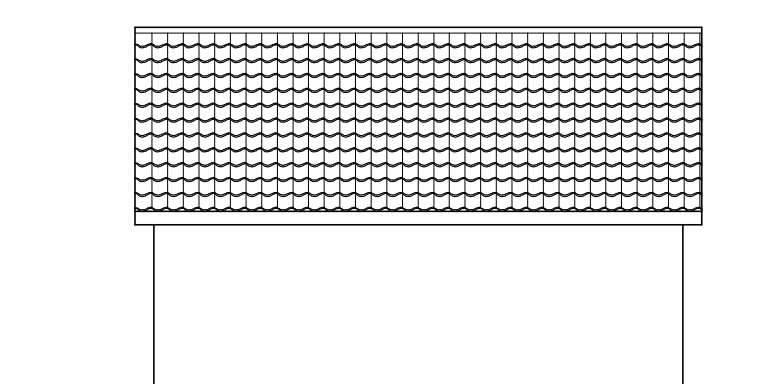


SIDE ELEVATION

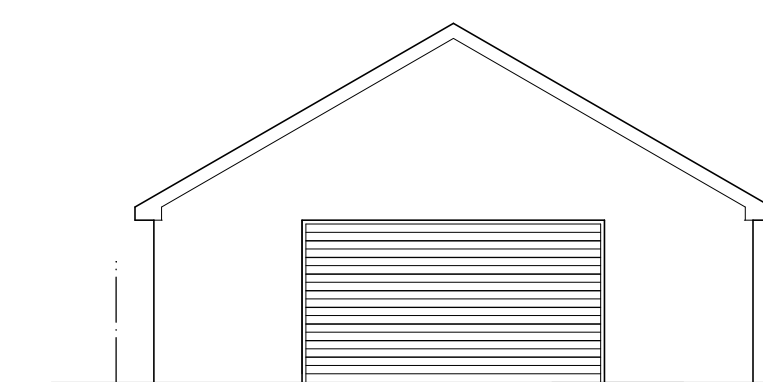

FRONT ELEVATION

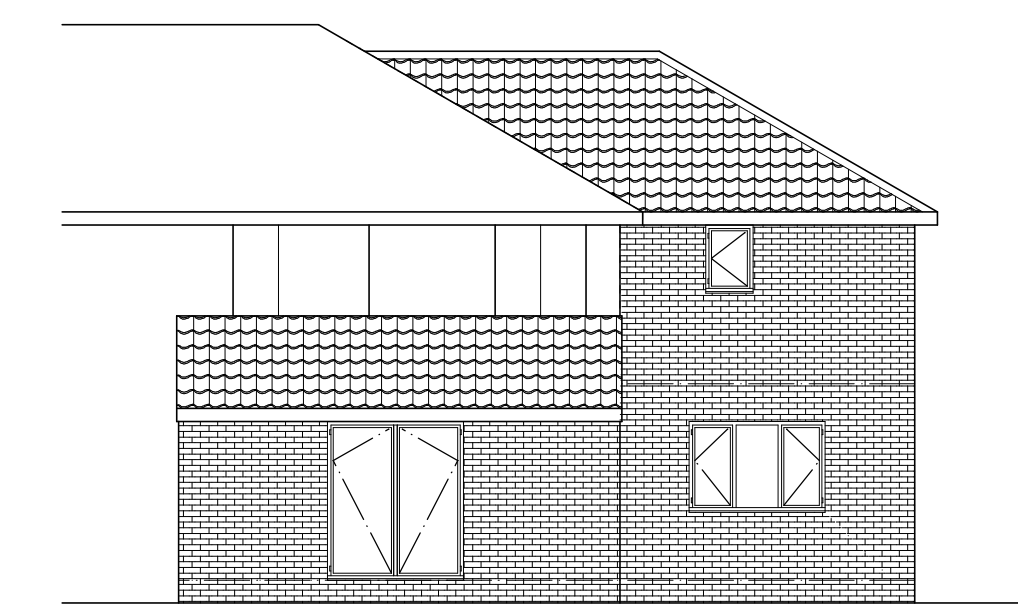


REAR ELEVATION

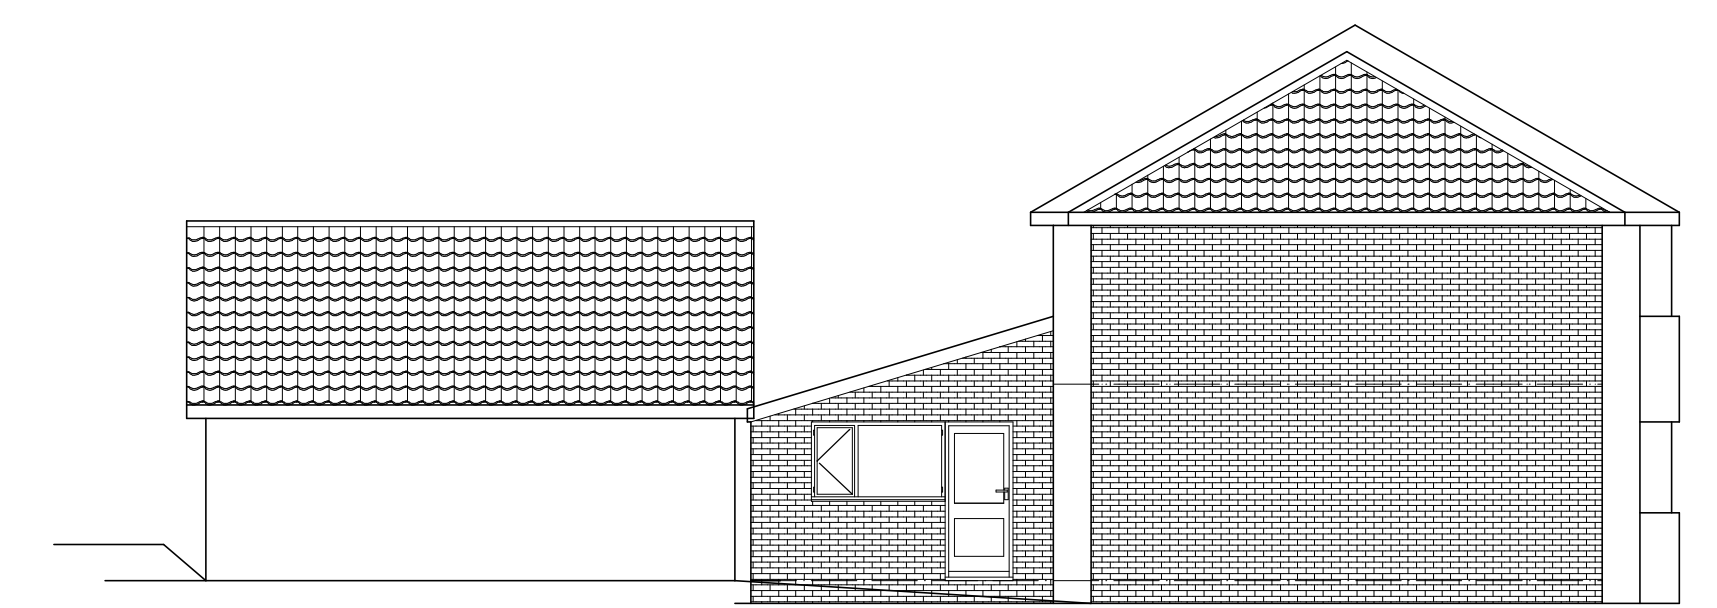

SIDE ELEVATION



FRONT ELEVATION

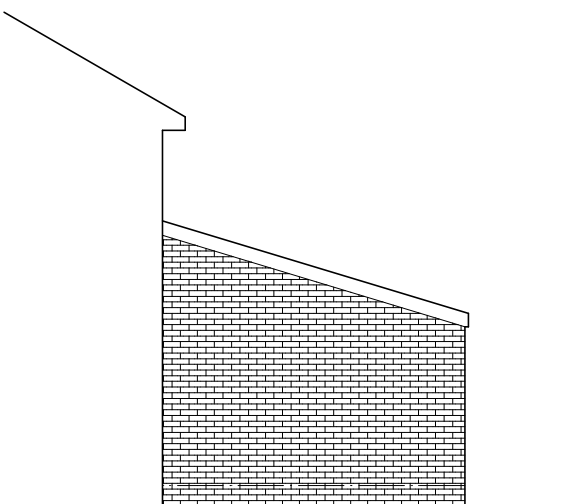

SIDE ELEVATION

Mr & Mrs POPPLEWELL

PROPOSED EXTENSIONS
24 BENCE LANE
DARTON

PLANS & ELEVATIONS

1:50, 1:100 @ A JAN. 12 Rev F

Peter Thompson

"Linwood"
Barnsley Road

Dodworth

Barnsley S75 3JR t: 01226 201391
m: 07973251730
e-mail: peter-thompson@hotmail.co.uk



M.C.I.A.T.