


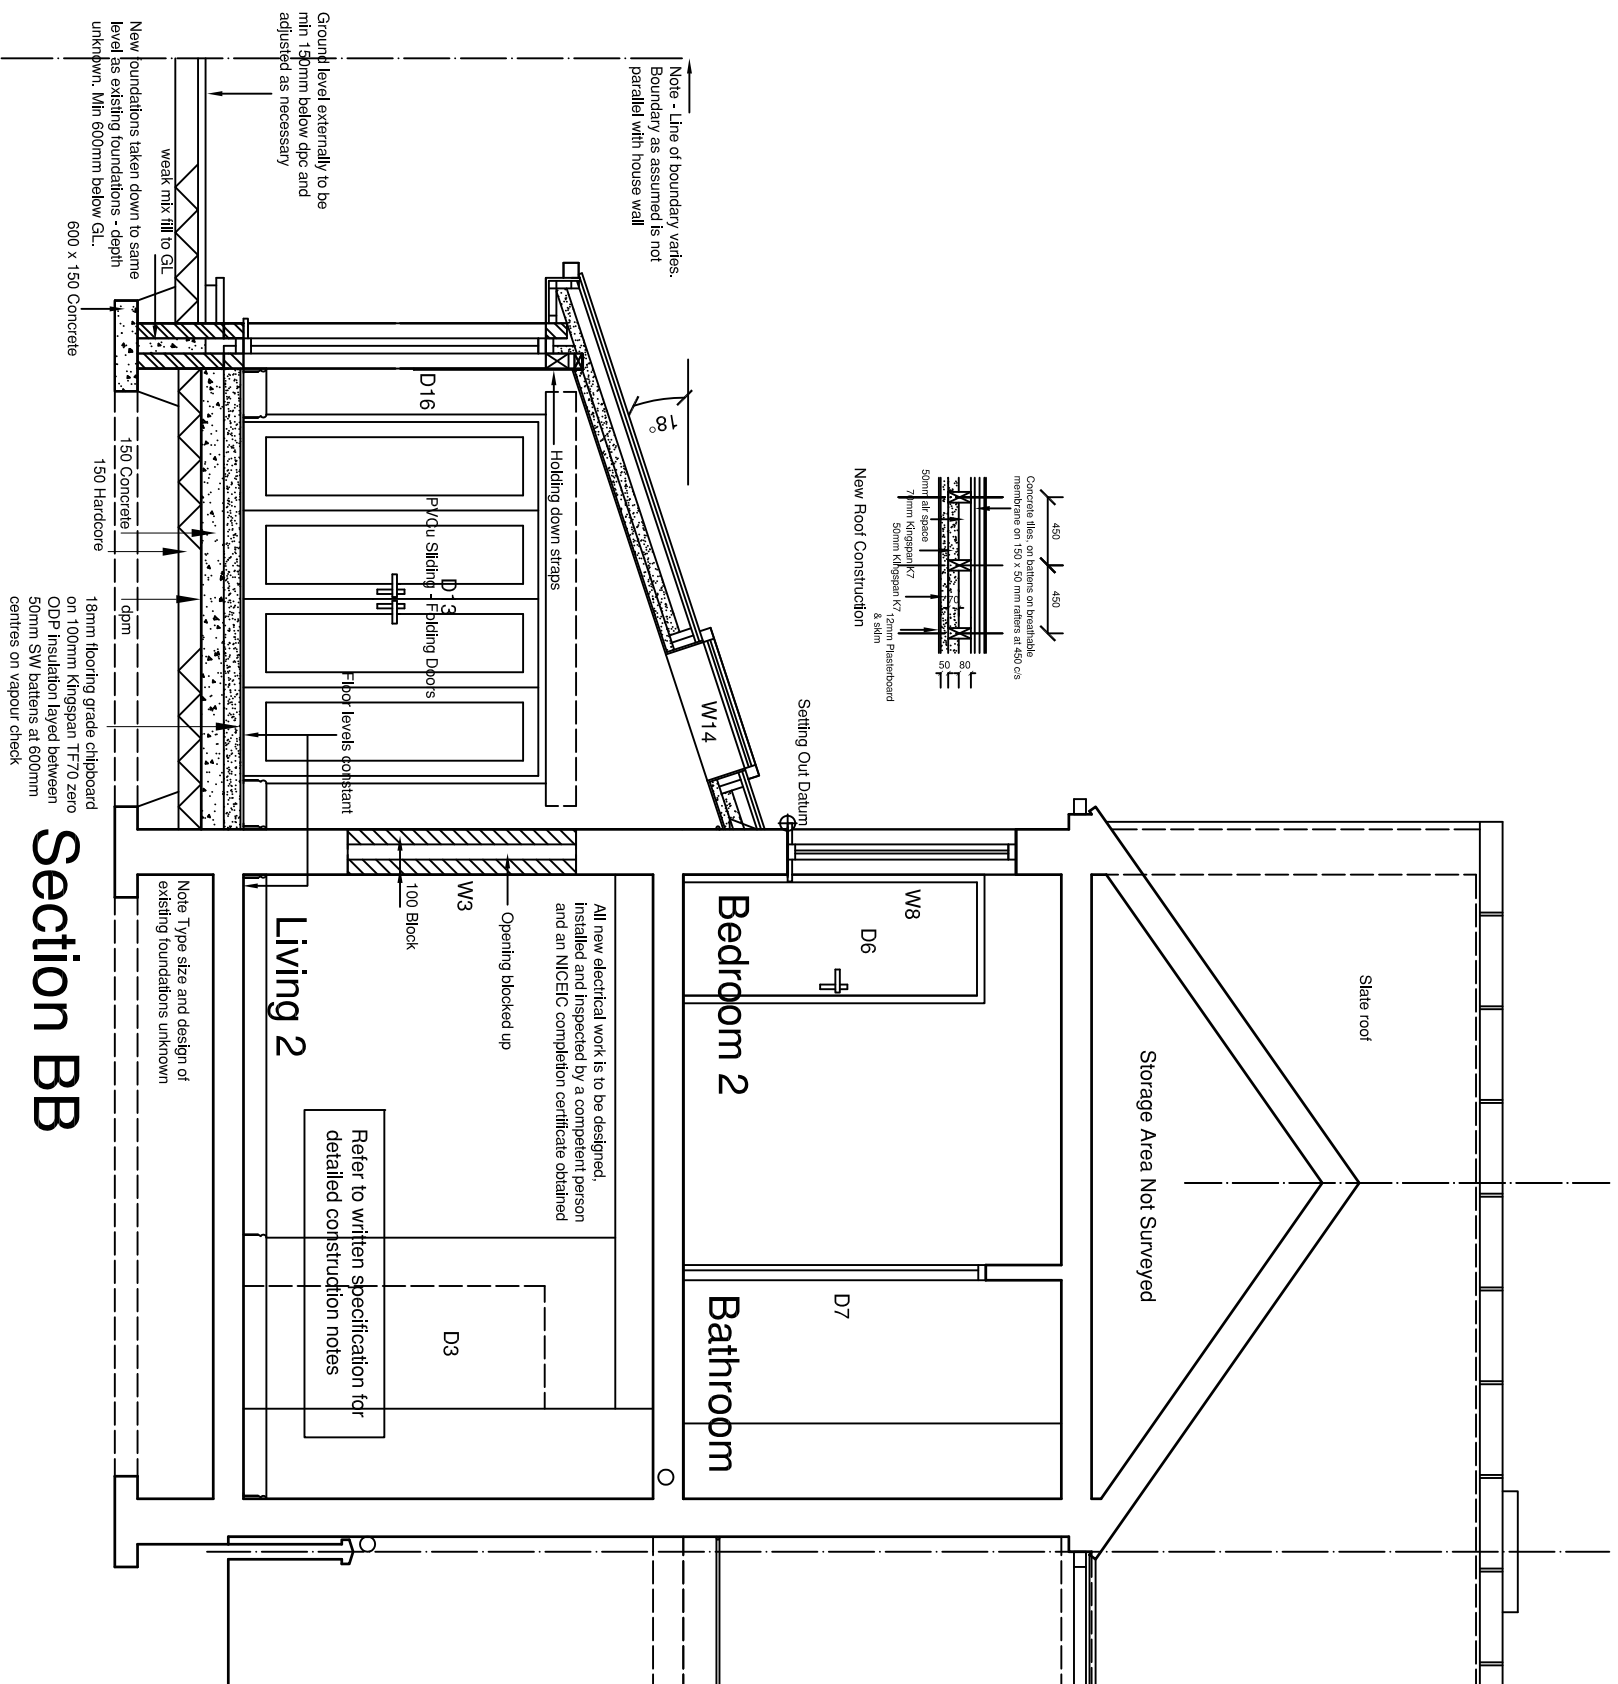

B	14.11.14	As submitted for planning & building regulation approvals
A	04.10.14	General Update
Rev	Date	Notes

GRAHAM WILLIS
Chartered Architect

33 The Green, Town Street, Gildersome, Leeds LS27 7AB
Telephone 0113-2520310 ~ Email info@wills-architects.co.uk
www.wills-architects.co.uk

CLIENT/PROJECT
Proposed Single Storey Side & Rear Extension
To No 12 Pontefract Road, Shalfon, Barnsley, S72 8QP
For Mrs M. Allen

CONTENT				
Proposed Plans - Section BB				
DRAWN	GCW	SCALE		
DATE	Sept 2014			
Original Drawing Size - A3		1:50		
JOB NO	1035		DRAWING NO	290
			REVISION	B