Revision	Date	Drawn	Checked
First Issue	28/09/2021	ACH	

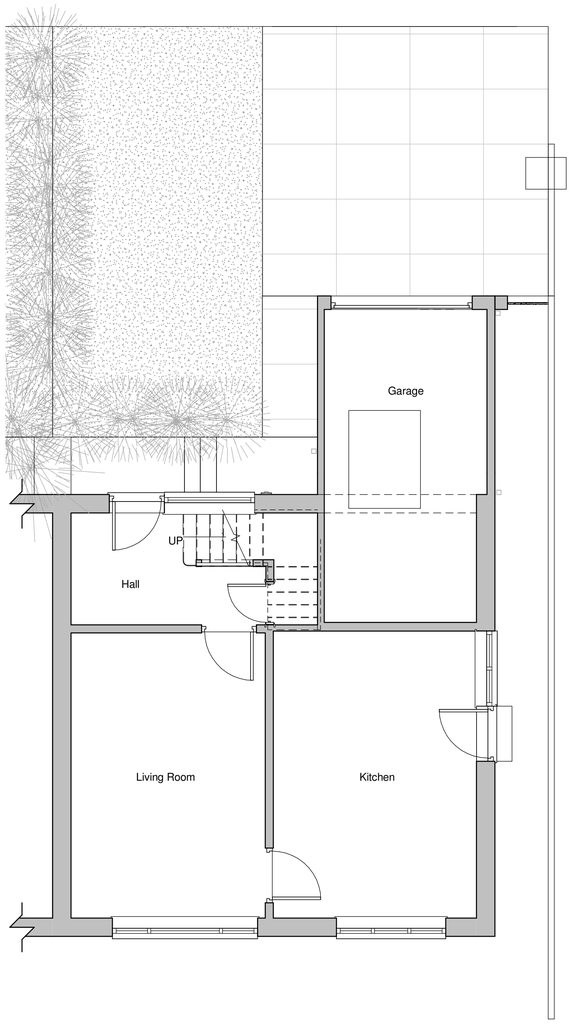

N

Ground Floor Plan
1 : 50

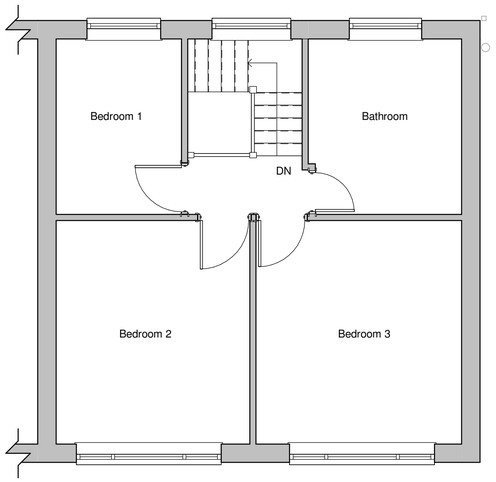

First Floor Plan
1 : 50

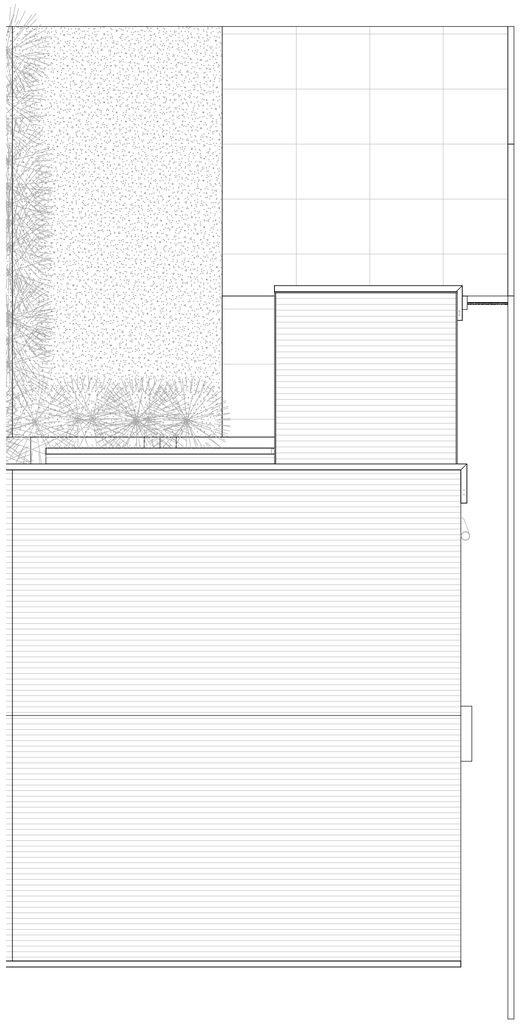

Roof Plan
1 : 50

Location Plan
1 : 1250

0m 25m 50m 75m 100m 125m
Scale 1:1250 @ A1

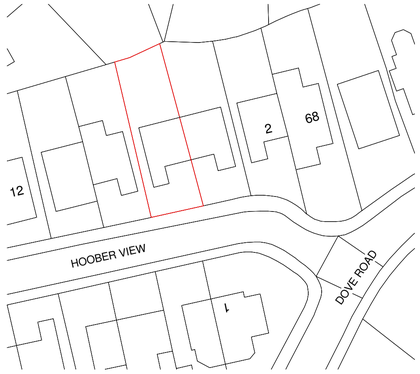

Block Plan
1 : 500

Birch Grove Architecture
www.birchgrovearchitecture.com
amy.hirst@birchgrovearchitecture.com

	Drawn	Date	Scale	Revision
	ACH	28/09/2021	As indicated @ A1	
Client	Mr & Mrs Wright			
Project	6 Hoober View, Barnsley, S73 0SH			
Title	Existing Plans			
Dwg No.	21_24 - 01			

© COPYRIGHT EXISTS ON THE DESIGNS AND INFORMATION SHOWN ON THIS DRAWING.

The Contractor must verify all dimensions on site before making shop drawings or commencing work of any kind. No dimensions to be scaled from this drawing. Architect to be notified of any discrepancies in dimensions immediately.

Revision	Date	Drawn	Checked
First Issue	28/09/2021	ACH	

South Elevation
1 : 50

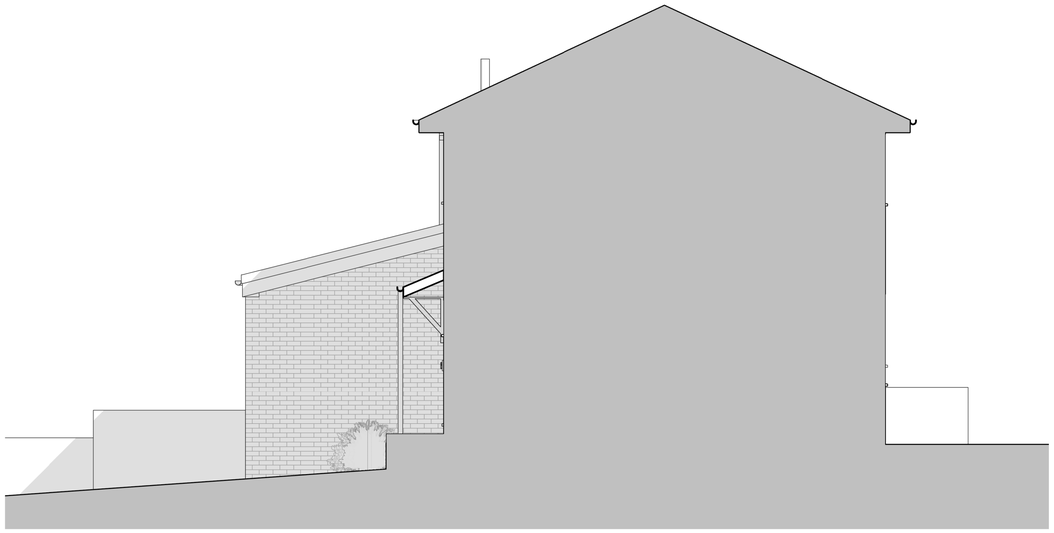

East Elevation
1 : 50

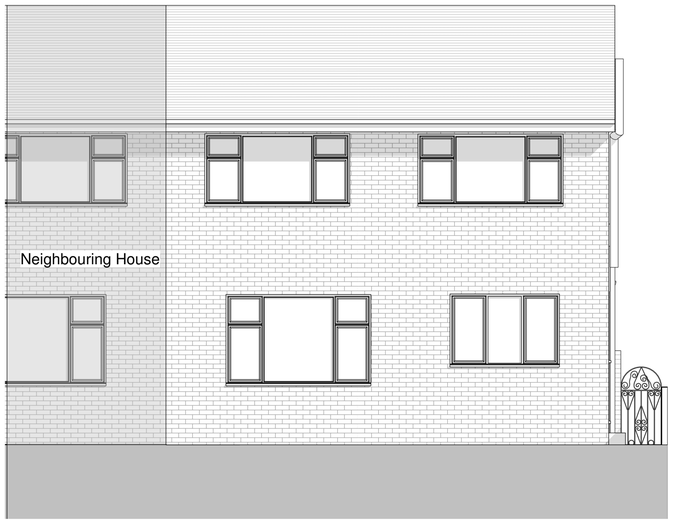

North Elevation
1 : 50

West Elevation
1 : 50

Birch Grove Architecture
www.birchgrovearchitecture.com
amy.hirst@birchgrovearchitecture.com

	Drawn	Date	Scale	Revision
	ACH	28/09/2021	1 : 50 @ A1	
Client	Mr & Mrs Wright			
Project	6 Hoober View, Barnsley, S73 0SH			
Title	Existing Elevations			
Dwg No.	21_24 - 02			

© COPYRIGHT EXISTS ON THE DESIGNS AND INFORMATION SHOWN ON THIS DRAWING.

The Contractor must verify all dimensions on site before making shop drawings or commencing work of any kind. No dimensions to be scaled from this drawing. Architect to be notified of any discrepancies in dimensions immediately.

Revision	Date	Drawn	Checked
First Issue	28/09/2021	ACH	

External View 1

External View 2

External View 3

External View 4

Birch Grove Architecture

www.birchgrovearchitecture.com

amy.hirst@birchgrovearchitecture.com

	Drawn	Date	Scale	Revision
	ACH	28/09/2021	@ A1	
Client	Mr & Mrs Wright			
Project	6 Hoober View, Barnsley, S73 0SH			
Title	Existing Perspectives			
Dwg No.	21_24 - 03			

© COPYRIGHT EXISTS ON THE DESIGNS AND INFORMATION SHOWN ON THIS DRAWING.

The Contractor must verify all dimensions on site before making shop drawings or commencing work of any kind. No dimensions to be scaled from this drawing. Architect to be notified of any discrepancies in dimensions immediately.

Revision	Date	Drawn	Checked
First Issue	28/09/2021	ACH	

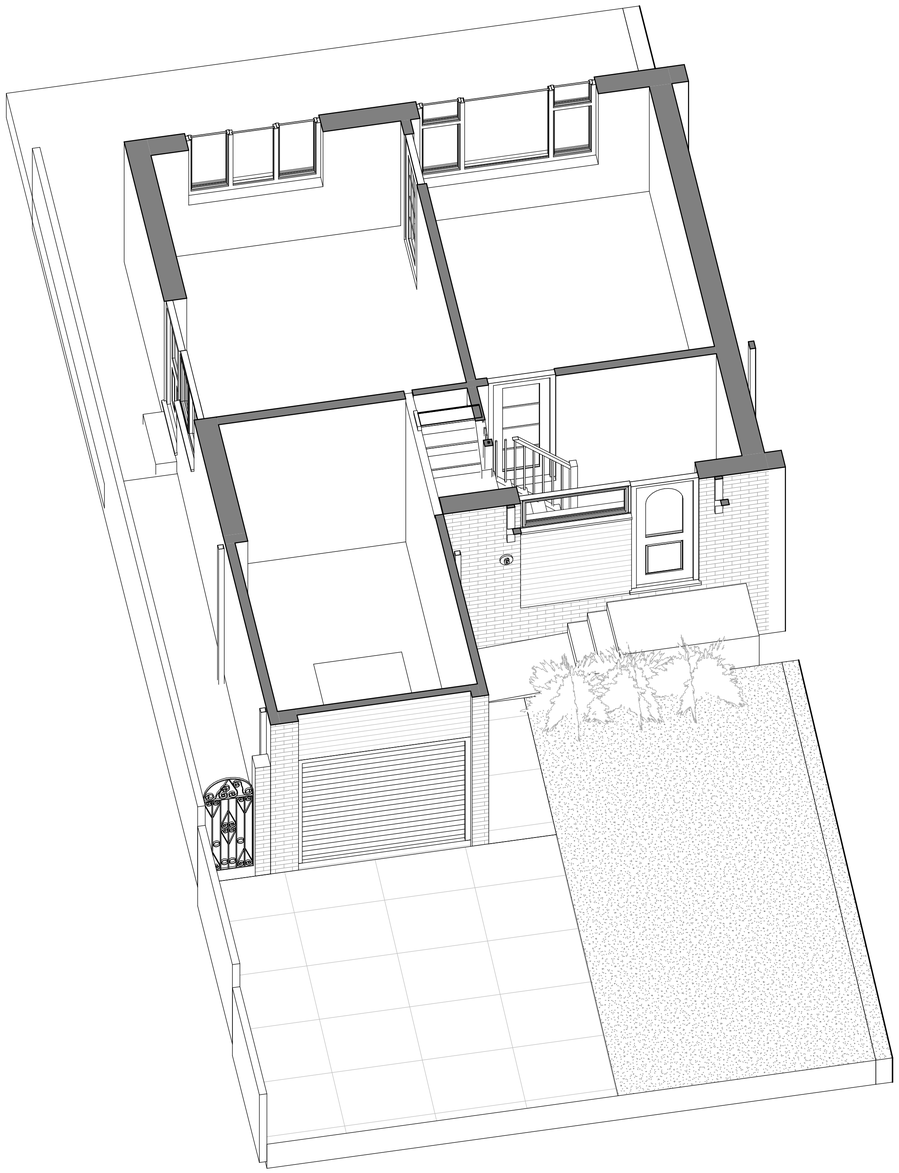

Ground Floor Plan Perspective

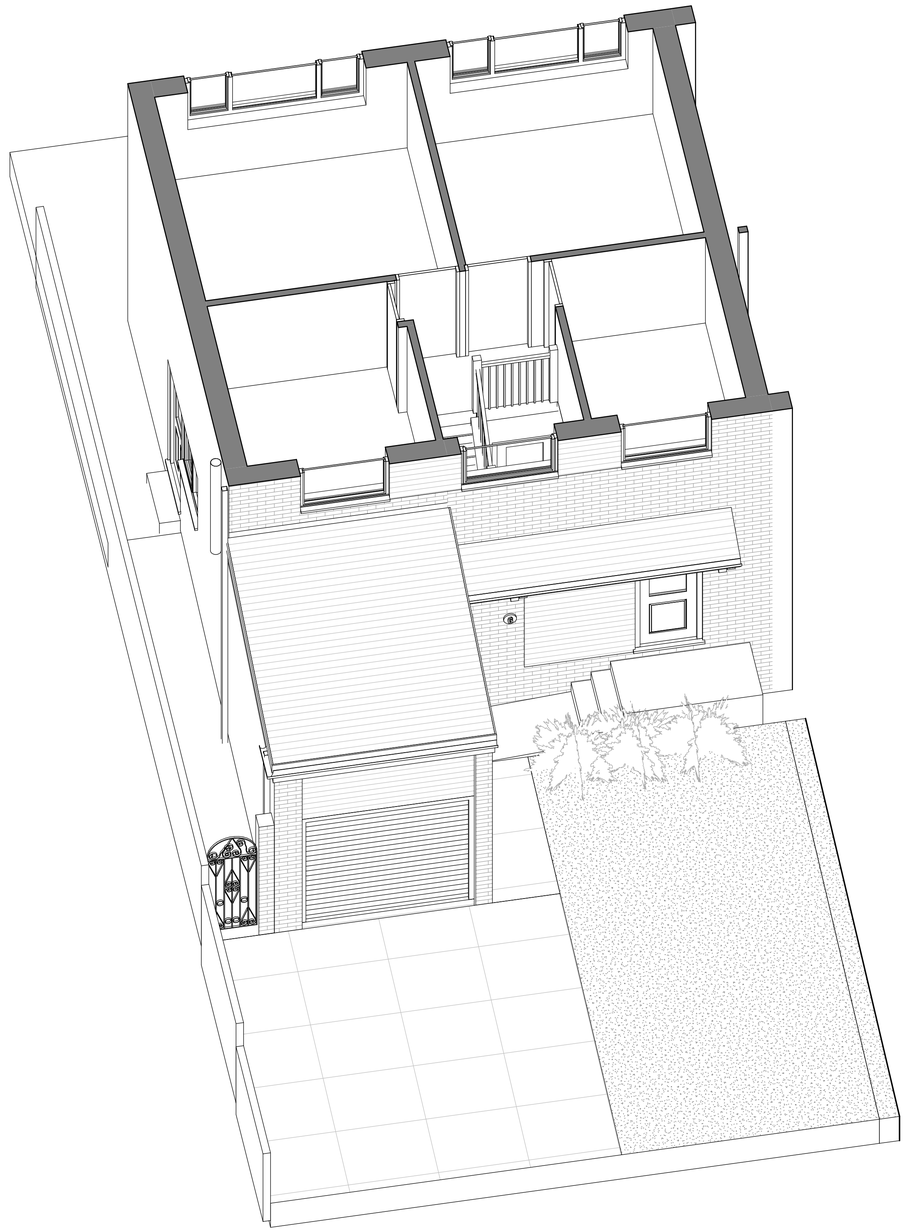

First Floor Plan Perspective

Birch Grove Architecture

www.birchgrovearchitecture.com

amy.hirst@birchgrovearchitecture.com

	Drawn	Date	Scale	Revision
	ACH	28/09/2021	@ A1	
Client	Mr & Mrs Wright			
Project	6 Hoober View, Barnsley, S73 0SH			
Title	Existing Perspective Floor Plans			
Dwg No.	21_24 - 04			

© COPYRIGHT EXISTS ON THE DESIGNS AND INFORMATION SHOWN ON THIS DRAWING.

The Contractor must verify all dimensions on site before making shop drawings or commencing work of any kind. No dimensions to be scaled from this drawing. Architect to be notified of any discrepancies in dimensions immediately.

Revision	Date	Drawn	Checked
First Issue	28/09/2021	ACH	

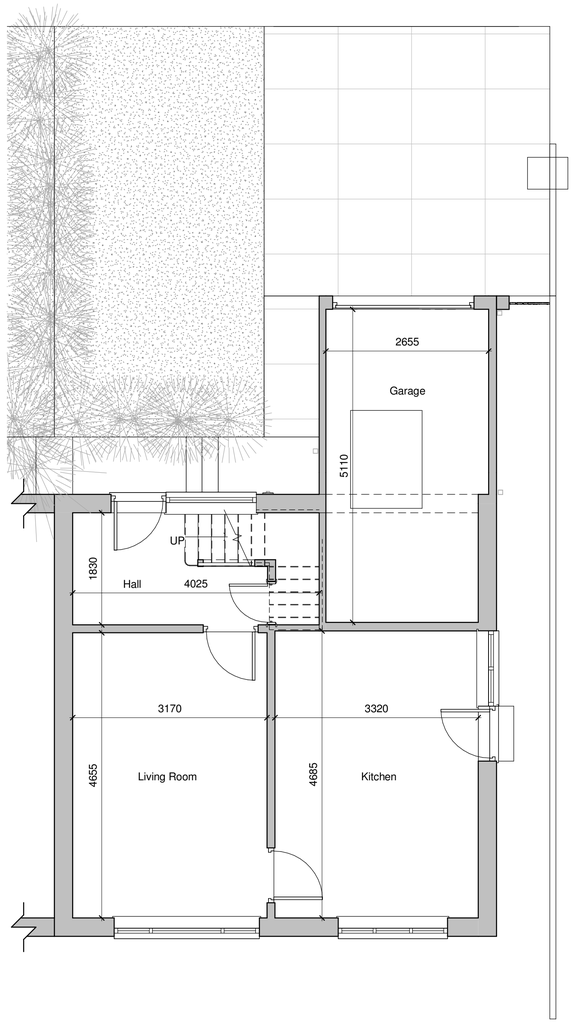

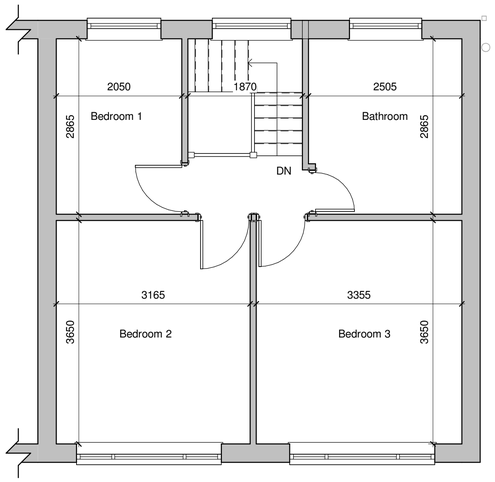

N

Dimensioned Ground Floor Plan
1 : 50

Dimensioned First Floor Plan
1 : 50

Birch Grove Architecture
www.birchgrovearchitecture.com
amy.hirst@birchgrovearchitecture.com

	Drawn	Date	Scale	Revision
	ACH	28/09/2021	1 : 50 @ A1	
Client	Mr & Mrs Wright			
Project	6 Hoober View, Barnsley, S73 0SH			
Title	Existing Dimensioned Floor Plan			
Dwg No.	21_24 - 05			

© COPYRIGHT EXISTS ON THE DESIGNS AND INFORMATION SHOWN ON THIS DRAWING.

The Contractor must verify all dimensions on site before making shop drawings or commencing work of any kind. No dimensions to be scaled from this drawing. Architect to be notified of any discrepancies in dimensions immediately.