



CUDWORTH


BARNSELEY SCHOOLS
PFI

Project	Client
Barnsley Council	Cudworth Primary School
1:500	16/10/2003
1:500	16/10/2003
1:500	16/10/2003

SITE LAYOUT

Revisions	Revised By	Revised Date
PL1 Planning Submission	04/09/04 AM	
PL2 Updated in line with use, location and planning comments	17/09/04 IDR	
PL3 Updated in line with location and Planning comments	09/07/04 ALM	
PL4 Updated in line with location, Planning and End User comments	19/10/04 ALM	
PL5 Access road configuration revised in accordance with location comments	20/01/05 LCA	
PL6 Updated to show new turning head configuration and parking layout	04/03/05 IDR	

NOTES
Check all dimensions and levels are correct before construction.
Do not start any work until the design is approved by the client.
This drawing is to be used for construction only.

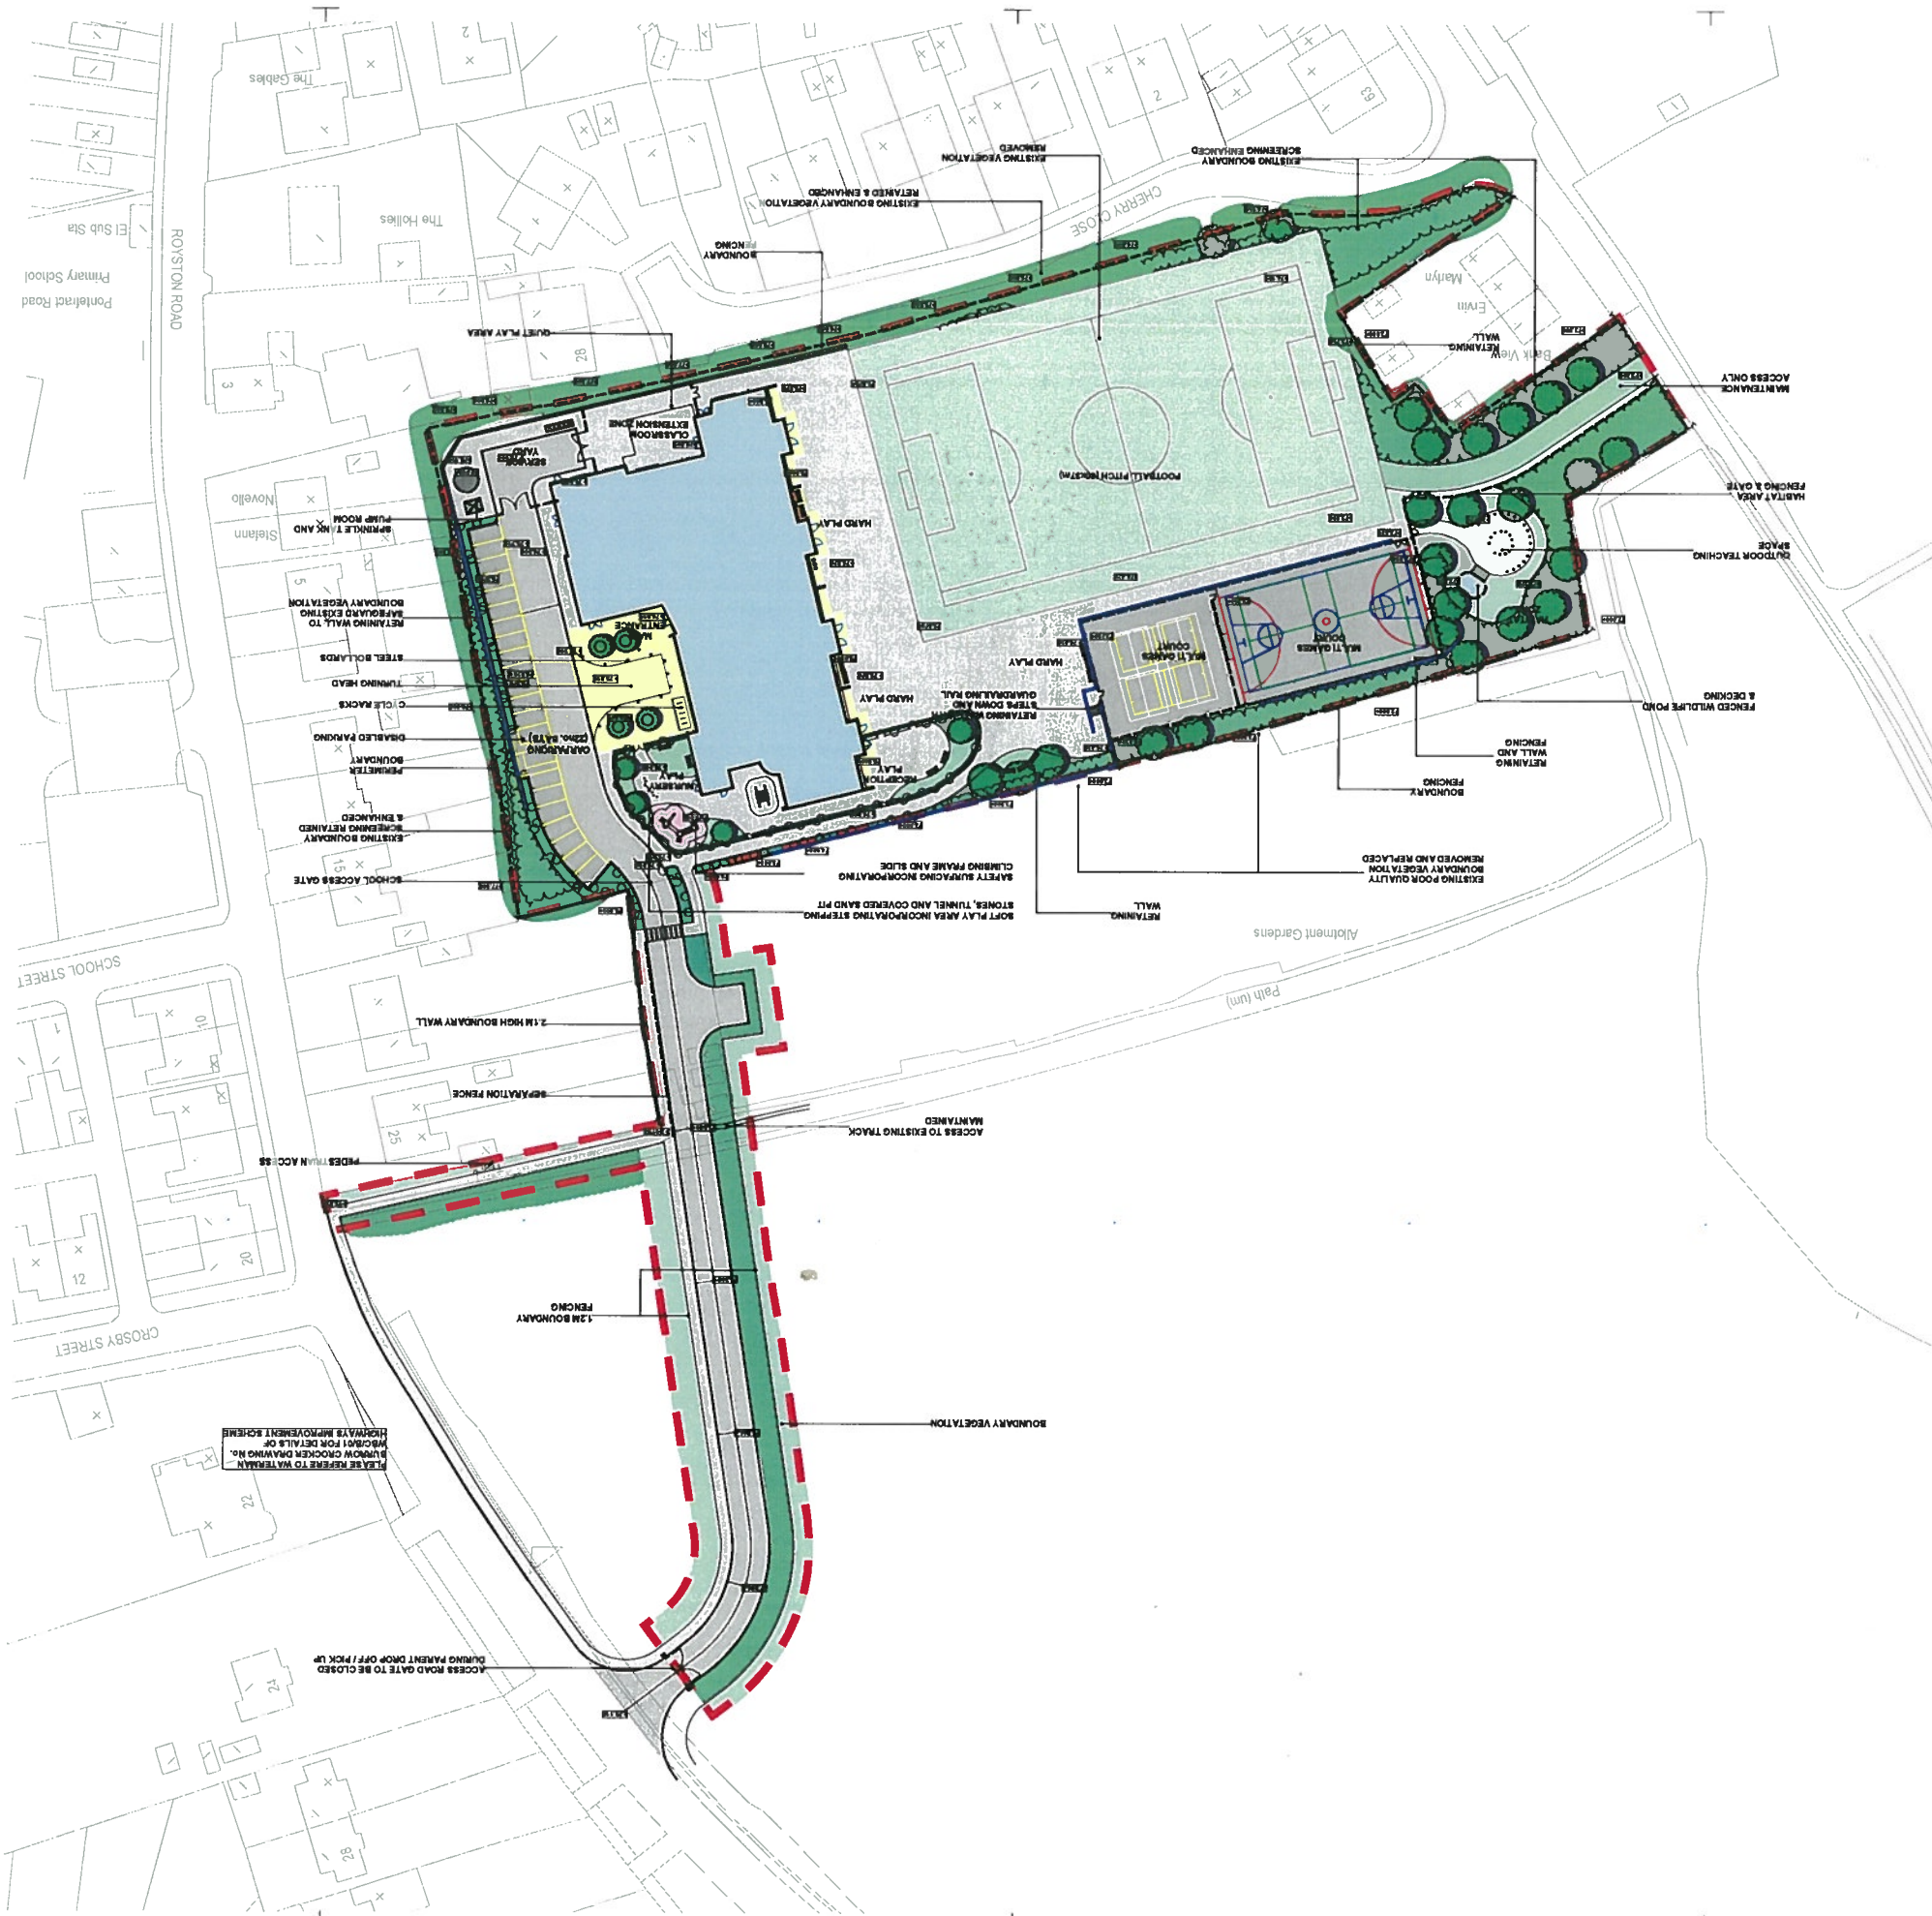

- LANDSCAPE KEY**
- Site boundary
 - Macadam surfacing for pedestrians
 - Macadam surfacing for vehicles
 - Macadam HUCA surfacing inc. markings
 - Concrete paving slab
 - Hard surfaced wildlife wall (material to be confirmed by client)
 - Car parking area inc. markings
 - Timber decking
 - Nursery play surfacing
 - Retaining wall
 - Weld mesh fencing
 - Sealing
 - Libra bins
 - Gated access
 - Existing tree to be retained
 - Proposed tree planting (girth 15-20cm)
 - Existing tree to be removed
 - Proposed native woodland whip planting at 1.5m centres
 - Proposed ornamental shrub planting at 3m spacing
 - Proposed hedging, double staggered row at 450mm centres
 - Proposed all drained playing field
 - Proposed informal grass
 - Proposed meadow areas
 - Proposed wildlife pond
 - Soft surfaced wildlife wall (material to be confirmed by client)