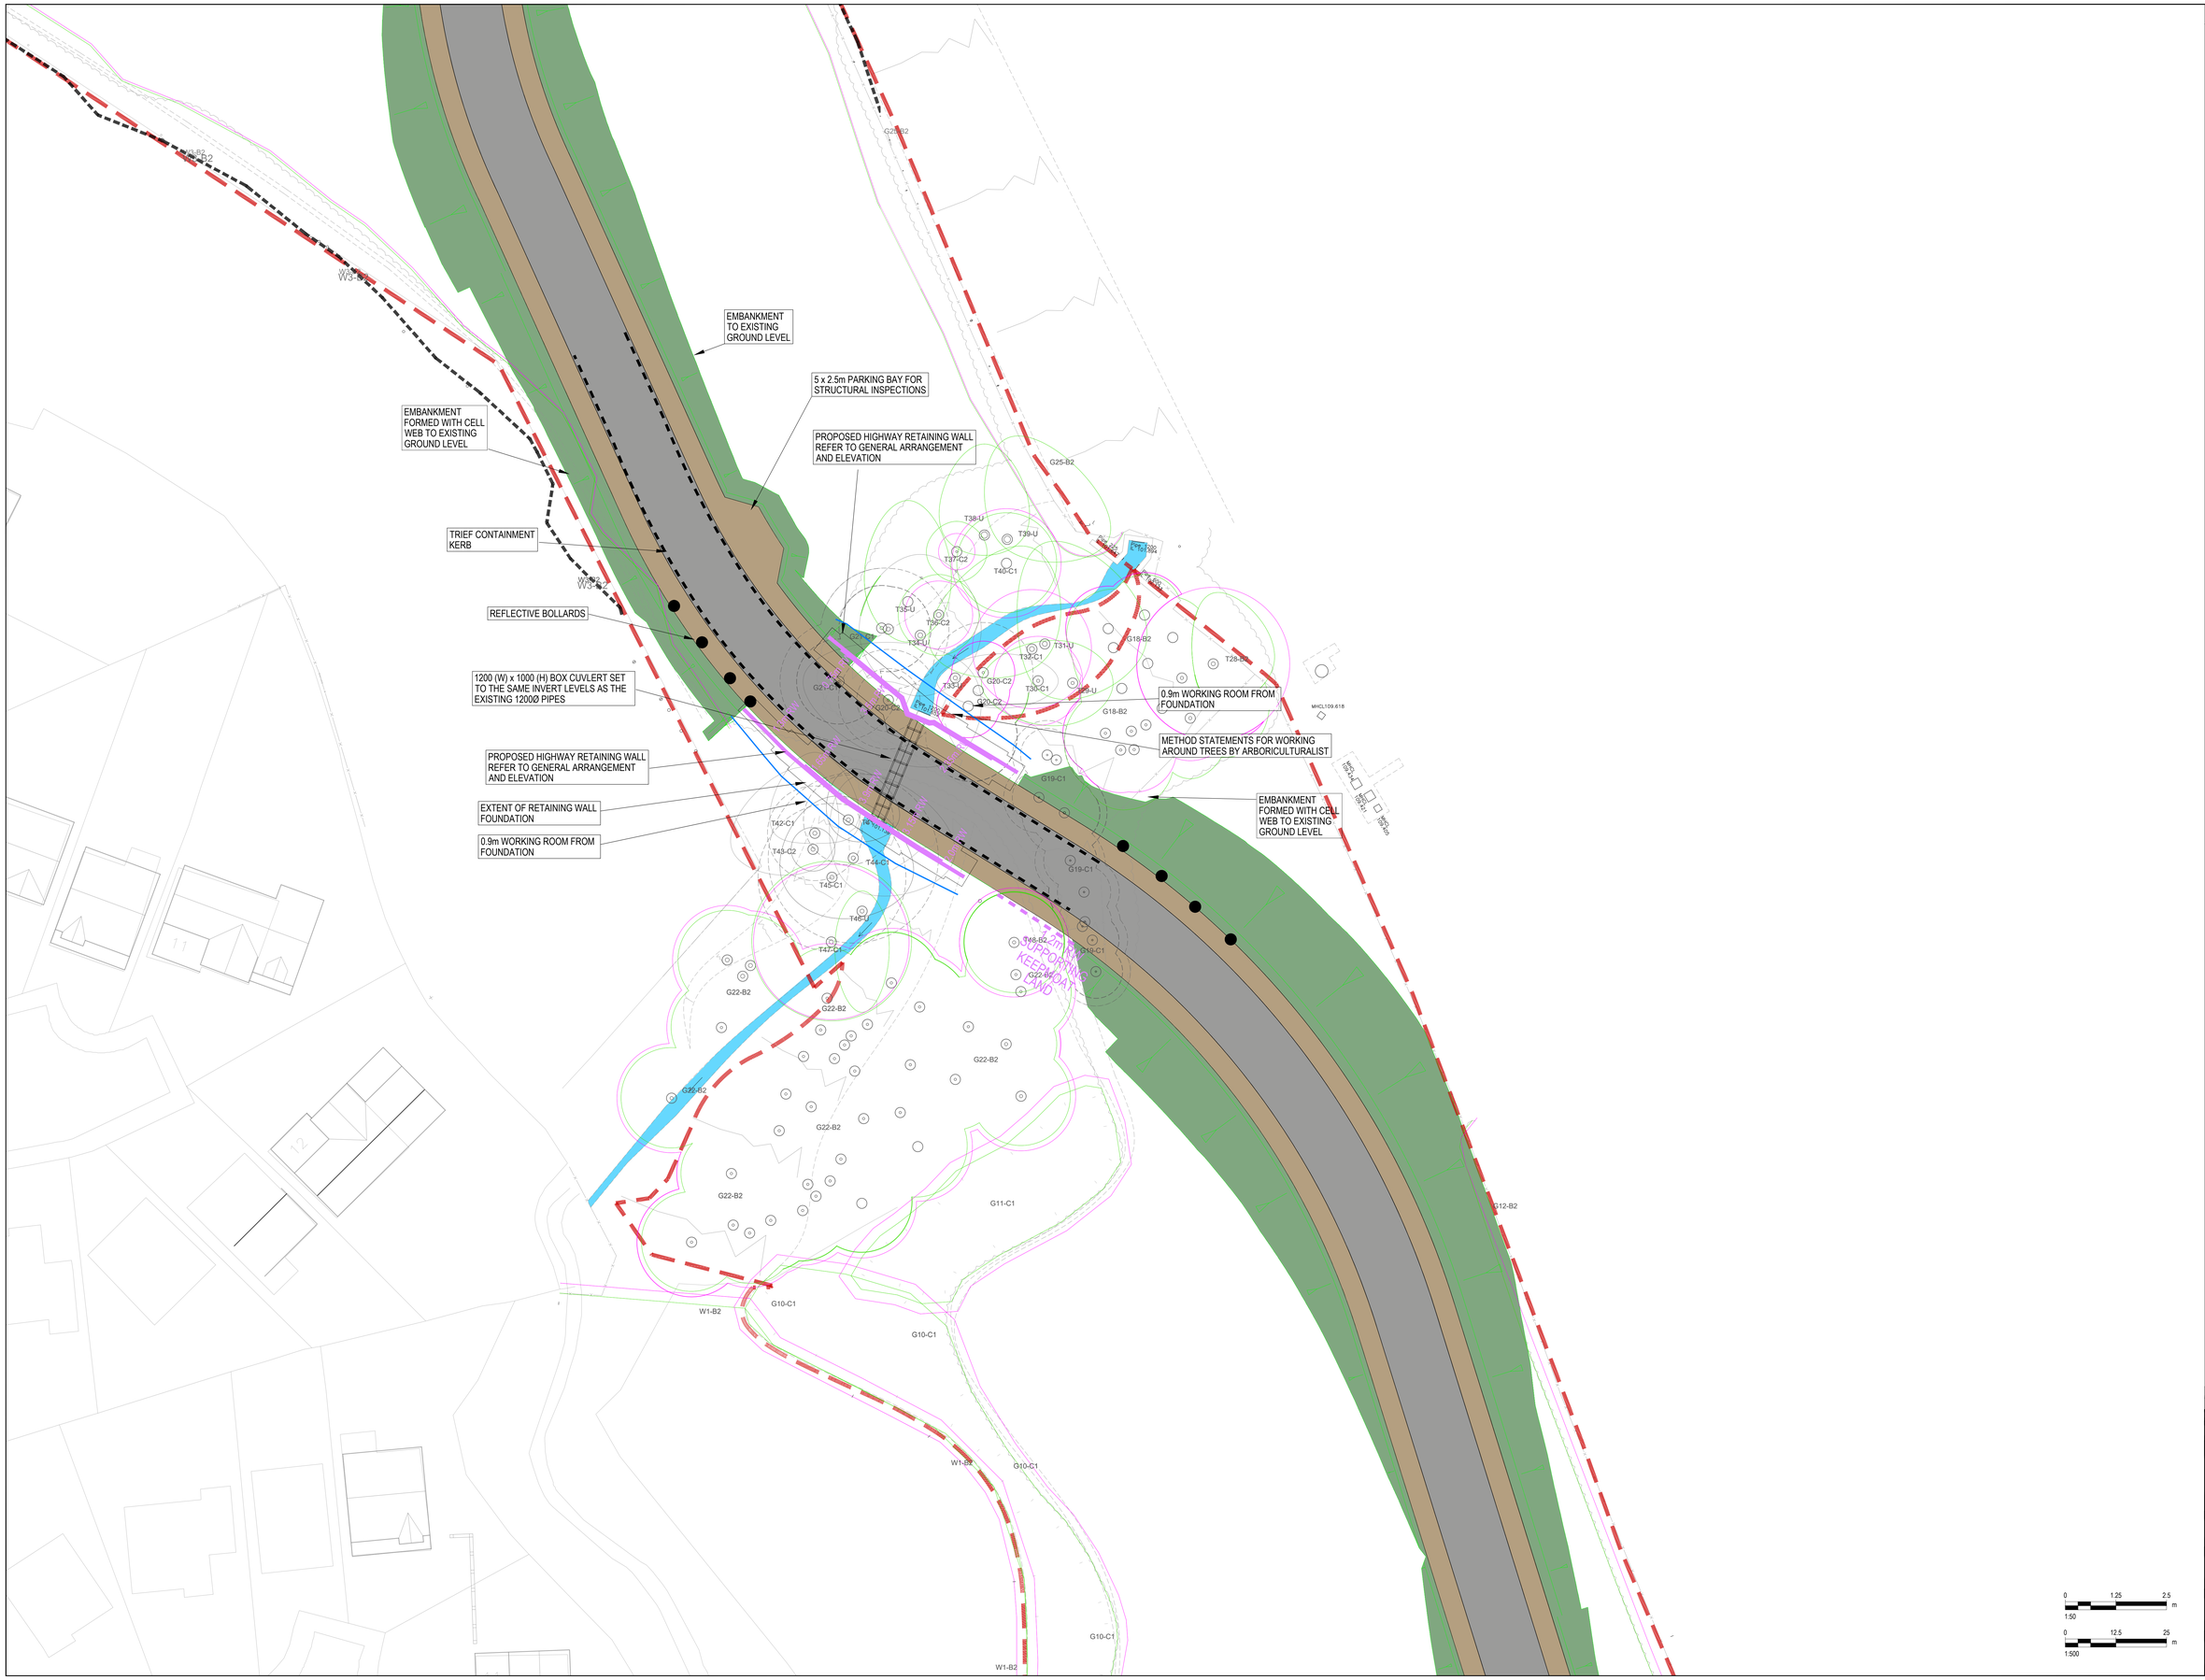

Only PDF/ DWF Issues of this drawing are controlled. All other formats (eg. DWG AutoCAD FILES) are UN-controlled and are used at your own risk.

KEY

- PROPOSED CARRIAGEWAY
- PROPOSED FOOTPATH
- PROPOSED 1 : 3 EMBANKMENT UNLESS OTHERWISE STATED 0.5m FLAT VERGE TO BE PROVIDED BEFORE EMBANKMENT
- RW1200 PROPOSED RETAINING WALL
- TREE AND ROOT PROTECTION
- EXTENT OF TREE PROTECTION BY ARBORICULTURALIST

Rev	Date	Revision Details	Drawn	Checked
P02	20.12.24	UPDATED TO ARBORICULTURIST COMMENTS	ND	
P01	25.04.24	FIRST ISSUE	ND	

© This drawing is the property of Queensberry Design Limited and the information can only be reproduced with their prior permission.

QUEENSBERRY DESIGN
CIVIL, STRUCTURAL, ARCHITECTURAL & GEOTECHNICAL CONSULTANTS
QUEENSBERRY DESIGN YORKSHIRE LTD
SUITE 12A, BROOKFIELD COURT, BELBY ROAD, LEEDS, LS10 1NB
01977 681 800
www.queensberrydesign.co.uk

Client: KEEPMOAT

Project: KERESFORTH ROAD DODWORTH BARNSLEY

Title: WATERCOURSE CROSSING GENERAL ARRAGEMENT

Drawn: ND | Checked: | Date: 24.04.2024

Drawing Number: 0010-QD-XX-S-DR-C-03-03

Drawing Status: INFORMATION | Scale: 1:200 - A0 | Rev: P02