

DO NOT SCALE
THIS DRAWING IS COPYRIGHT ©

NOTES

REVISION

DESIGN—

E-MAIL: godesignplanning@aol.com

CLIENT


Mr R. Morley

Barnsley, S/2 OAB

Location Plan

G. O'Shea | A3 |

1:125018/07/15 | GHW3-003 | A

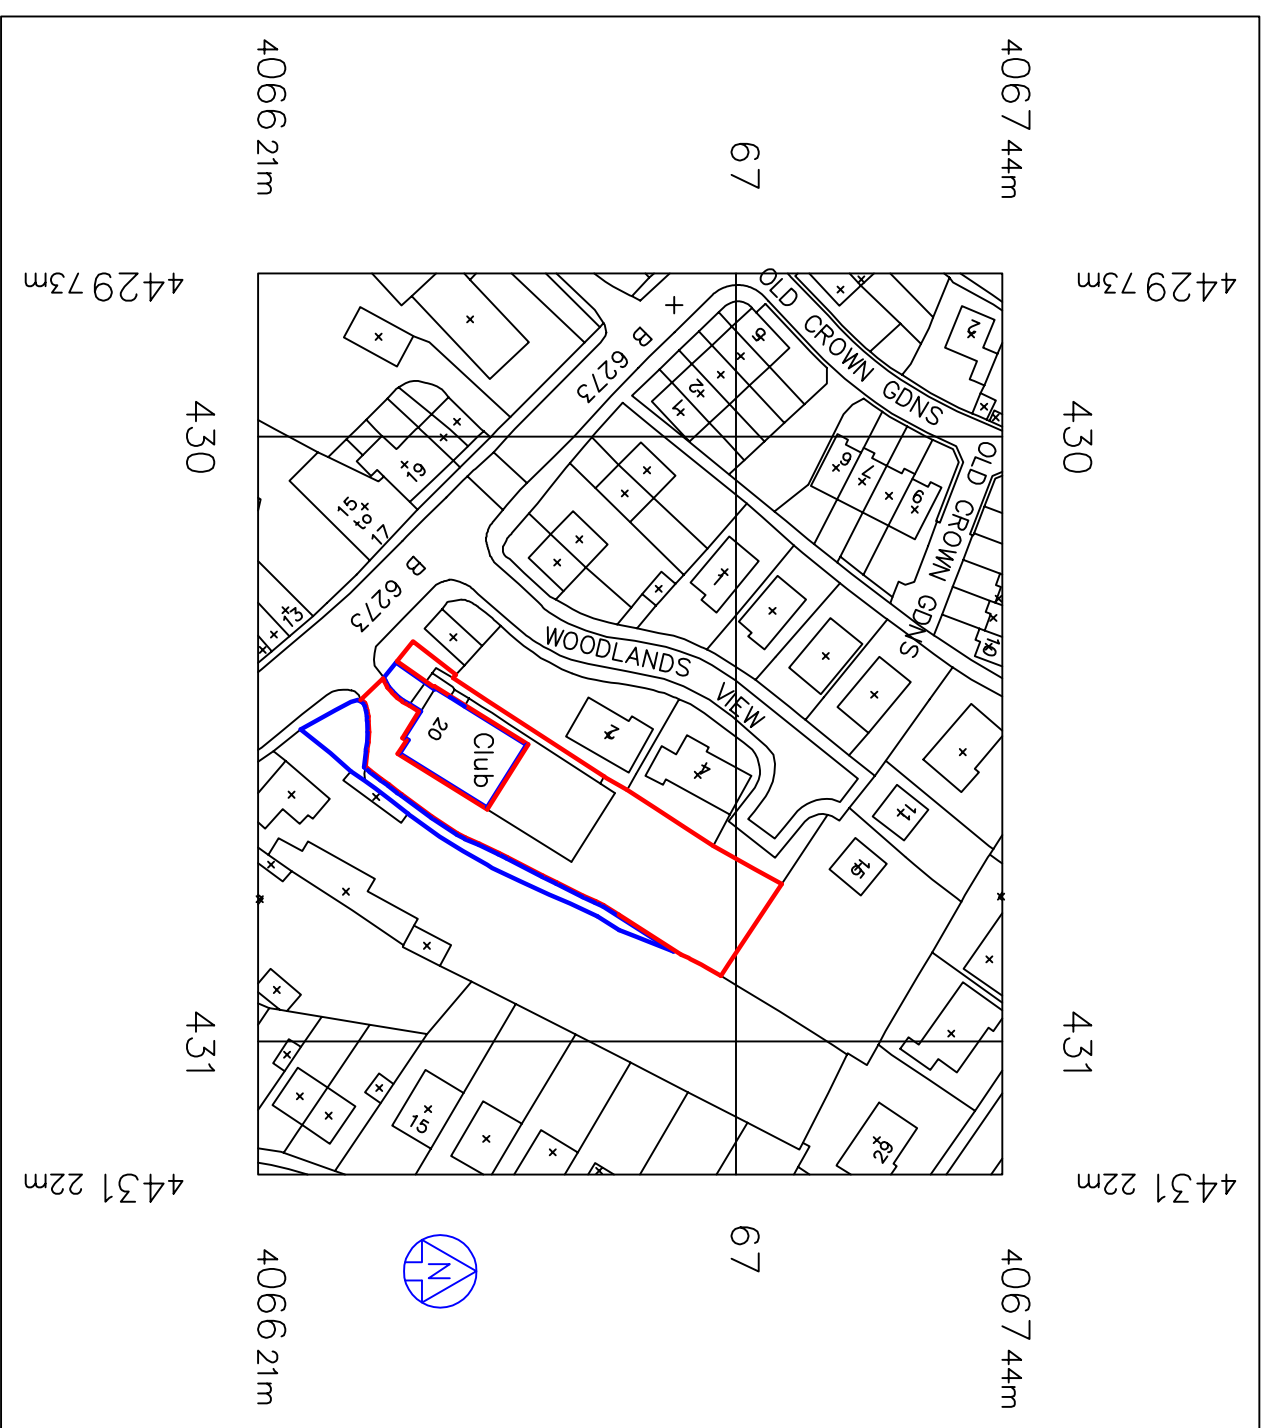

© Crown Copyright 2010

without the prior permission of Ordnance Survey.