



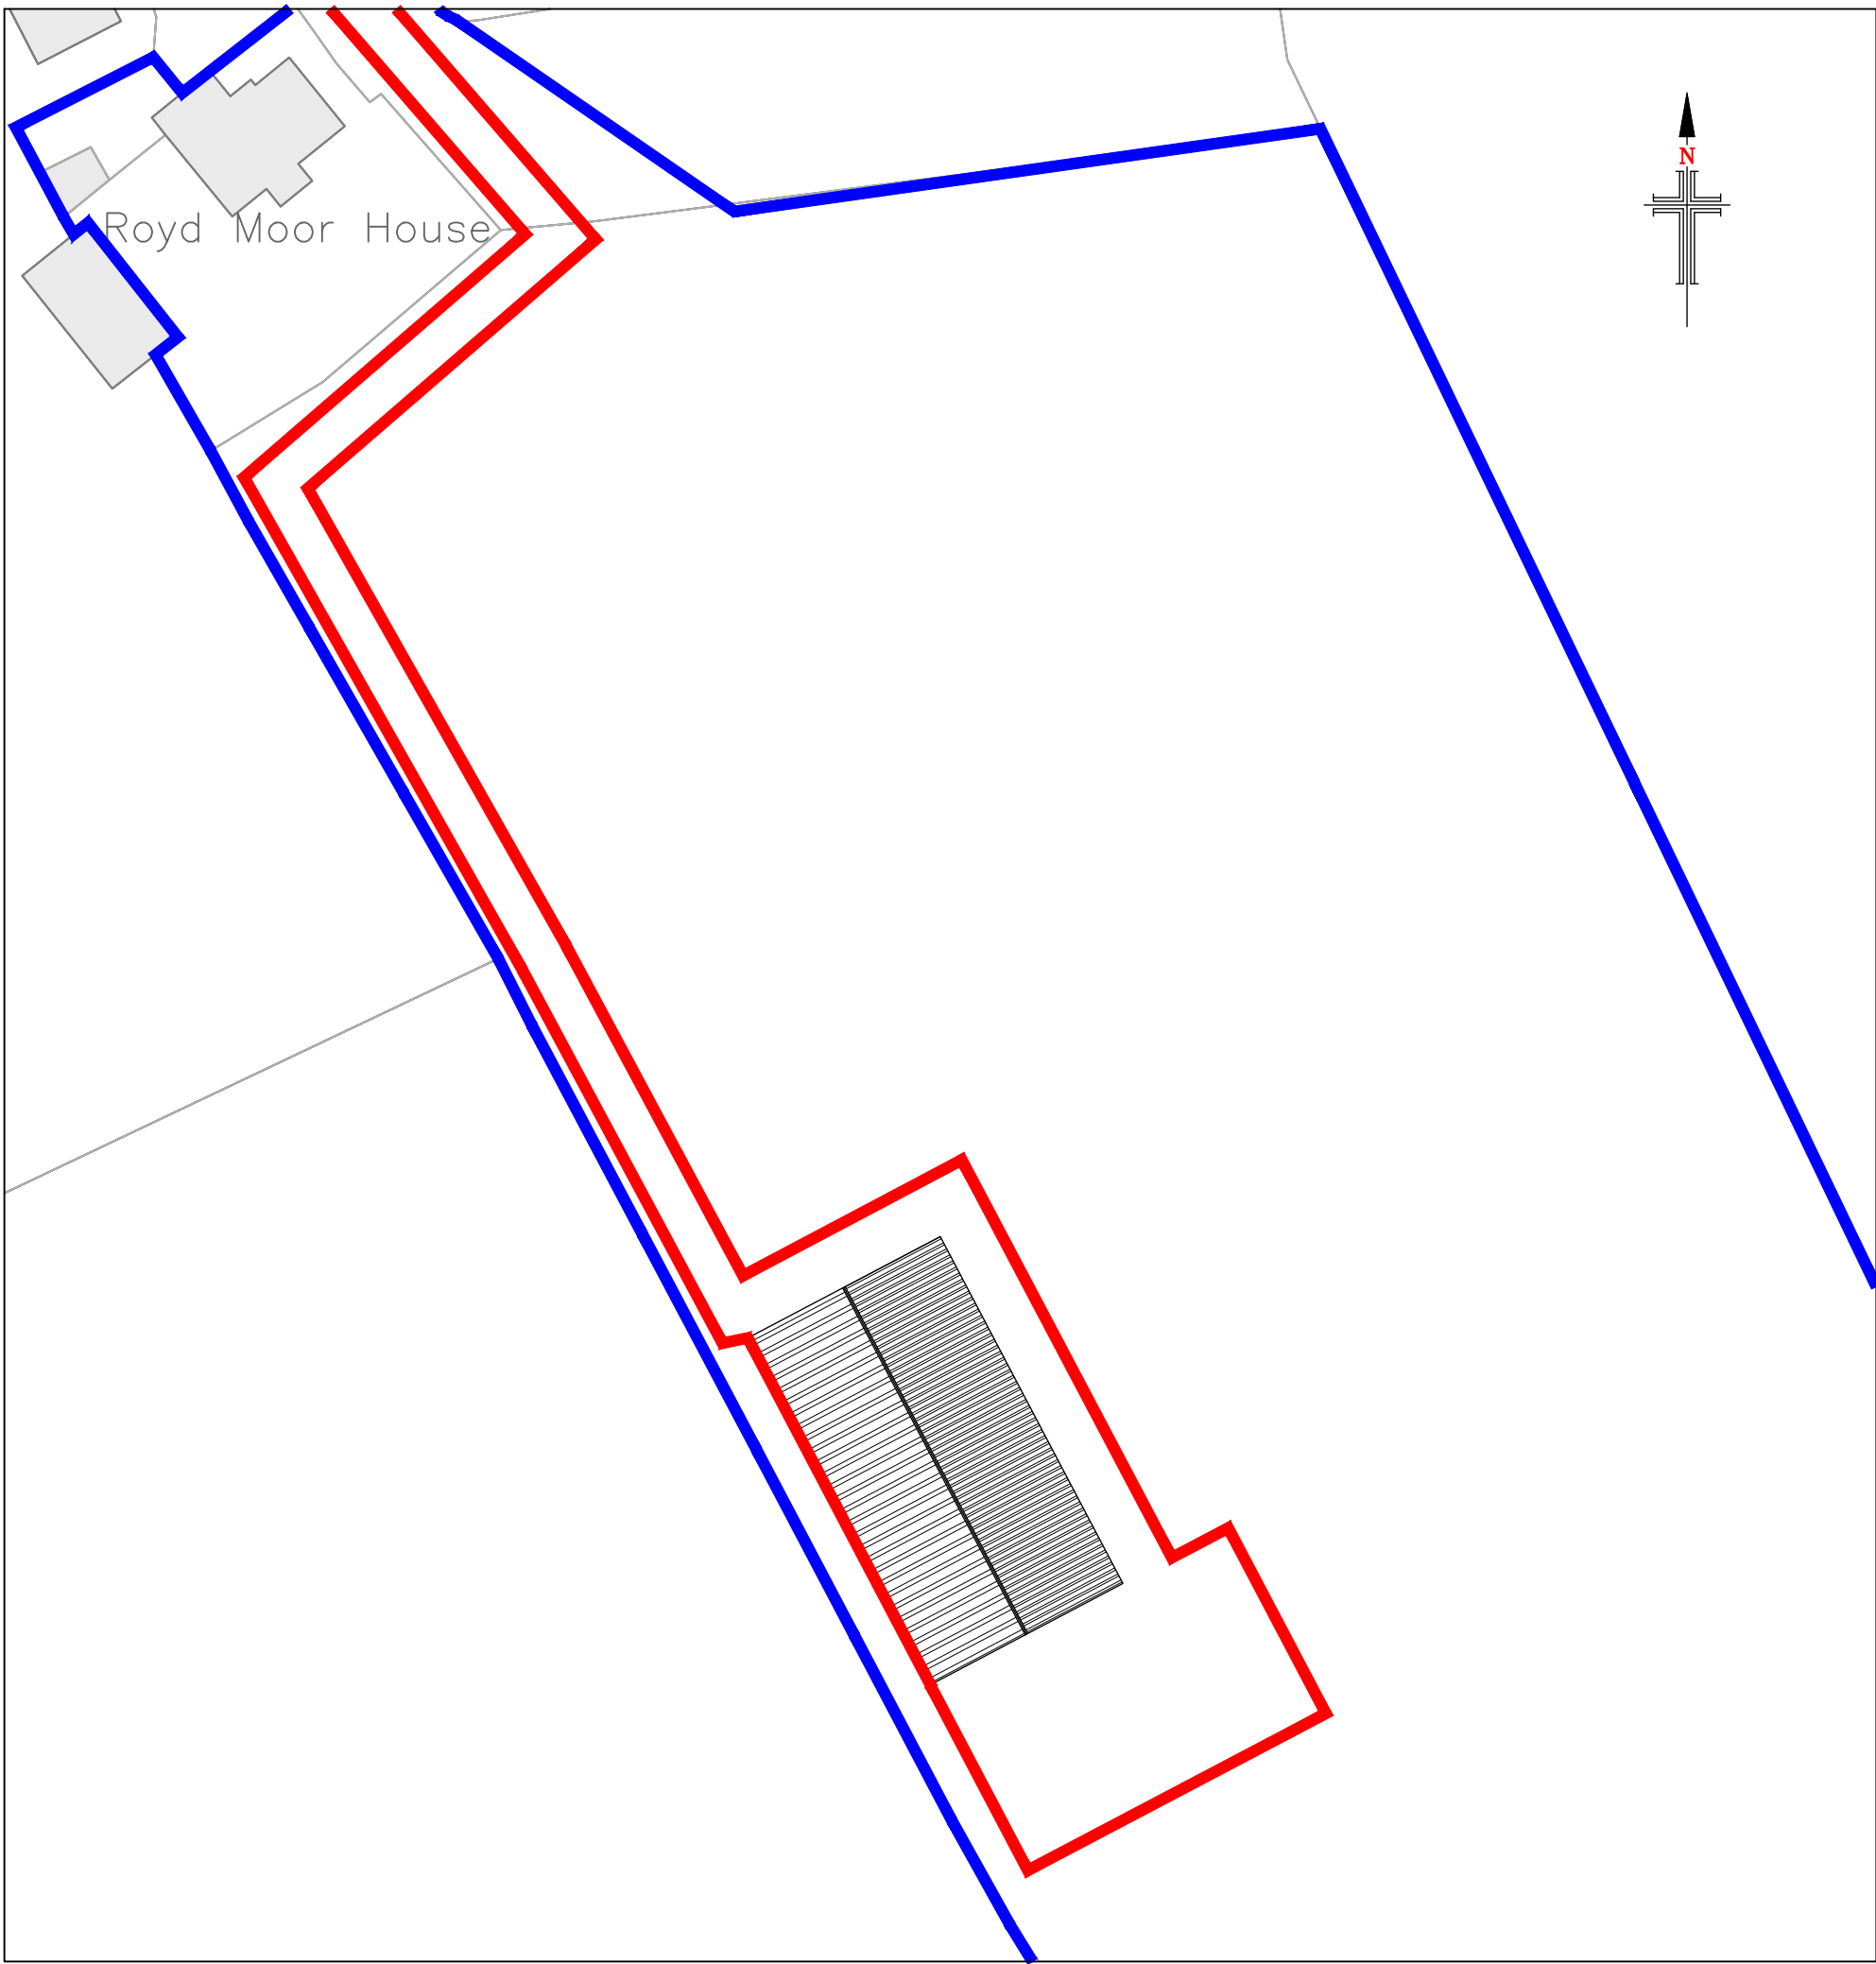

Existing Site Layout/ Block Plan
Scale 1:500

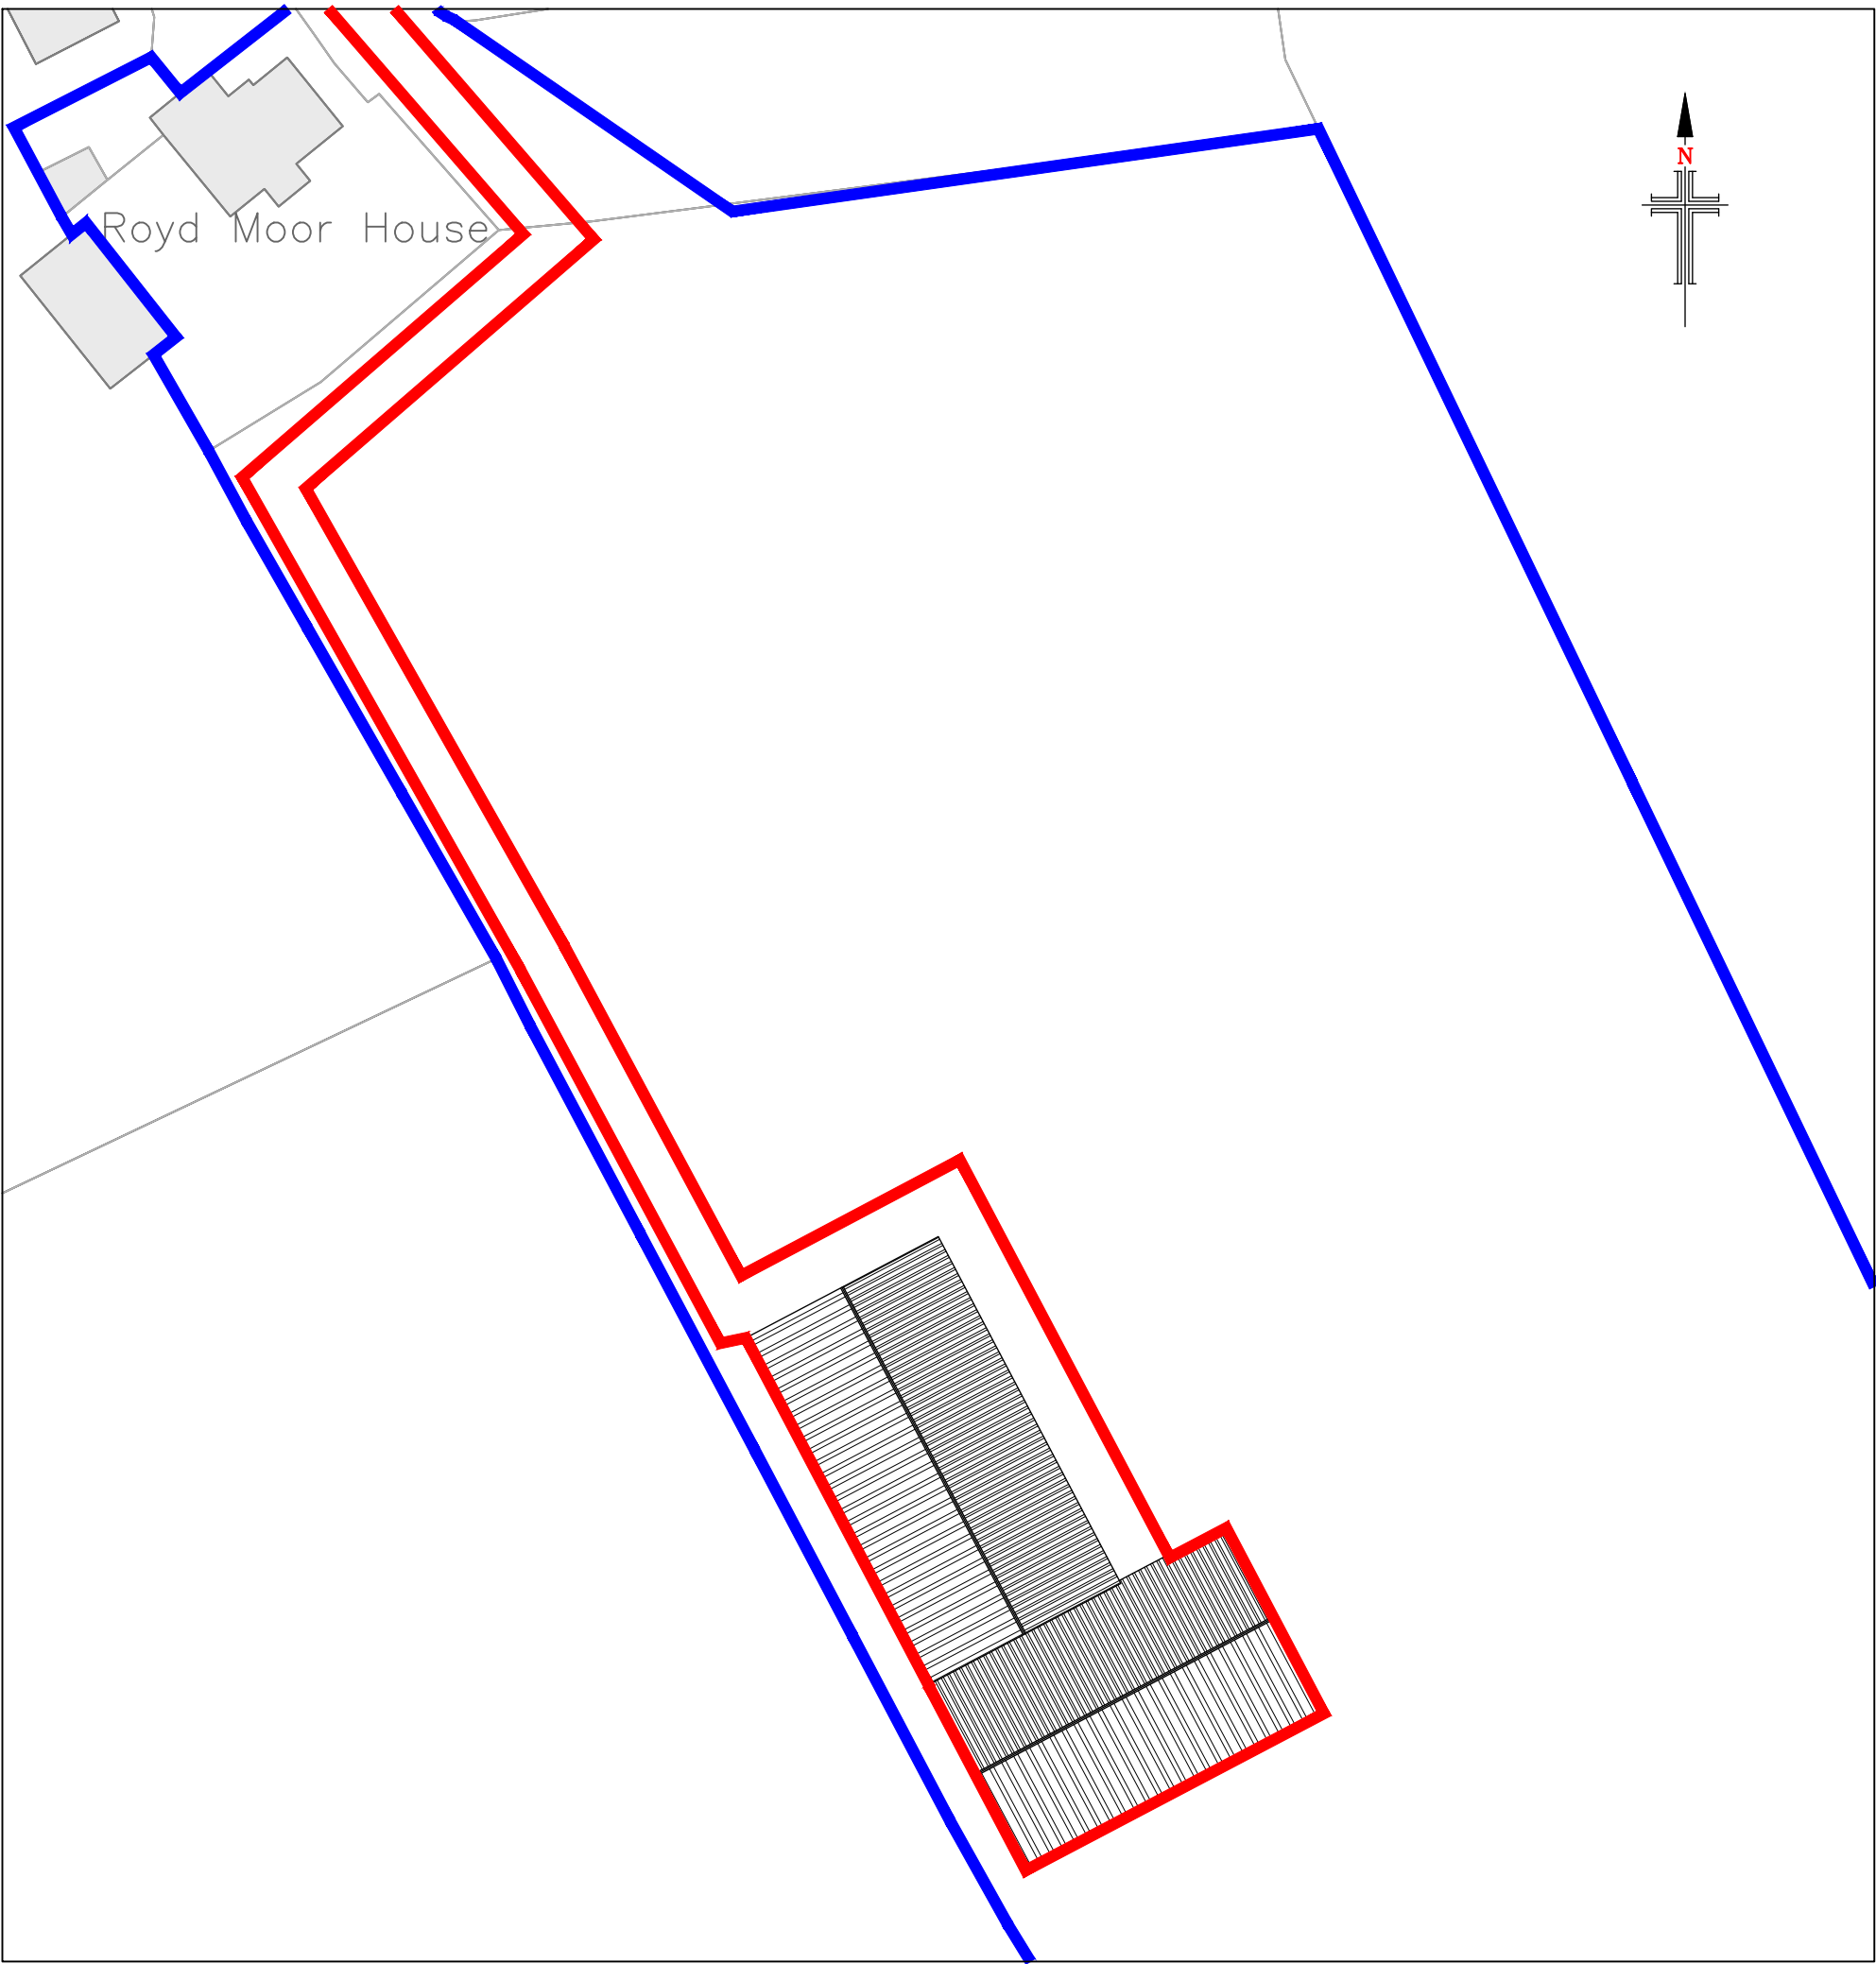

Proposed Site Layout/ Block Plan
Scale 1:500

- NOTES**
1. No dimensions to be scaled.
IF IN DOUBT ASK.
 2. All dimensions must be checked and verified on site by the Contractor prior to the commencement of works and Hinchliffe Architecture & Design Ltd. to be notified of any discrepancies.
 3. The copyright of these drawings remains the property of Hinchliffe Architecture & Design Ltd. They must not be reproduced in any way without prior written consent from the originator (Hinchliffe Architecture & Design Ltd.)
 4. Any works undertaken on site prior to obtaining full written approval from the Planning Department & Building Control is at the Contractor/Clients own risk. Works should not commence until ALL approvals are granted.

10/09/26		FIRST ISSUE		
Rev.	Date		Description	
Status				
PLANNING				
hinchliffe architecture & design Hinchliffe A&D 24 Carr View Road Heptonstall West Yorkshire HD9 1HX 01921 907 142 01484 520 764 info@hinch-architecture.co.uk www.hinch-architecture.co.uk				
Client				
MR J. MOSSLEY				
Project				
ROYD MOOR HOUSE FARM ROYD MOOR ROAD THURLSTONE SHEFFIELD S36 7RD				
Drawing Title				
EXISTING & PROPOSED SITE LAYOUTS/BLOCK PLANS				
Scale (at A1)		Date		
AS SHOWN		SEP' 2026		
Drg. no.			Rev.	
393-26-PL01			A	