
Dorothy Hyman Sports Centre

Artificial Grass Pitch (AGP) Refurbishment

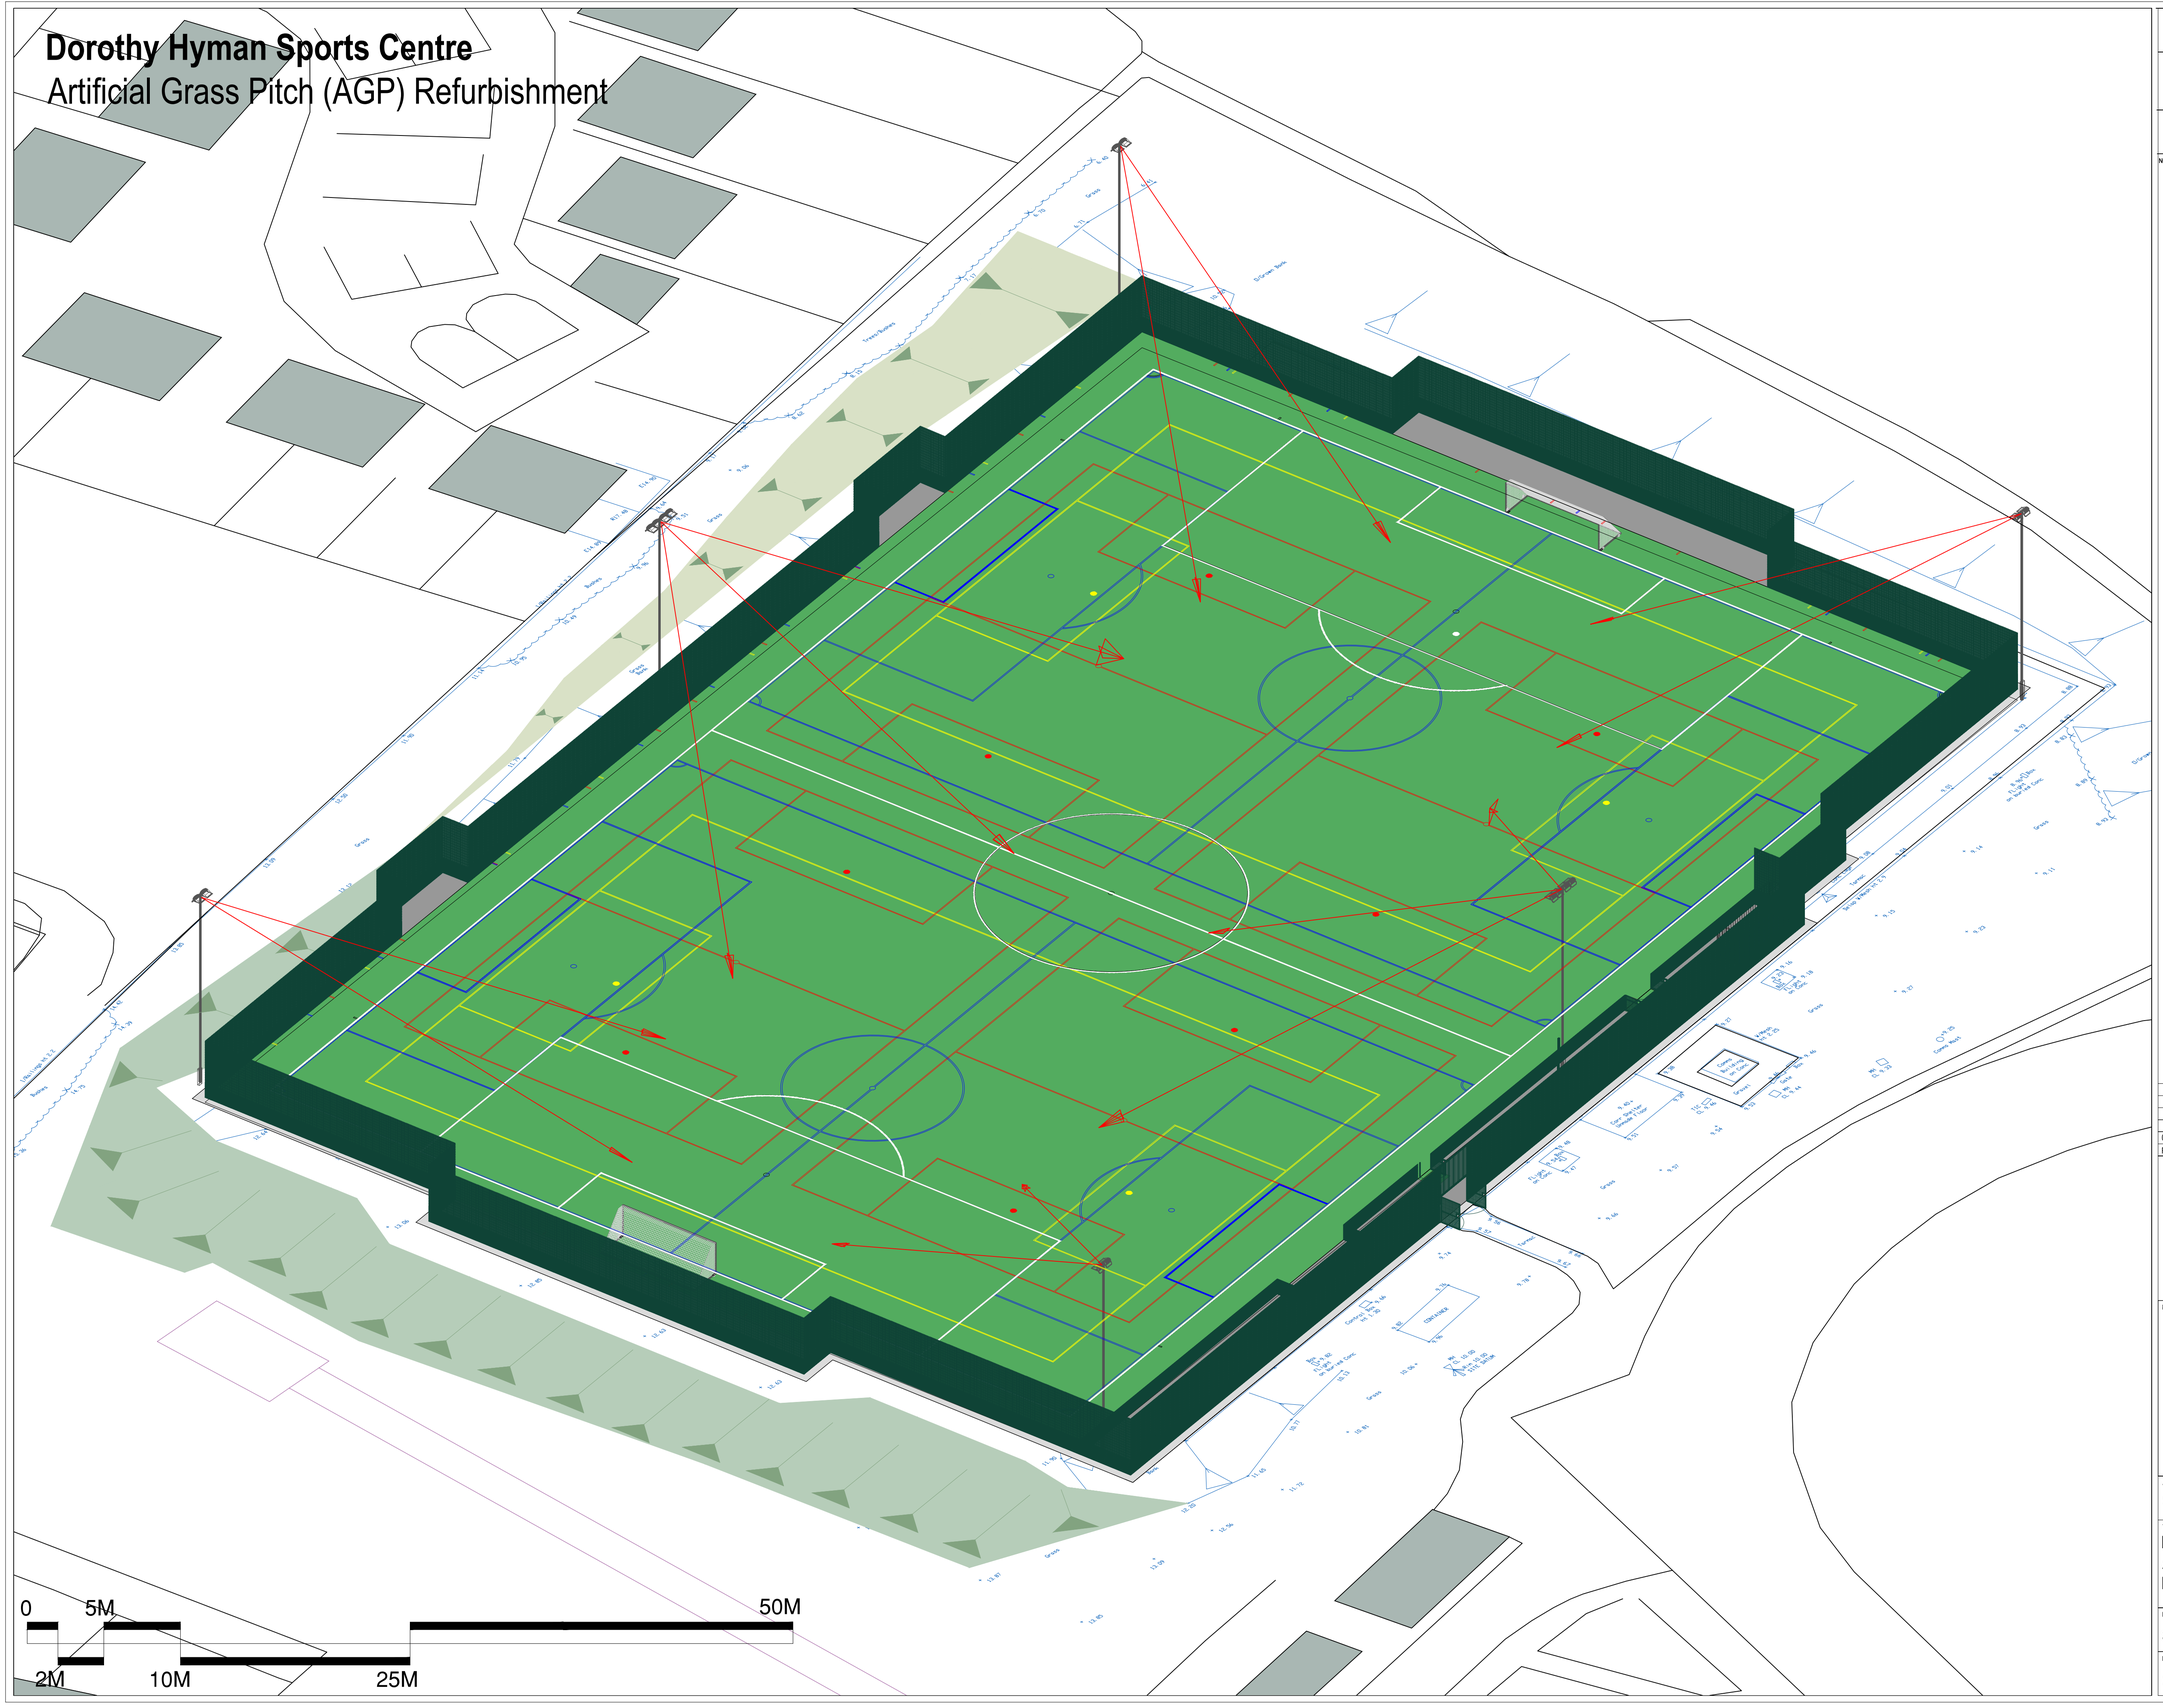

CONSULTANTS
Surfacing Standards LTD
1a Perth House, Corby,
Northants, NN17 5JG
01536 400 012

1 - DO NOT SCALE FROM DRAWING. ALL DIMENSIONS TO BE CHECKED ON SITE PRIOR TO COMMENCEMENT OF WORKS.
2 - THIS DRAWING IS COPYRIGHT TO SURFACING STANDARDS LTD
3 - ALL PERSONNEL SHOULD BE AWARE OF THE HEALTH AND SAFETY PLAN WHICH IS RETAINED IN THE SITE MANAGERS OFFICE.

NOTES


- New 3G Artificial Grass Pitch Surface
- New Porous Asphalt Goals Storage Area / Adjoining Respect Spectator Area / Clean Access
- New Vegetation Barrier (Mowing Margin)
- 6no. 15m High Floodlight Mast Luminaires (16no. Luminaires in Total)
- Principle 11v11 Football Pitch Markings
- Secondary 9v9 / 7v7 / 5v5 and training football pitch markings
- New 1.2m High Pitch Barrier
- New 2.0m High Pitch Barrier
- New 4.5m High Ball Stop Fence
- Maintenance Equipment Store
- Replacement Grass Mound Providing Mitigation to Adjacent Residential Neighbours
- Replacement Grass Embankment

N

REV	DESCRIPTION	BY	CHK	DATE
00	PLANNING ISSUE	SMD		23/02/17

Surfacing Standards Limited
SPORTS PITCH CONSULTANTS

KEY PLAN

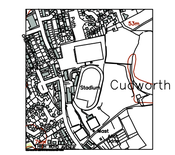

AUTHOR
Sam McDonald

TITLE
Dorothy Hyman Sports Centre
Artificial Grass Pitch (AGP) Refurbishment
Isometric View

PROJECT	SCALE	SIZE
SS2221	1:200	A1

DRAWING No	REVISION
08	00