
Proposed
Layout
66 Sheffield Rd
Barnsley.

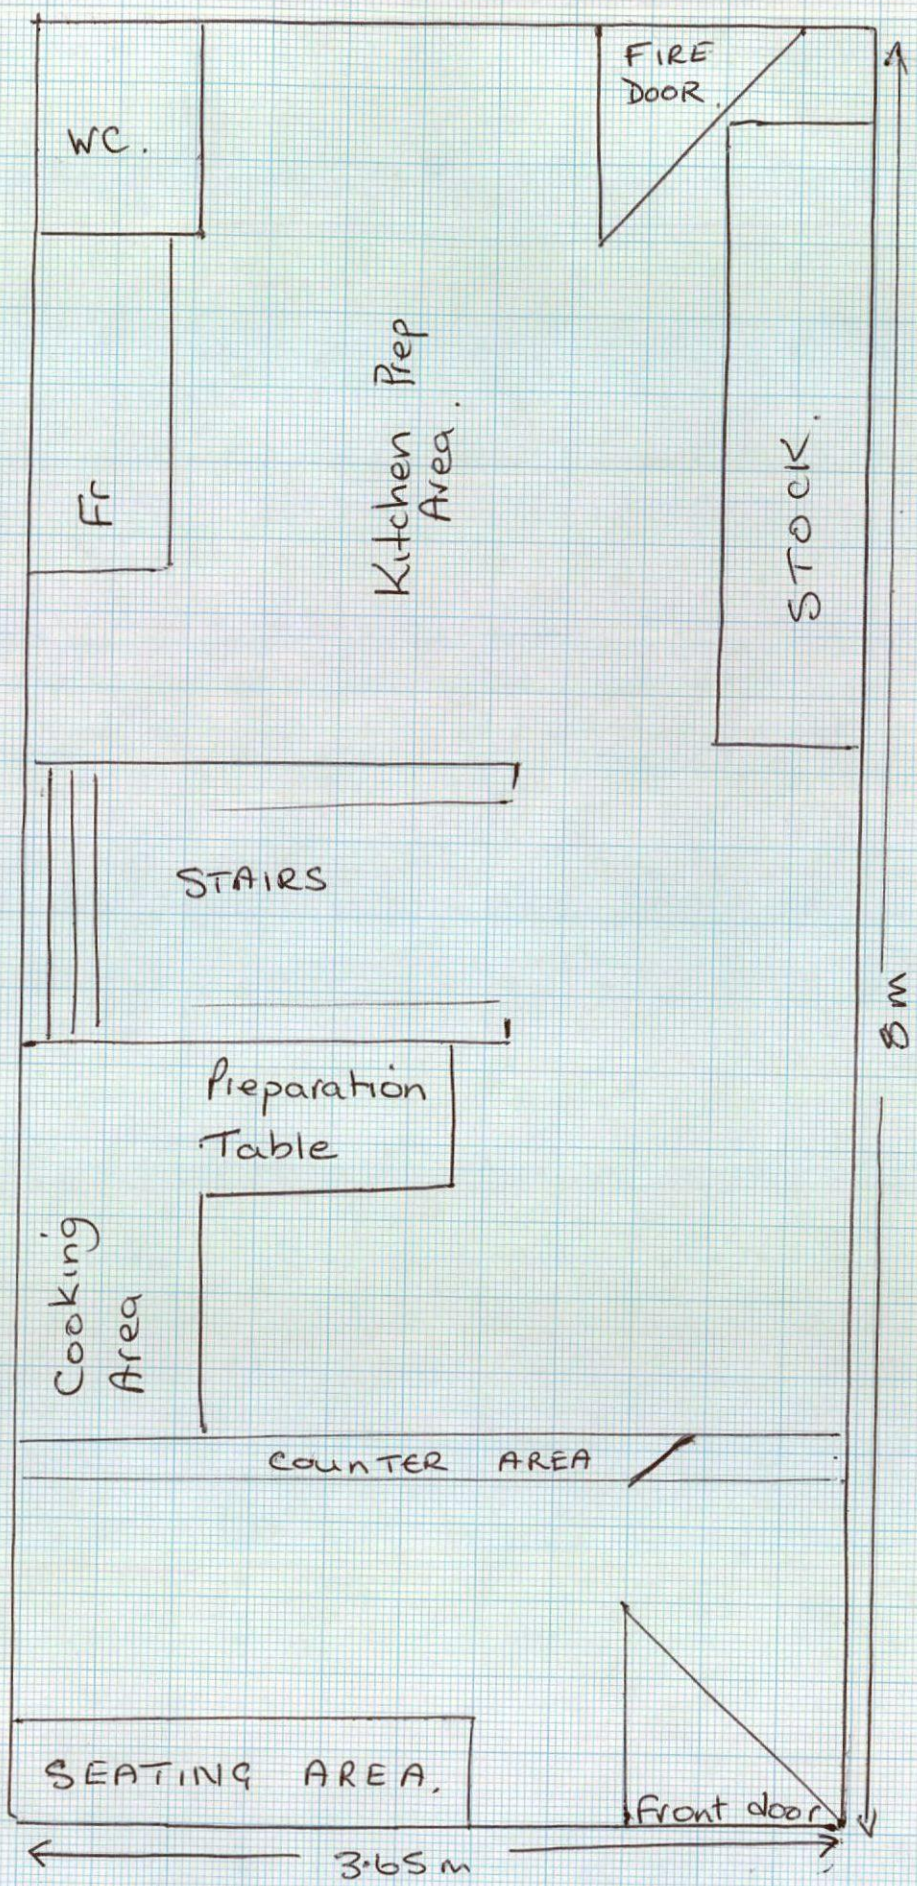

R. HALE

FESTO DIDACTIC