


Notes_

PLANNING

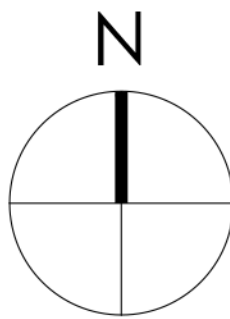

0 500 1000 1500 2000 2500mm
SCALE 1:50

0 1000 2000 3000 4000 5000mm
SCALE 1:100

Note:
Surrounding contextual buildings and information are based on received ordinance survey drawings and are shown for illustrative purposes only. assumed site boundary is subject to confirmation to legal confirmation

Note:
Information is based on OS map and received information and is subject to full topographical survey.
Assumed site boundary and site constraints subject to legal confirmation.
All Legal easements and extent of existing underground services locations are subject to confirmation.

Material Palette_

- ① 450mm Brick Plinth
- ② Aluminium Window Sliding Door RAL TBC
- ③ Slate Roof Tiles
- ④ Timber Cladding / Garage Door / Timber Door
- ⑤ White Render
- ⑥ Rooflights
- ⑦ Roof Dormers
- ⑧ Green Oak Porch

Rev_ Date_ Amendments_ By_ Apr'd_

Eight_ OneTwo Architects

Tel_ +44 (0)7761 570735
Email_ mail@eightonetwo.co.uk
www.eightonetwo.co.uk
Studio A5, Brooke's Mill, Armitage Bridge, Huddersfield, HD4 7NR

Drawing Status_

PLANNING

Client_

MR + MRS LAVERACK

Project_

PROPOSED DETACHED DWELLING_ 12 TIVY DALE DRIVE, CAWTHORNE

Drawing Title_

AS PROPOSED_ ELEVATIONS + STREET SCENE CONTEXT

Drawing Scale_

1:100

Drawn By_

JAL

Checked By_

JAL

Paper Size_

A1

Drawn Date_

MAY 2023

Checked Date_

JUNE 2023

Drawing Number_


23_807 103




FRONT CONTEXT ELEVATION (Facing South)_
AS PROPOSED_
Scale 1:100




REAR CONTEXT ELEVATION (Facing North)_
AS PROPOSED_
Scale 1:100

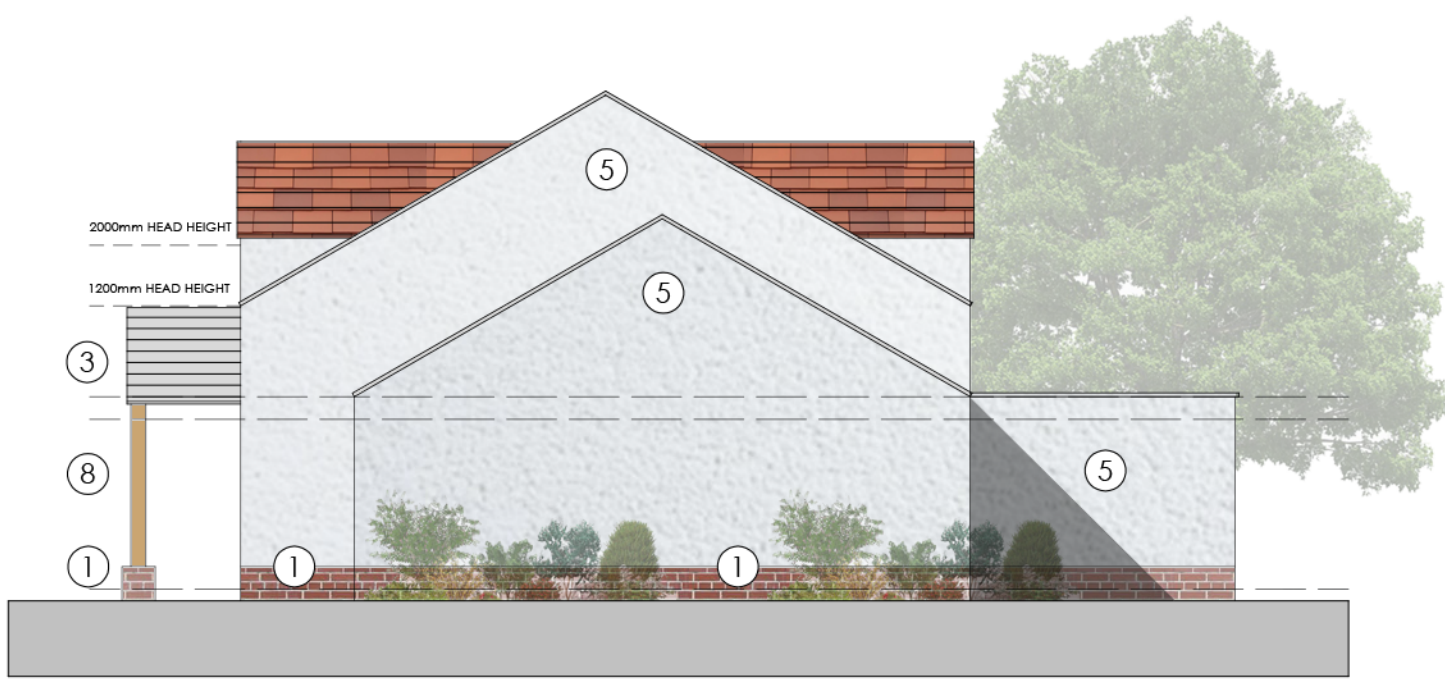

SIDE CONTEXT ELEVATION (Facing East)_
AS PROPOSED_
Scale 1:100

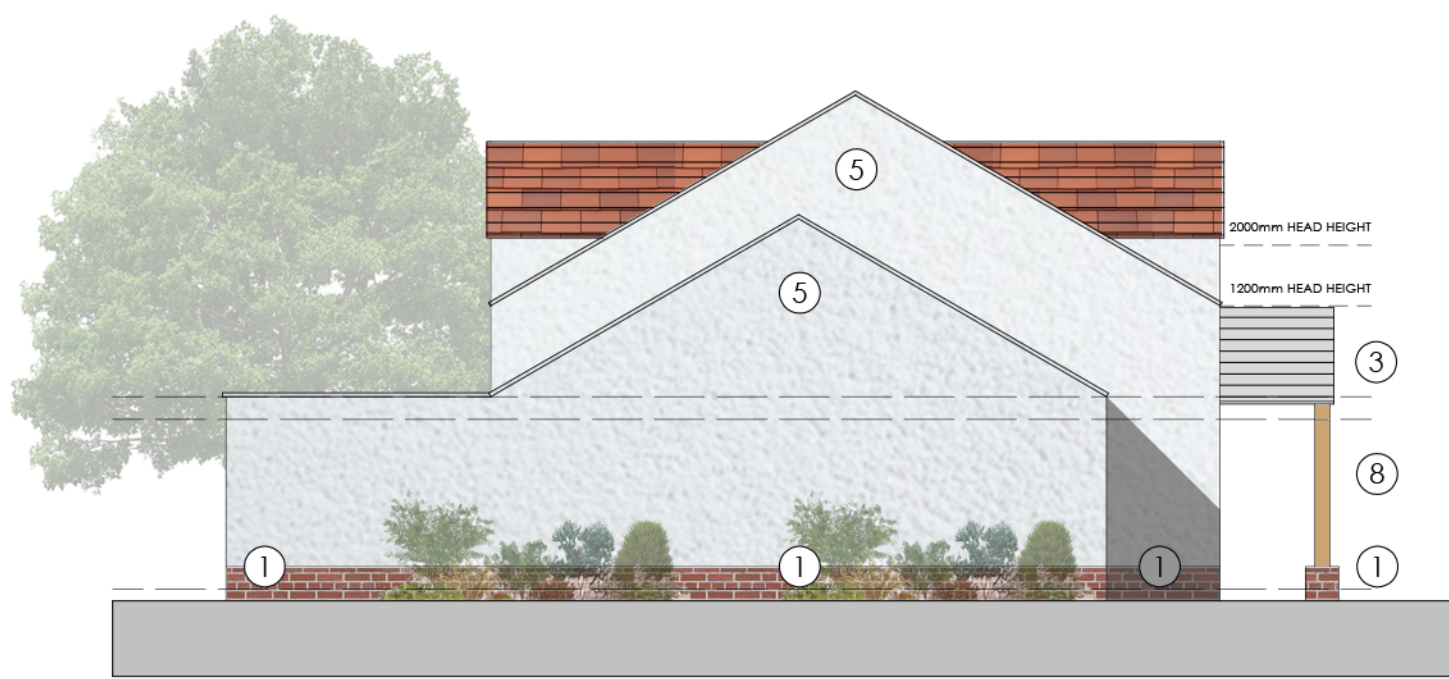

SIDE CONTEXT ELEVATION (Facing West)_
AS PROPOSED_
Scale 1:100

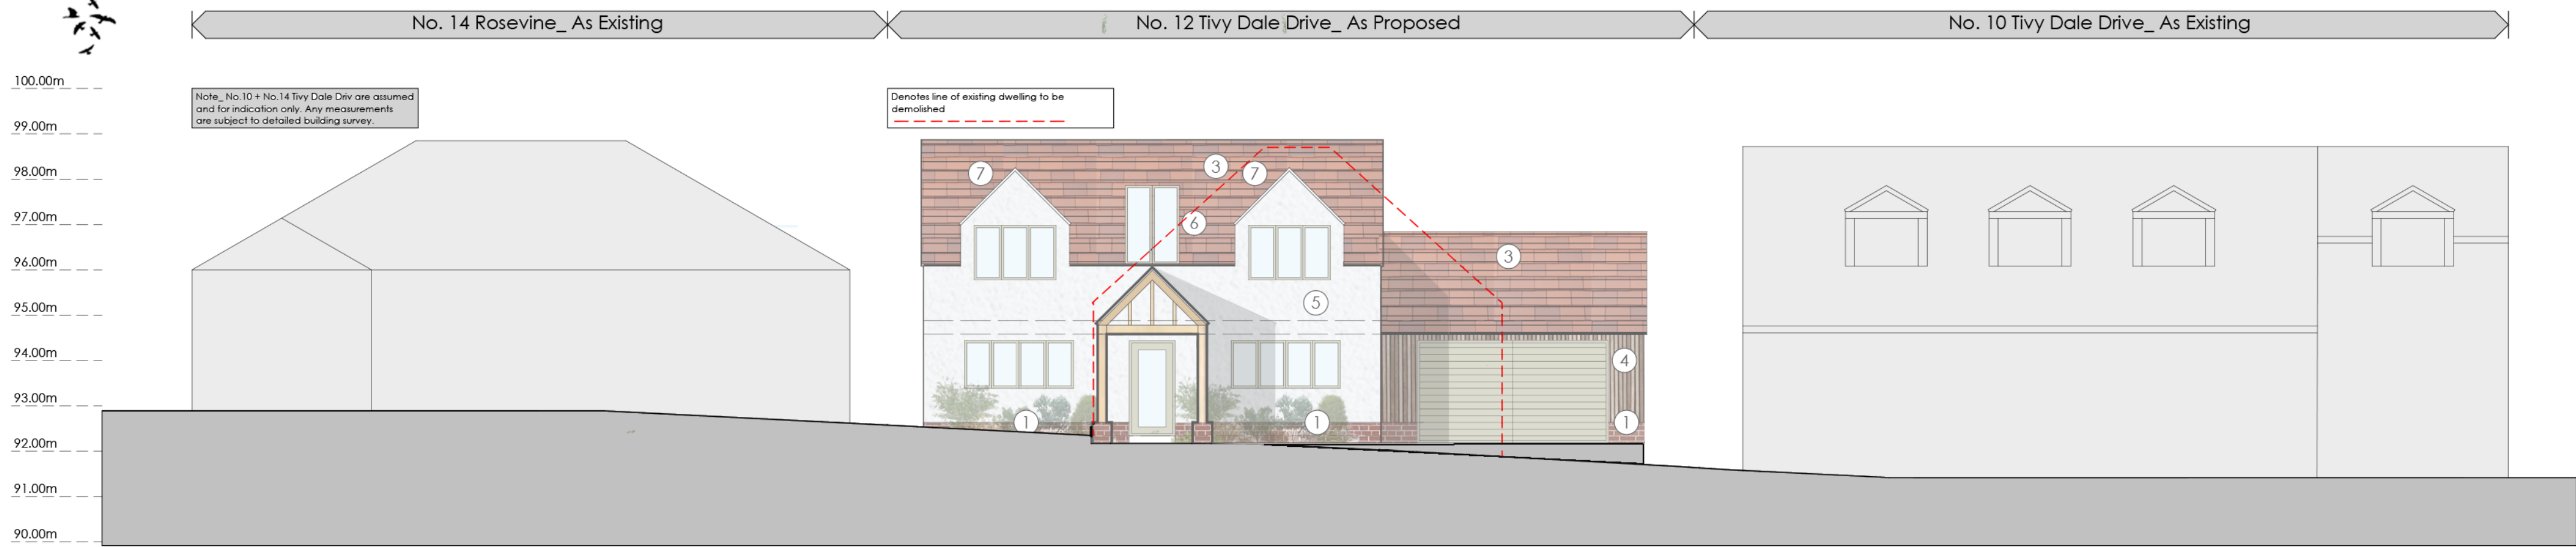

FRONT STREET CONTEXT ELEVATION_
AS PROPOSED_
Scale 1:100