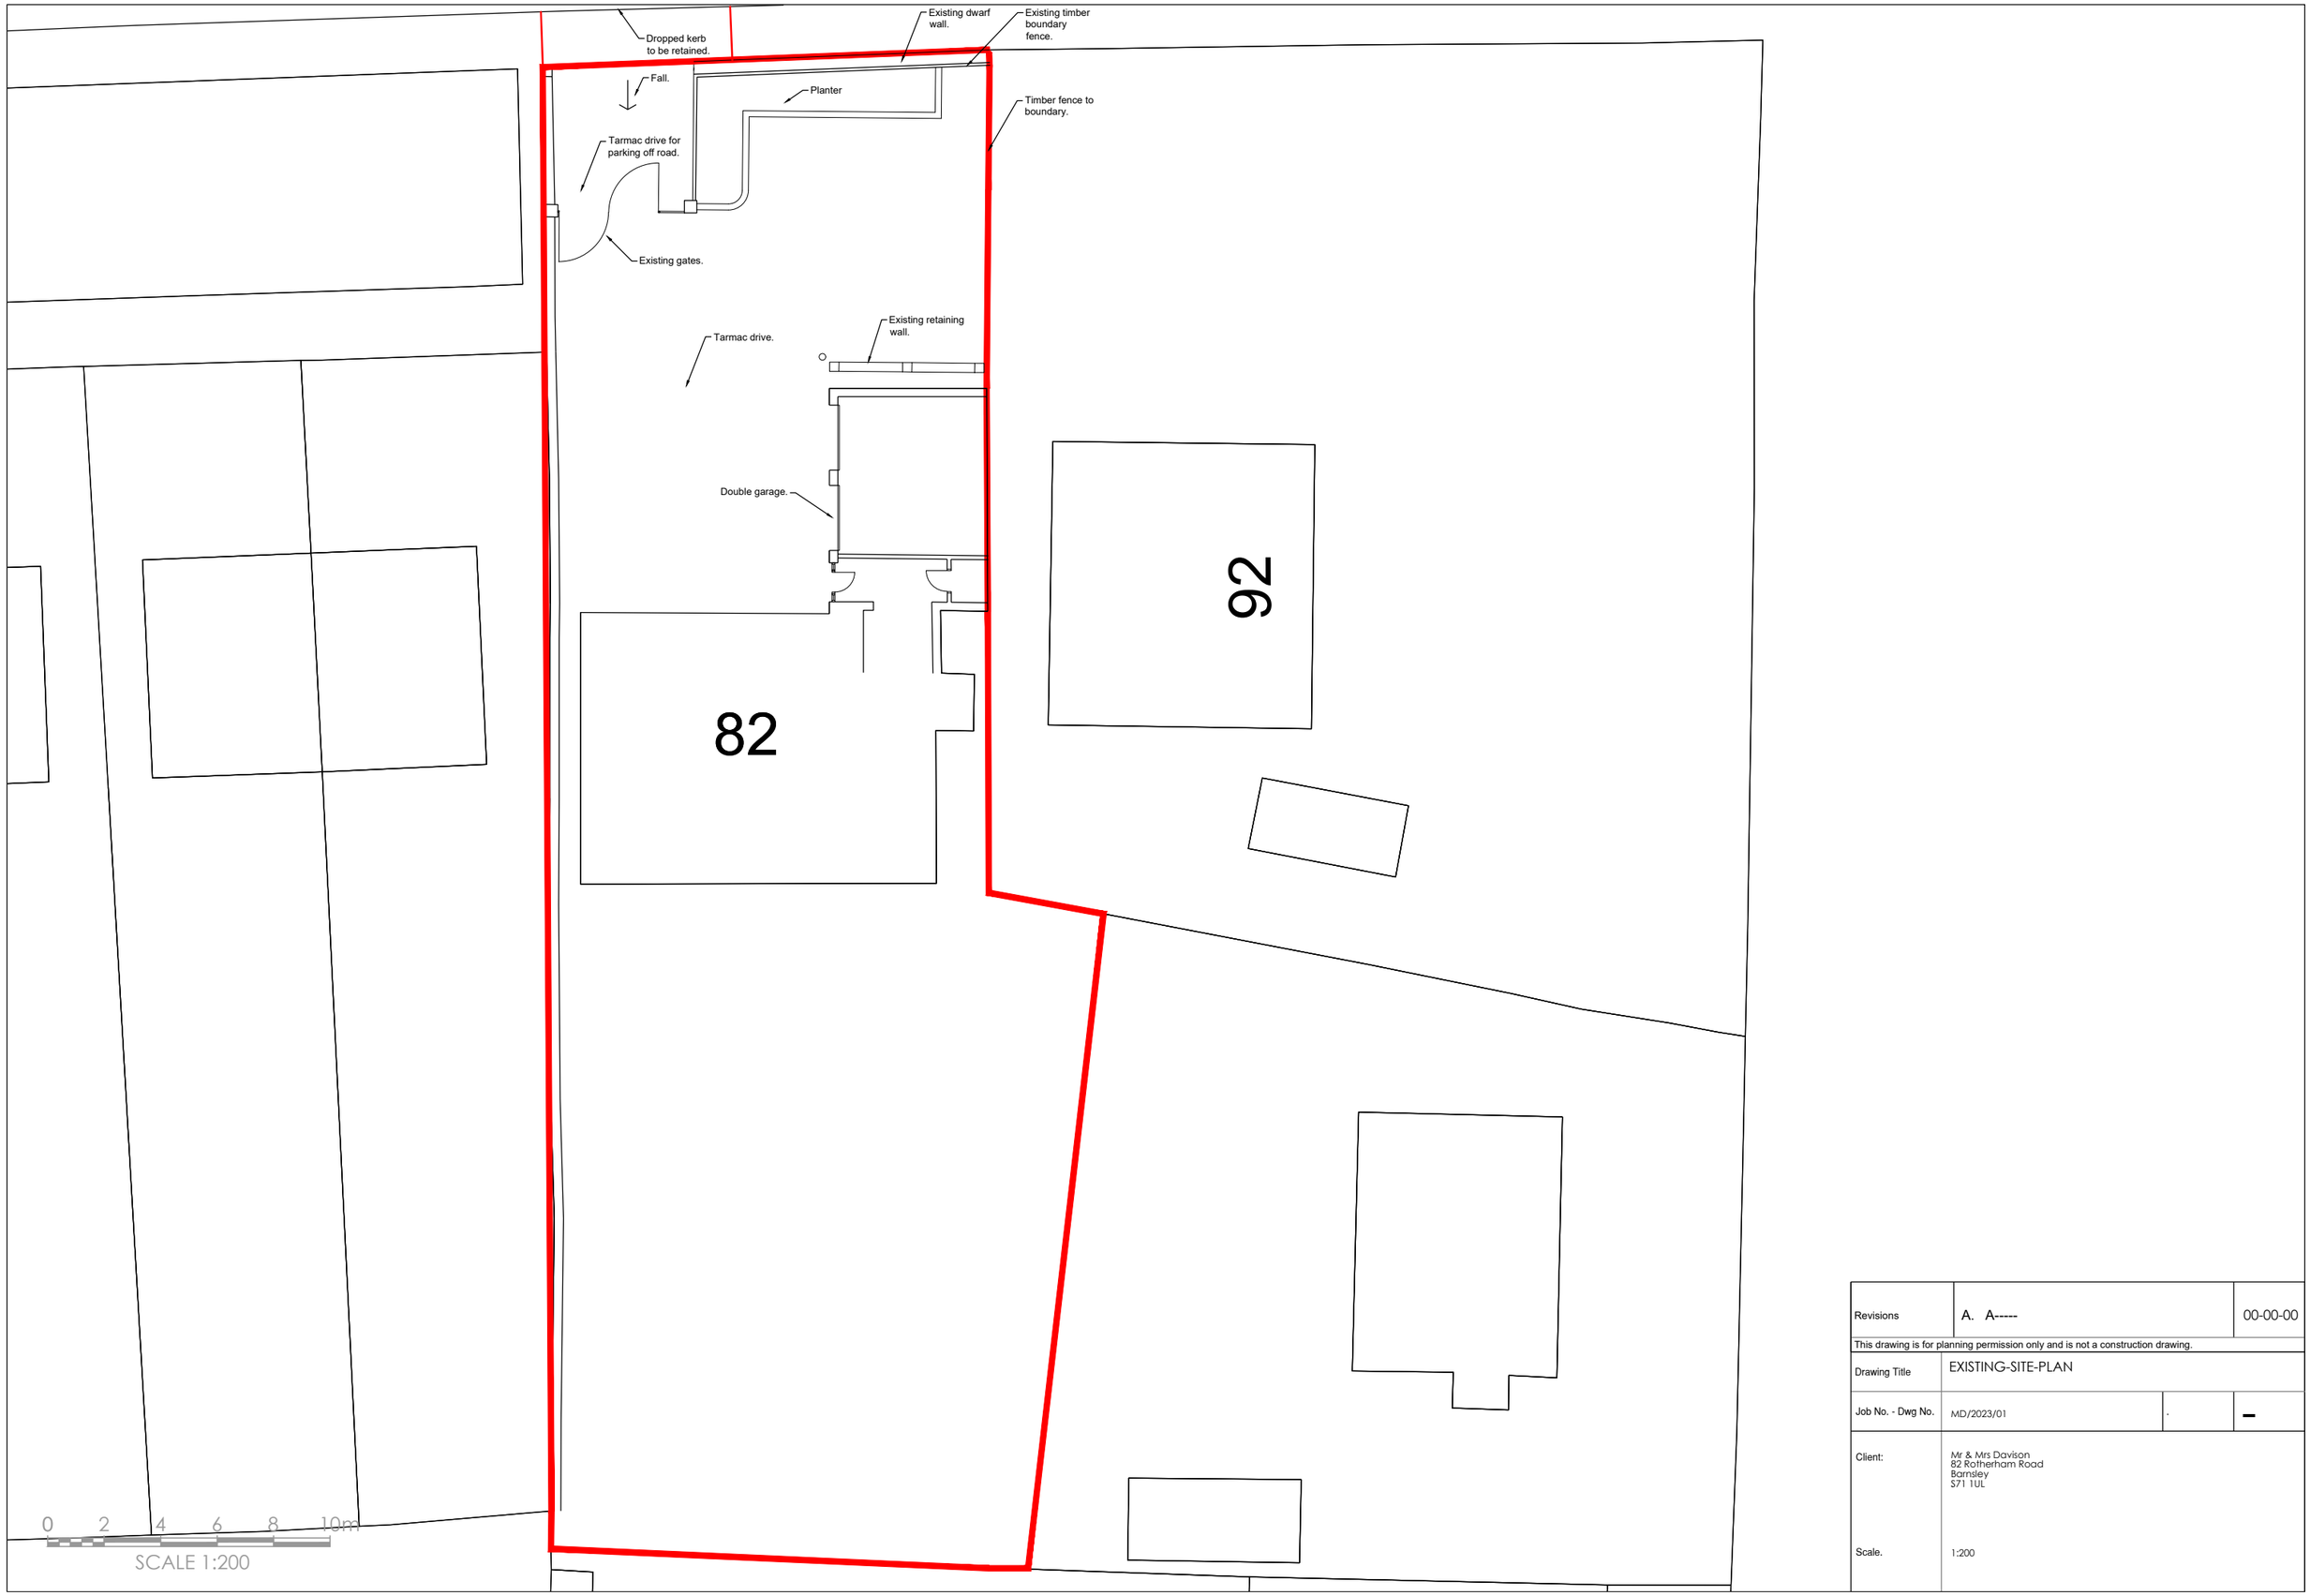



| | | |
|---|---|---|
| Revisions | A. A----- | 00-00-00 |
| This drawing is for planning permission only and is not a construction drawing. | | |
| Drawing Title | EXISTING-SITE-PLAN | |
| Job No. - Dwg No. | MD/2023/01 . | – |
| Client: | Mr & Mrs Davison<br>82 Rotherham Road<br>Barnsley<br>S71 1UL | |
| Scale. | 1:200 | |