PROPOSED DEVELOPMENT
Dearne Valley Parkway, Barnsley,(Junction 36 M1)

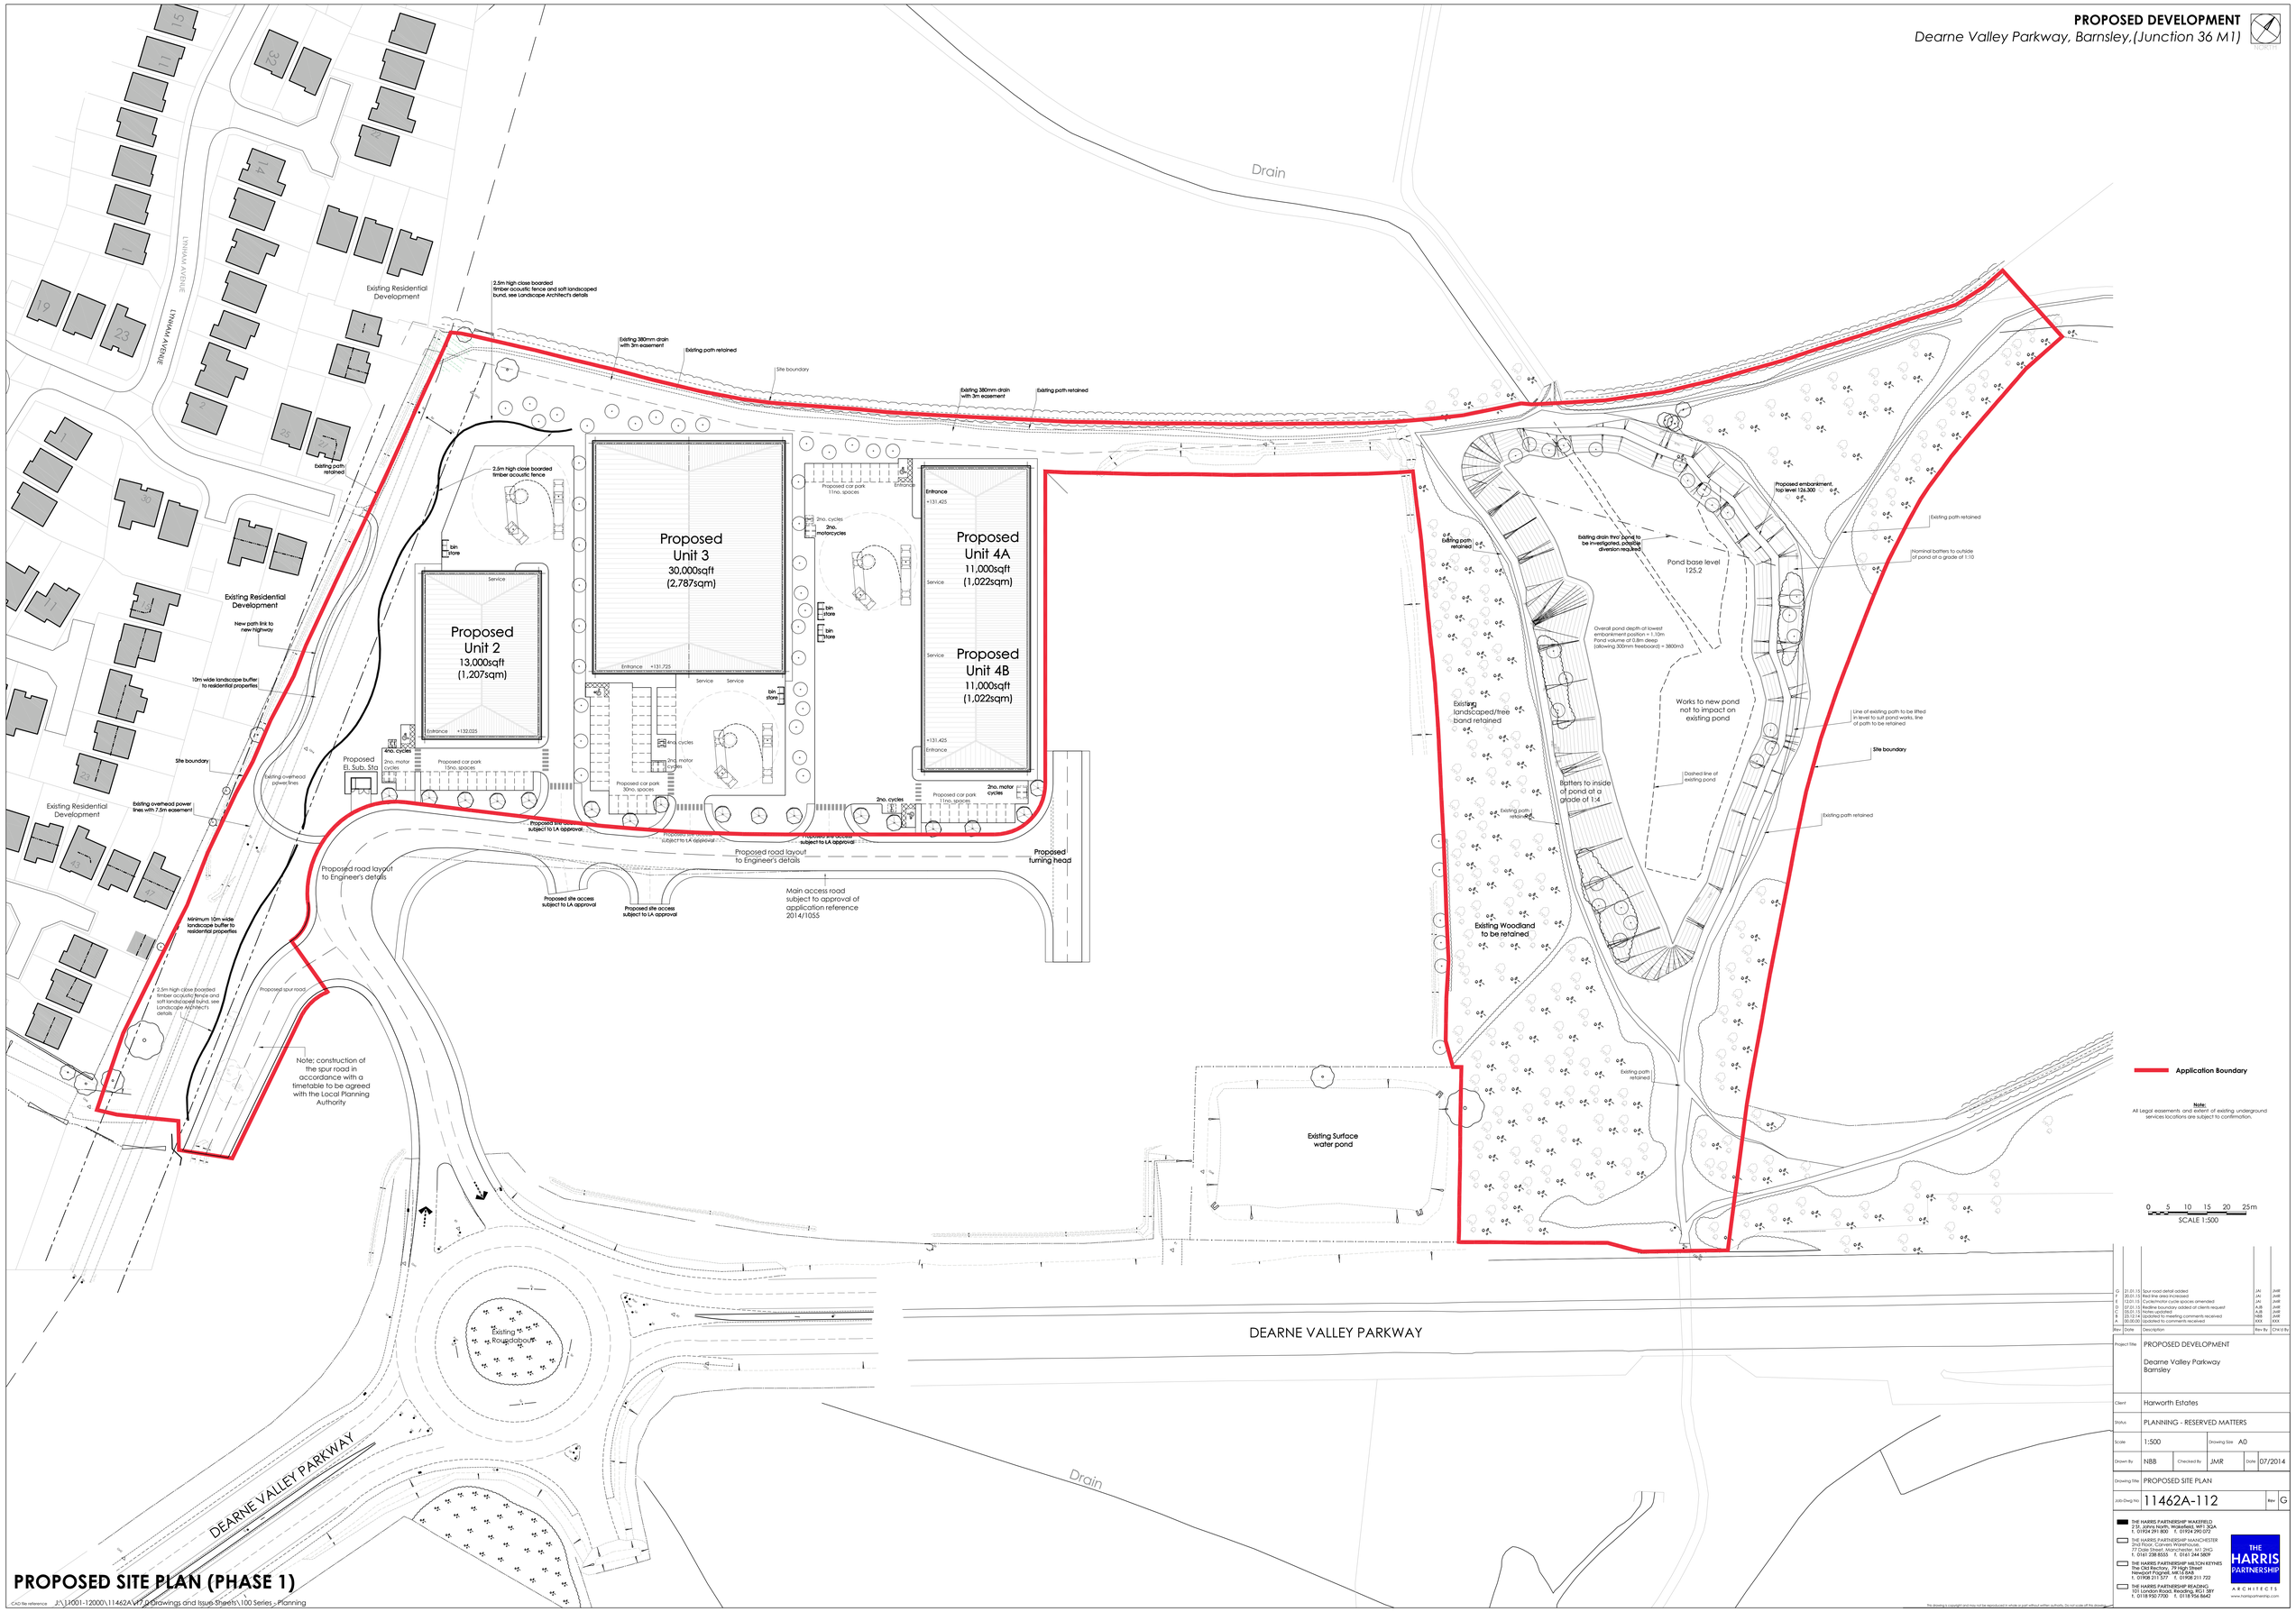

Rev	Date	Description	Rev By	Chk'd By
G	21.01.15	Spur road detail added	JM	JMR
F	20.01.15	Red line area increased	JM	JMR
E	13.01.15	Cycle/motor cycle spaces amended	JM	JMR
D	07.01.15	Redline boundary added at clients request	AJB	JMR
C	05.01.15	Notes updated	AJB	JMR
B	03.01.15	Updated to meeting comments received	AJB	JMR
A	30.00.00	Updated to comments received	XXX	XXX

Project Title	PROPOSED DEVELOPMENT Dearne Valley Parkway Barnsley
Client	Harworth Estates
Status	PLANNING - RESERVED MATTERS
Scale	1:500 — Drawing Size A0
Drawn By	NBB — Checked By JMR — Date 07/2014
Drawing Title	PROPOSED SITE PLAN
Job-Dwg No	11462A-112 — Rev G

THE HARRIS PARTNERSHIP WAKEFIELD
2 St. Johns North, Wakefield, WF1 3QA
t. 01924 291 800 f. 01924 290 072

THE HARRIS PARTNERSHIP MANCHESTER
Suite 2.1 Ancoats Dispensary
27 Dale Street, Manchester, M1 2HG
t. 0161 238 8555 f. 0161 244 5809

THE HARRIS PARTNERSHIP MILTON KEYNES
The Old Rectory, 79 High Street
Newport Pagnell, MK16 0AB
t. 01908 211 577 f. 01908 211 722

THE HARRIS PARTNERSHIP READING
101 London Road, Reading, RG1 5BY
t. 0118 950 7700 f. 0118 956 8642

THE HARRIS PARTNERSHIP
ARCHITECTS
www.harrispartnership.com

This drawing is copyright and may not be reproduced in whole or part without written authority. Do not scale off this drawing.

PROPOSED SITE PLAN (PHASE 1)

CAD file reference J:\11001-12000\11462A\PP\Drawings and Issue Sheets\100 Series - Planning