

Three Dimensional View




Envelope system® cross profile

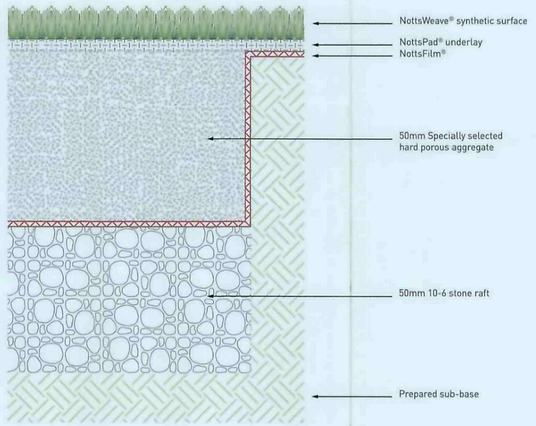

Side and Front Cage Elevations
Scale 1:60

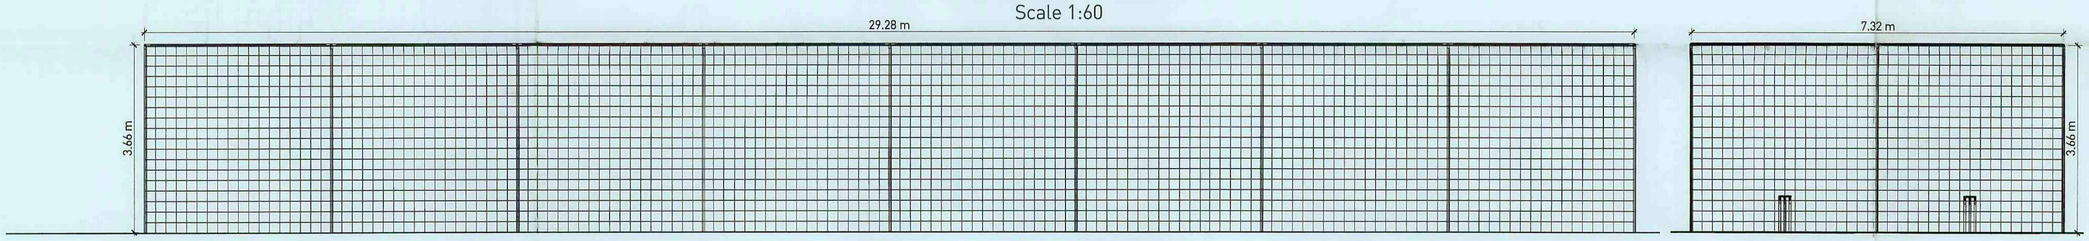

Plan View
Scale 1:50

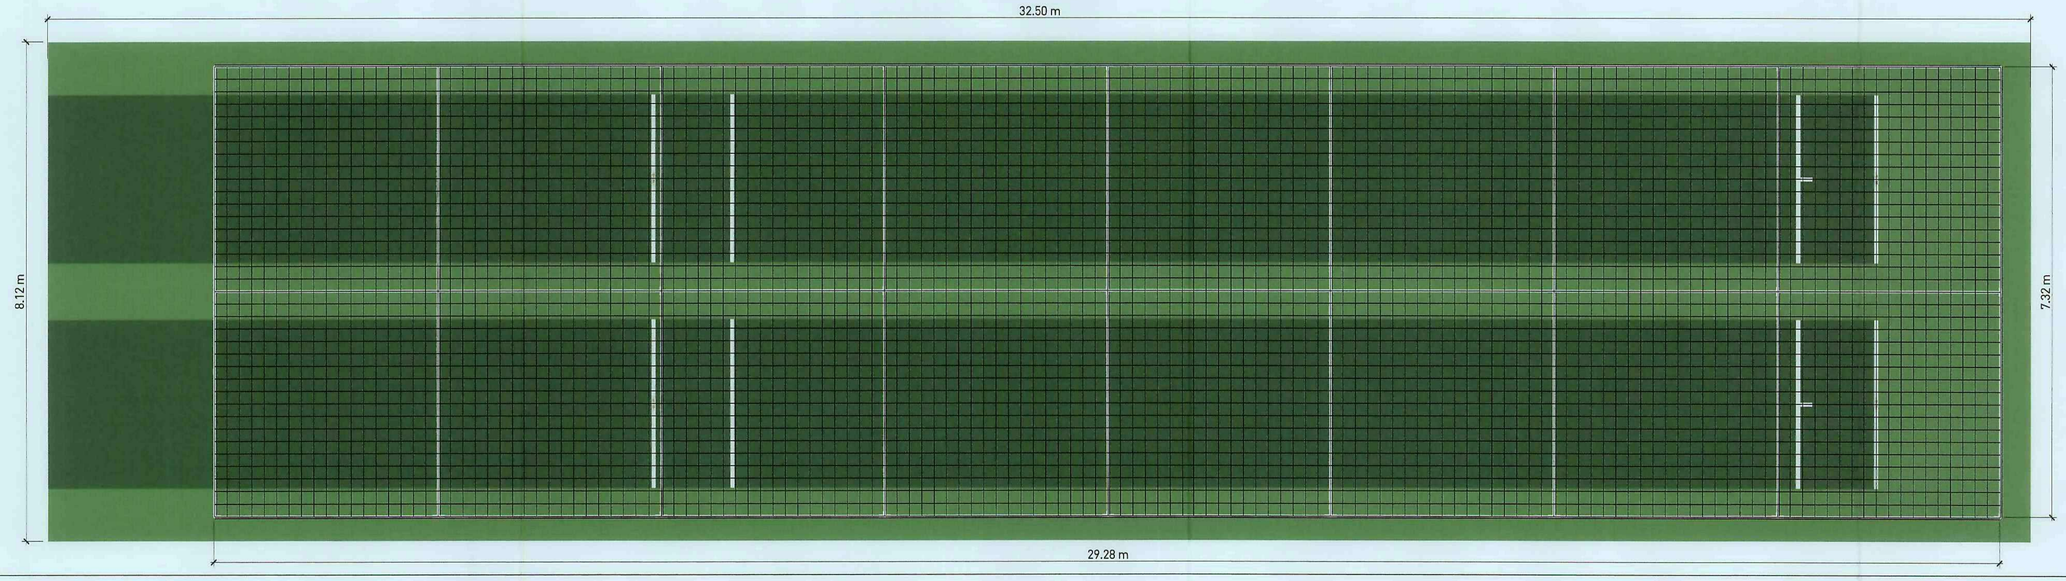

NOTES:-

nottssport®///:
Synthetic Surfacing

Technical Services
Innovation House
Magna Park
Lutterworth
Leicestershire
LE17 4XH
United Kingdom

RECEIVED
21 FEB 2011
CORPORATE

Hoylandswaine Sports and Social Club

Double Lane Practice Facility

Three Dimensional & Plan Views, Cross Profile, Side & Front Cage Elevations

Date	05/01/2011
Drawn by	MW
Revision	
	NSHSSC002
Scale	As indicated

06/01/2011 09:59:37