Revno	Revision note	Date	Signature	Checked
A	ORIGINAL	19 11 05	A M	
B	POSITION OF PROPOSED CONSERVATORY CHANGED	05 12 05	A M	
C	POSITION OF DOOR CHANGED & NOTE ADDED OBSCURE GLASS NOTE ADDED	03 01 06	A M	
D	CONSERVATORY SIZE CHANGED & DOOR ADDED	27 02 06	A M	

DO NOT SCALE

IF IN DOUBT ASK

PROPOSED G.F. PLAN

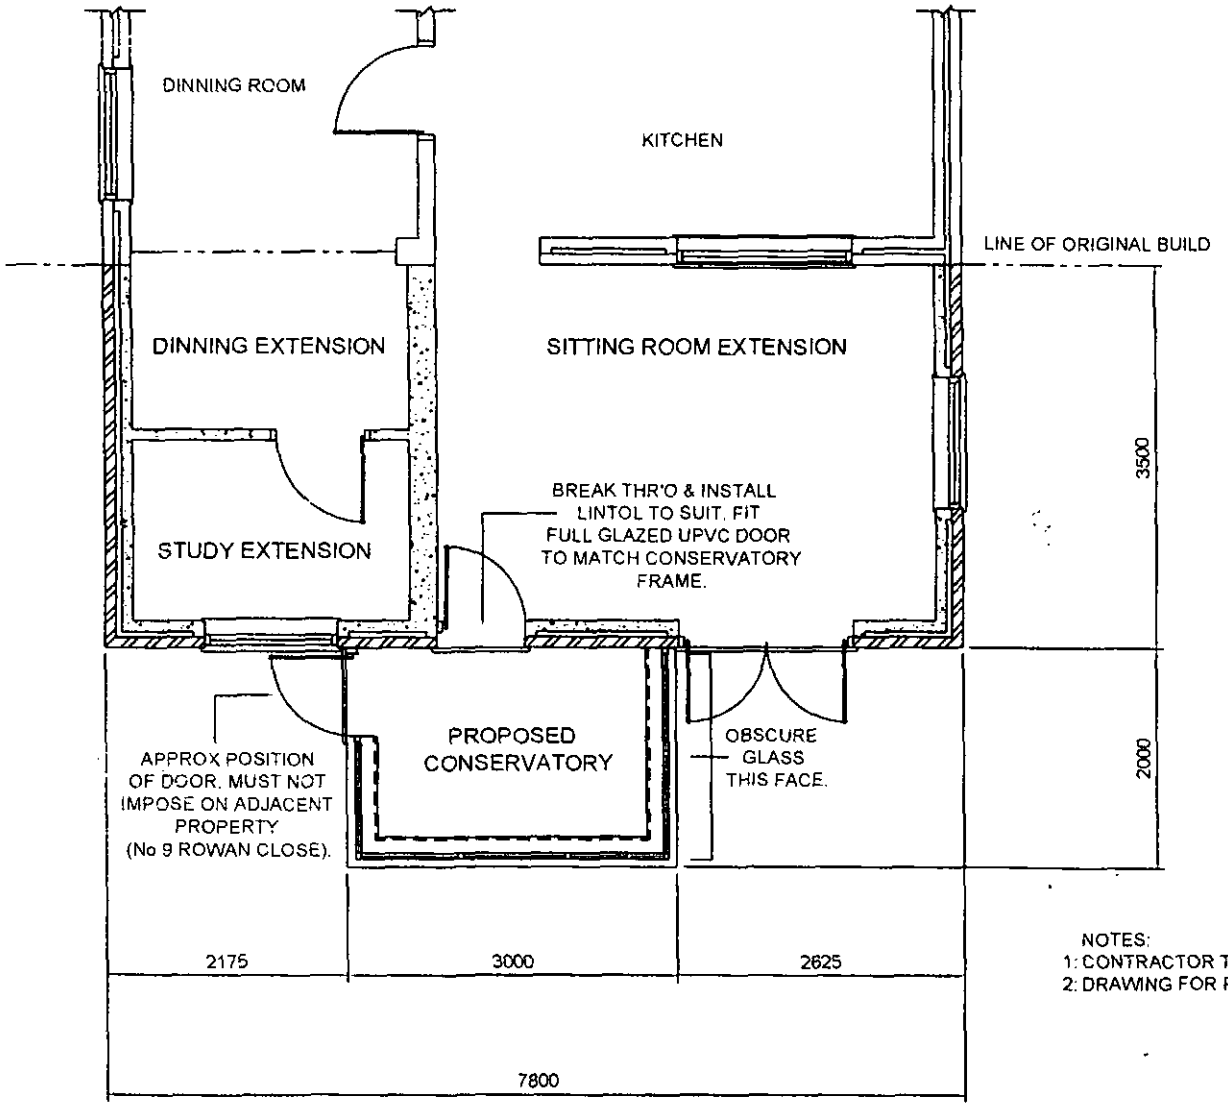

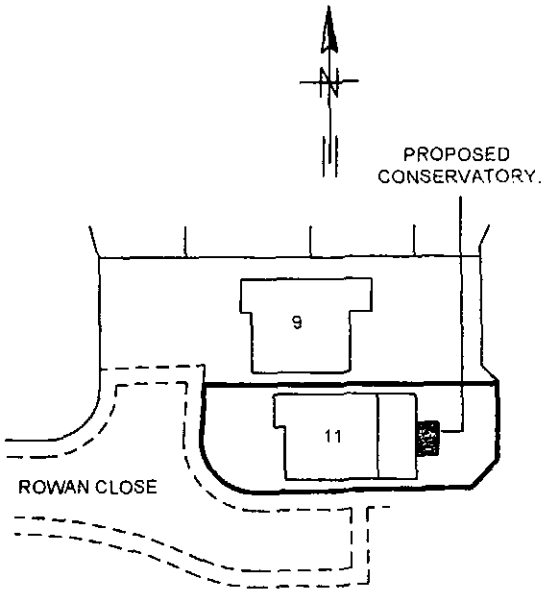

SITE PLAN, 1:500

NOTES:
1: CONTRACTOR TO CHECK ALL DIMENSIONS & DETAILS ON SITE PRIOR TO CONSTRUCTION
2: DRAWING FOR PLANNING APPLICATION ONLY

DRAWN: A M.	FOR: Mr & MRs MALLINSON	DATE: 12.06.05	SCALE: 1:50 & 1:500
PROJECT: PROPOSED CONSERVATORY 11 ROWAN CLOSE GOLDTHORPE ROTHERHAM S63 9LF	TITLE: FLOOR AND SITE PLAN		
	DRAWING No.- R001		SHEET: 1 OF 1

Revno	Revision note	Date	Signature	Checked
A	ORIGINAL	18.11.04	A.M.	
B	POSITION OF PROPOSED CONSERVATORY CHANGED	05.12.05	A.M.	
C	POSITION OF DOOR CHANGED & NOTE ADDED, OBSCURE GLASS NOTE ADDED	03.01.06	A.M.	
D	CONSERVATORY SIZE CHANGED & DOOR ADDED	27.02.06	A.M.	

DO NOT SCALE

IF IN DOUBT ASK

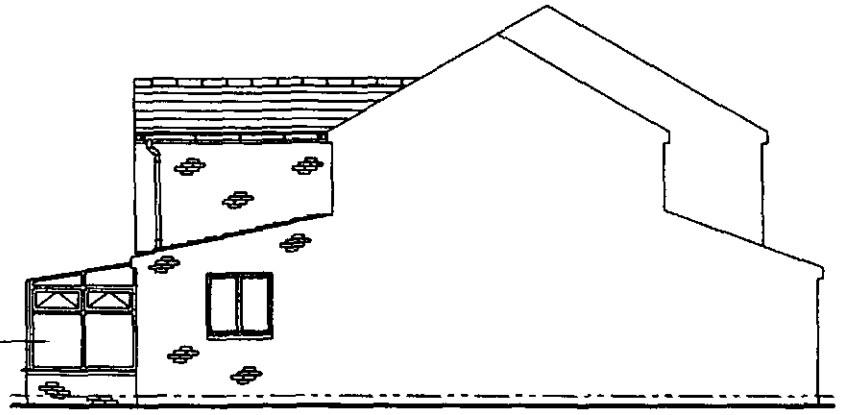

OBSCURE GLASS
THIS FACE MUST NOT
IMPOSE ON ADJACENT
PROPERTY
(No 9 ROWAN CLOSE).

PROPOSED LEFT ELEVATION

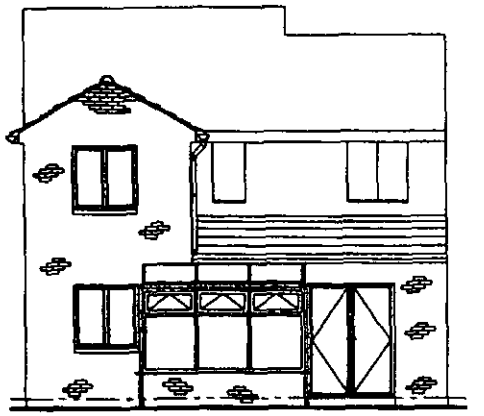

PROPOSED REAR ELEVATION

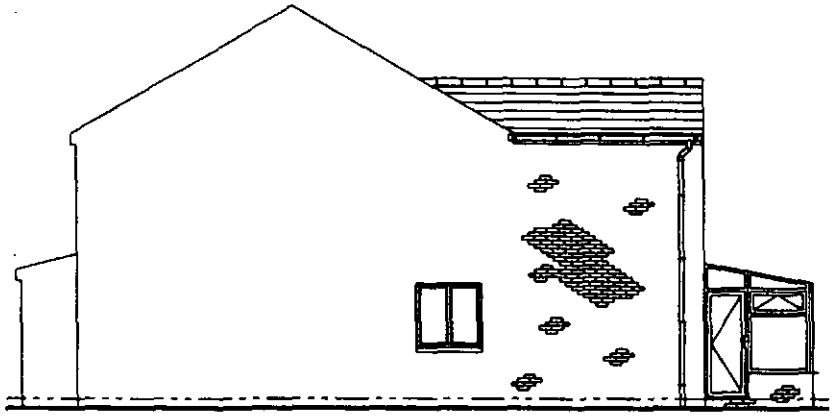

PROPOSED RIGHT ELEVATION

DRAWN: A.M.	FOR: Mr & MRs MALLINSON	DATE: 13.06.05	SCALE: 1.100
PROJECT: PROPOSED CONSERVATORY 11 ROWAN CLOSE GOLDTHORPE ROTHERHAM S63 9LF	TITLE: PROPOSED ELEVATIONS		
	DRAWING No:- R002		SHEET: 1 OF 1