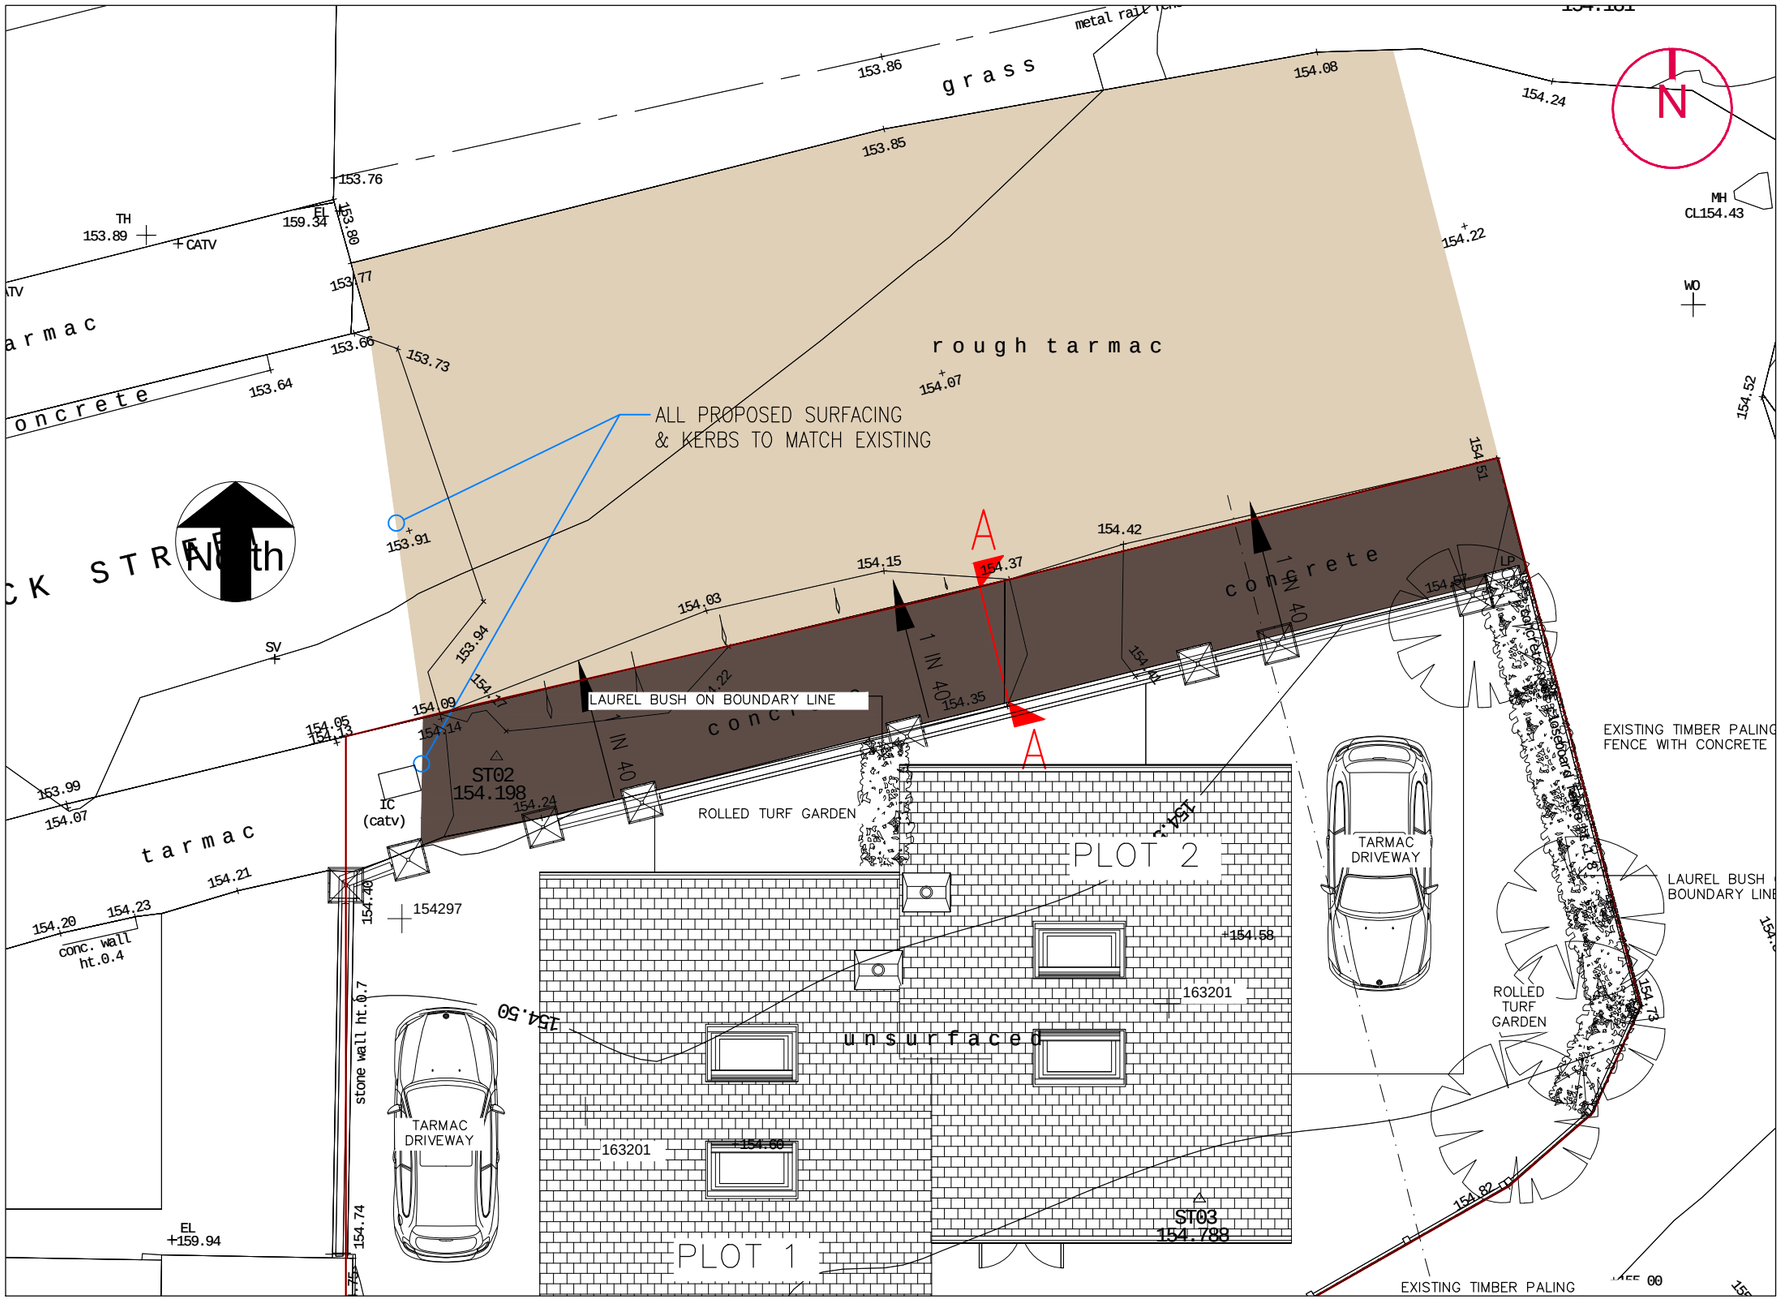

KEY

1 IN 40 — PROPOSED GRADIENT

CARRIAGEWAY CONSTRUCTION

PLANE OFF 100mm OF EXISTING SURFACE

SURFACE COURSE: 30mm THICK DBM WITH 10mm N/S AGGREGATE

BINDER COURSE: FILL WITH REGULATING BINDER

FOOTWAY CONSTRUCTION

SURFACE COURSE: 20mm THICK DBM WITH 6mm N/S AGGREGATE

BINDER COURSE: 60mm THICK DBM WITH 20mm N/S AGGREGATE

SUB BASE: 100mm OF TYPE 1 MATERIAL (150mm AT DRIVE CROSSINGS)

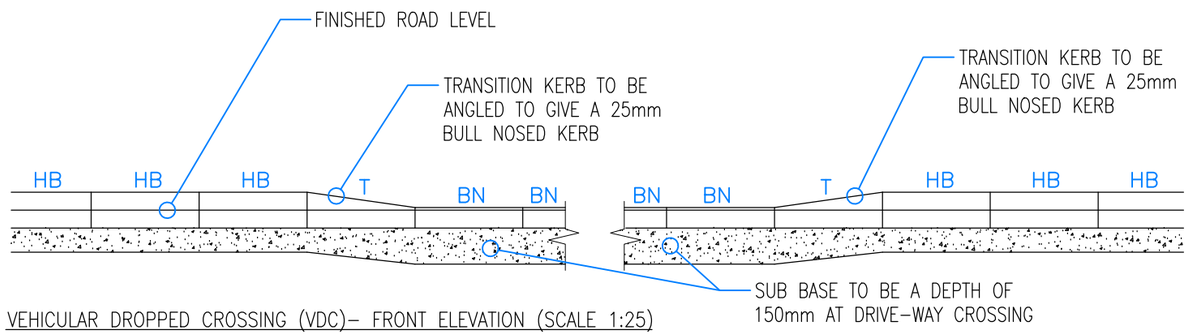

VEHICULAR DROPPED CROSSING (VDC)– FRONT ELEVATION (SCALE 1:25)

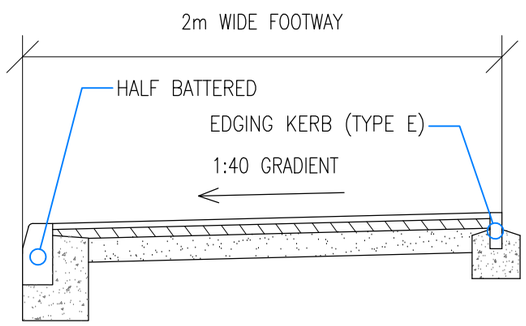

SECTION A–A (SCALE 1:25)

THIS DRAWING SHOWS THE DETAILED DESIGN AND IS SUBJECT TO LOCAL AUTHORITY APPROVAL

VIASOLUTIONS
THE OLD COACH HOUSE
1 CAMPBELL STREET
PUDSEY
LS28 6DP
tel: 0113 3453957
email: highwaymen@viasolutions.com

BISMARK STREET, BARNSLEY

GENERAL ARRANGEMENT & SECTIONS

SCALE: 1:100 @A3

DATE: OCT 2019

DRAWING NO: 001 REV. A