
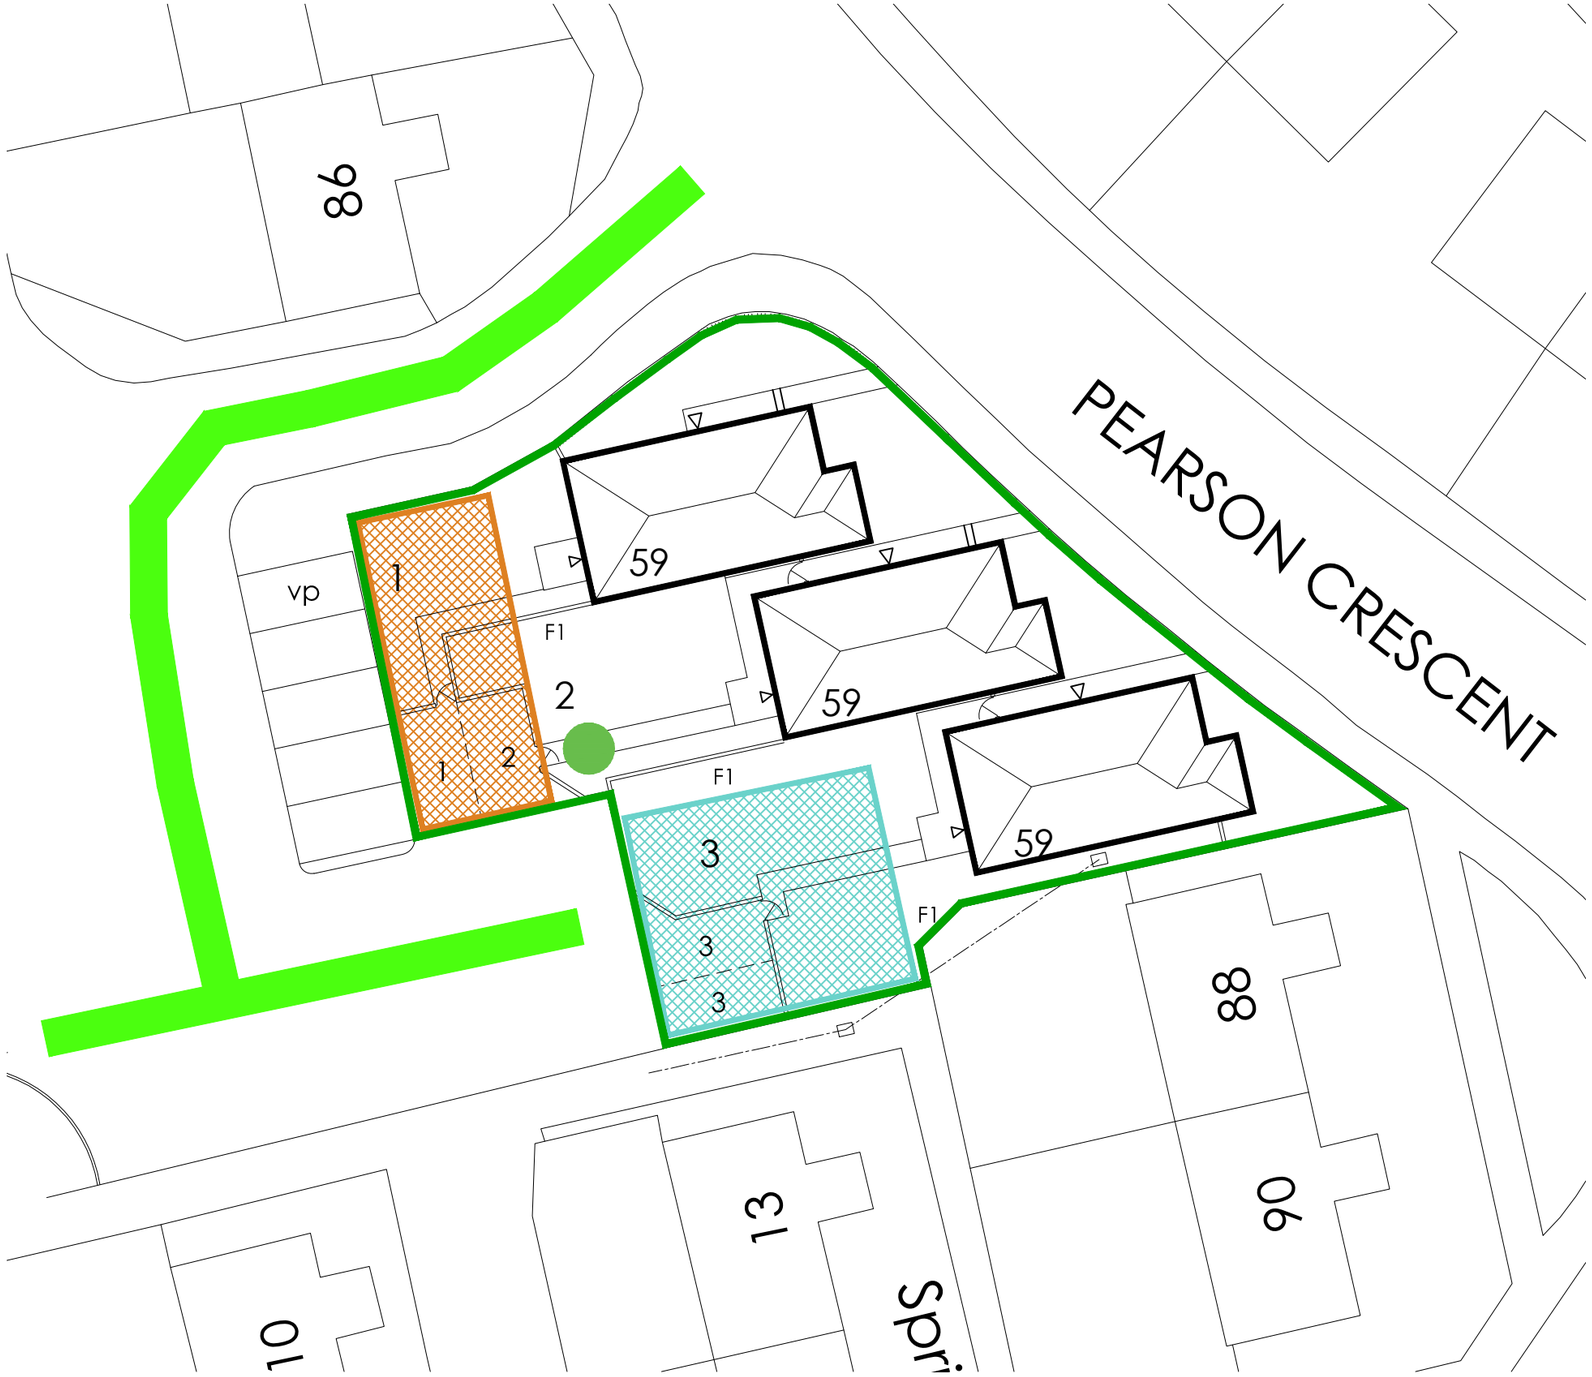


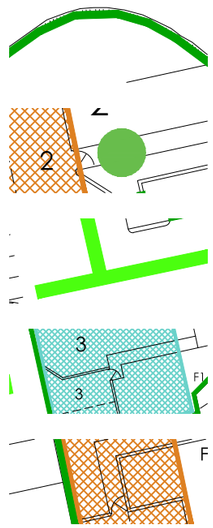

Herras fencing to the site perimeter

Wheel wash facilities consisting of a water butt and stiff brush

Site access and construction traffic access

Site compound and site car park facilities

Site storage

General

- Water but, pipe and brush to minimise dust in dry weather.
- All machinery use to be in good working order and clearly display DB reading.

Working Hours
8am till 6pm Monday to Friday
9am till 2pm Saturdays
No working on Sundays or Bank Holidays

construction management layout 1:250

Proposed development of 2 bedroom bungalows off Pearson Crescent, Wombwell

scale nts@a3 dwg.no. A-11