

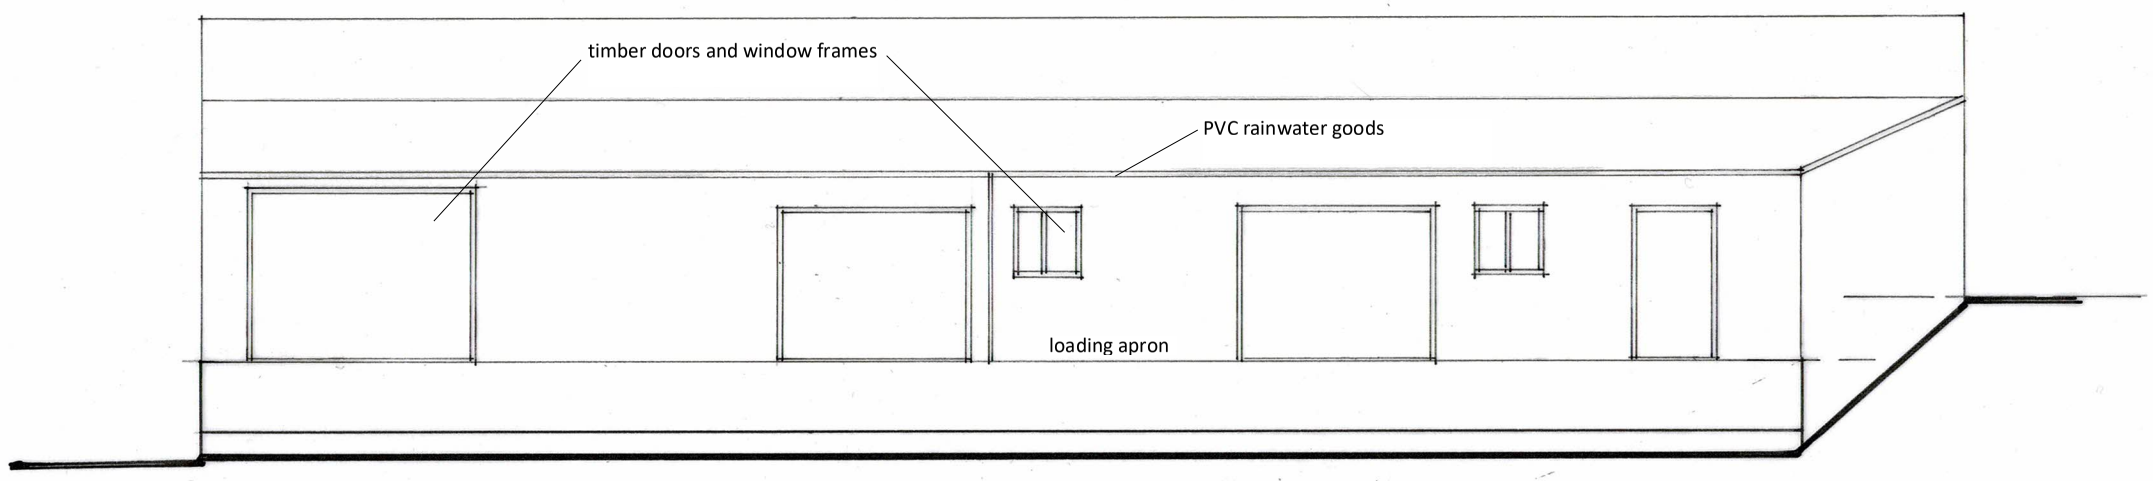



N.E. Elevation

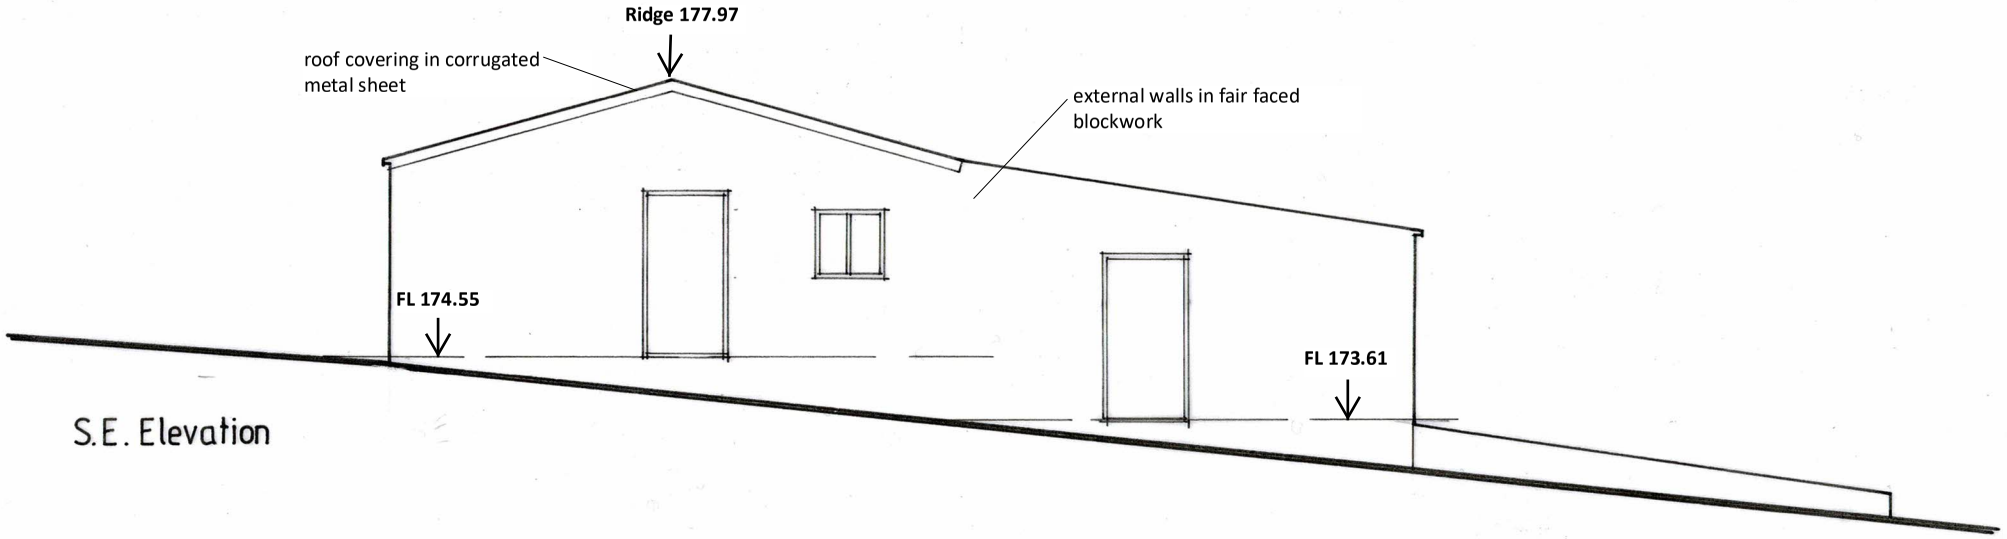

S.E. Elevation

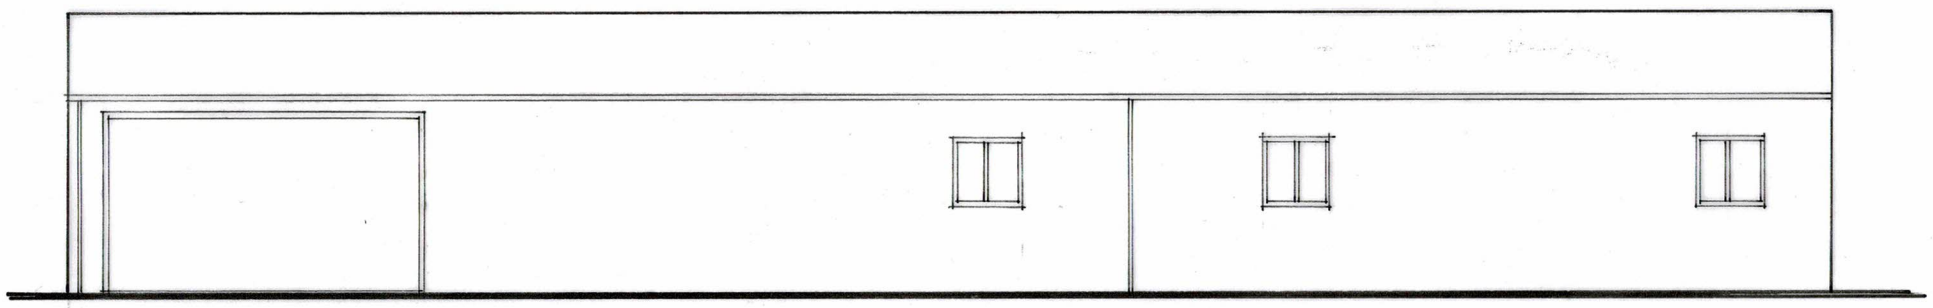

S.W. Elevation

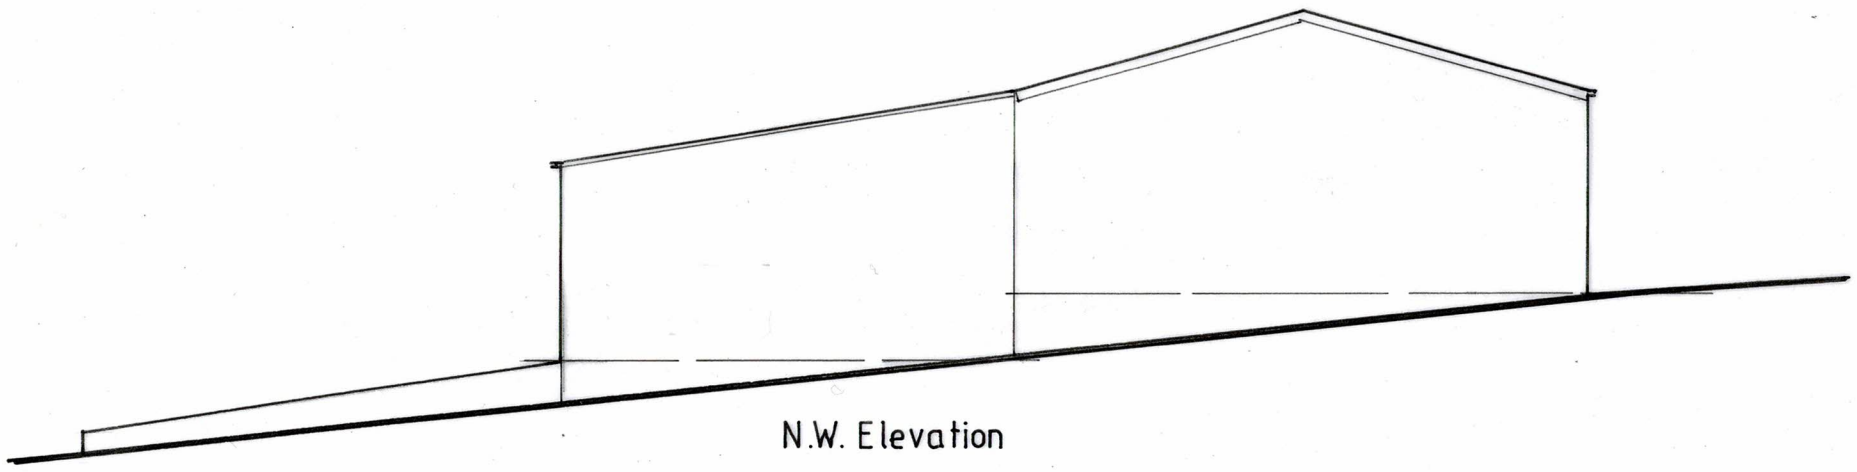

N.W. Elevation

NOTES

Levels are based on OS Datum and MET Geo Environmental project number P20-00036

revision	description	date

The contractor shall check all dimensions on site and report discrepancies.
No dimension shall be scaled off this drawing.
© Copyright of this drawing is retained by A L Turner.

client	**R. Logan**	Date 01.20	dwg size A3
project	**Proposed Demolition of Existing Redundant Barn and Erection of Two Storey Dwelling at Mystery Wood Farm, Cooper Lane, Hoylandswain, S36 7JE**	Scale 1:100	drawn ALT
title	**Existing Building Elevations**	issue final	

A L Turner + Associates
1 LORING ROAD, RAVENSCAR, SCARBOROUGH, YO13 0LY
07976 397307
tonyturner829@btinternet.com
www.yorkshirearchitectural.co.uk

drawing no. rev.

2428 : 3