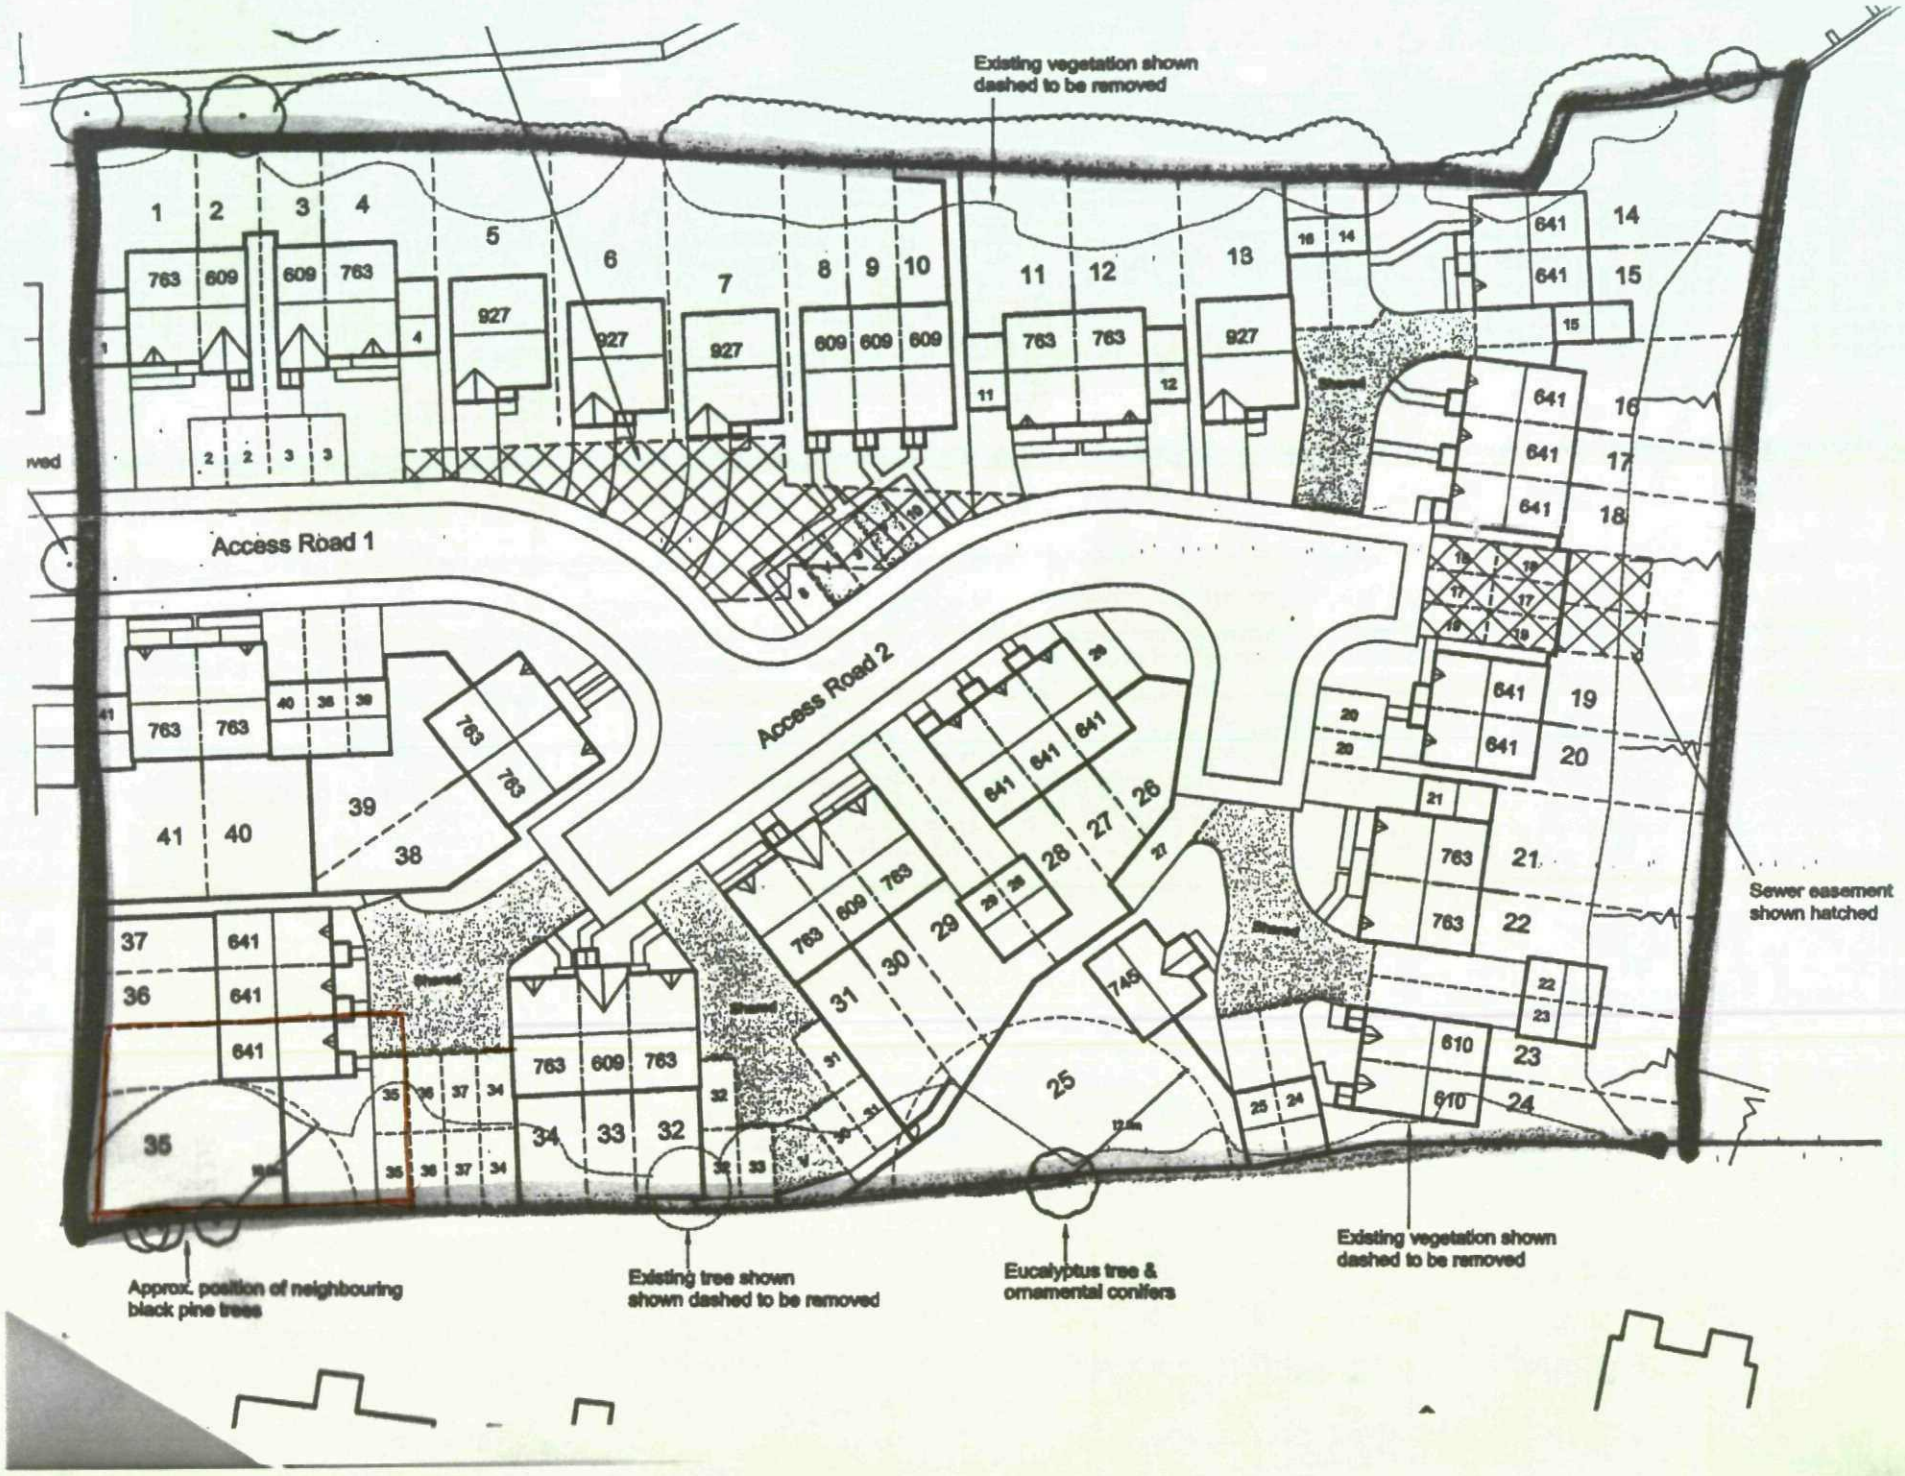

Existing vegetation shown dashed to be removed
Access Road 1
Access Road 2
Sewer easement shown hatched
Approx. position of neighbouring black pine trees
Existing tree shown shown dashed to be removed
Eucalyptus tree & ornamental conifers
Existing vegetation shown dashed to be removed