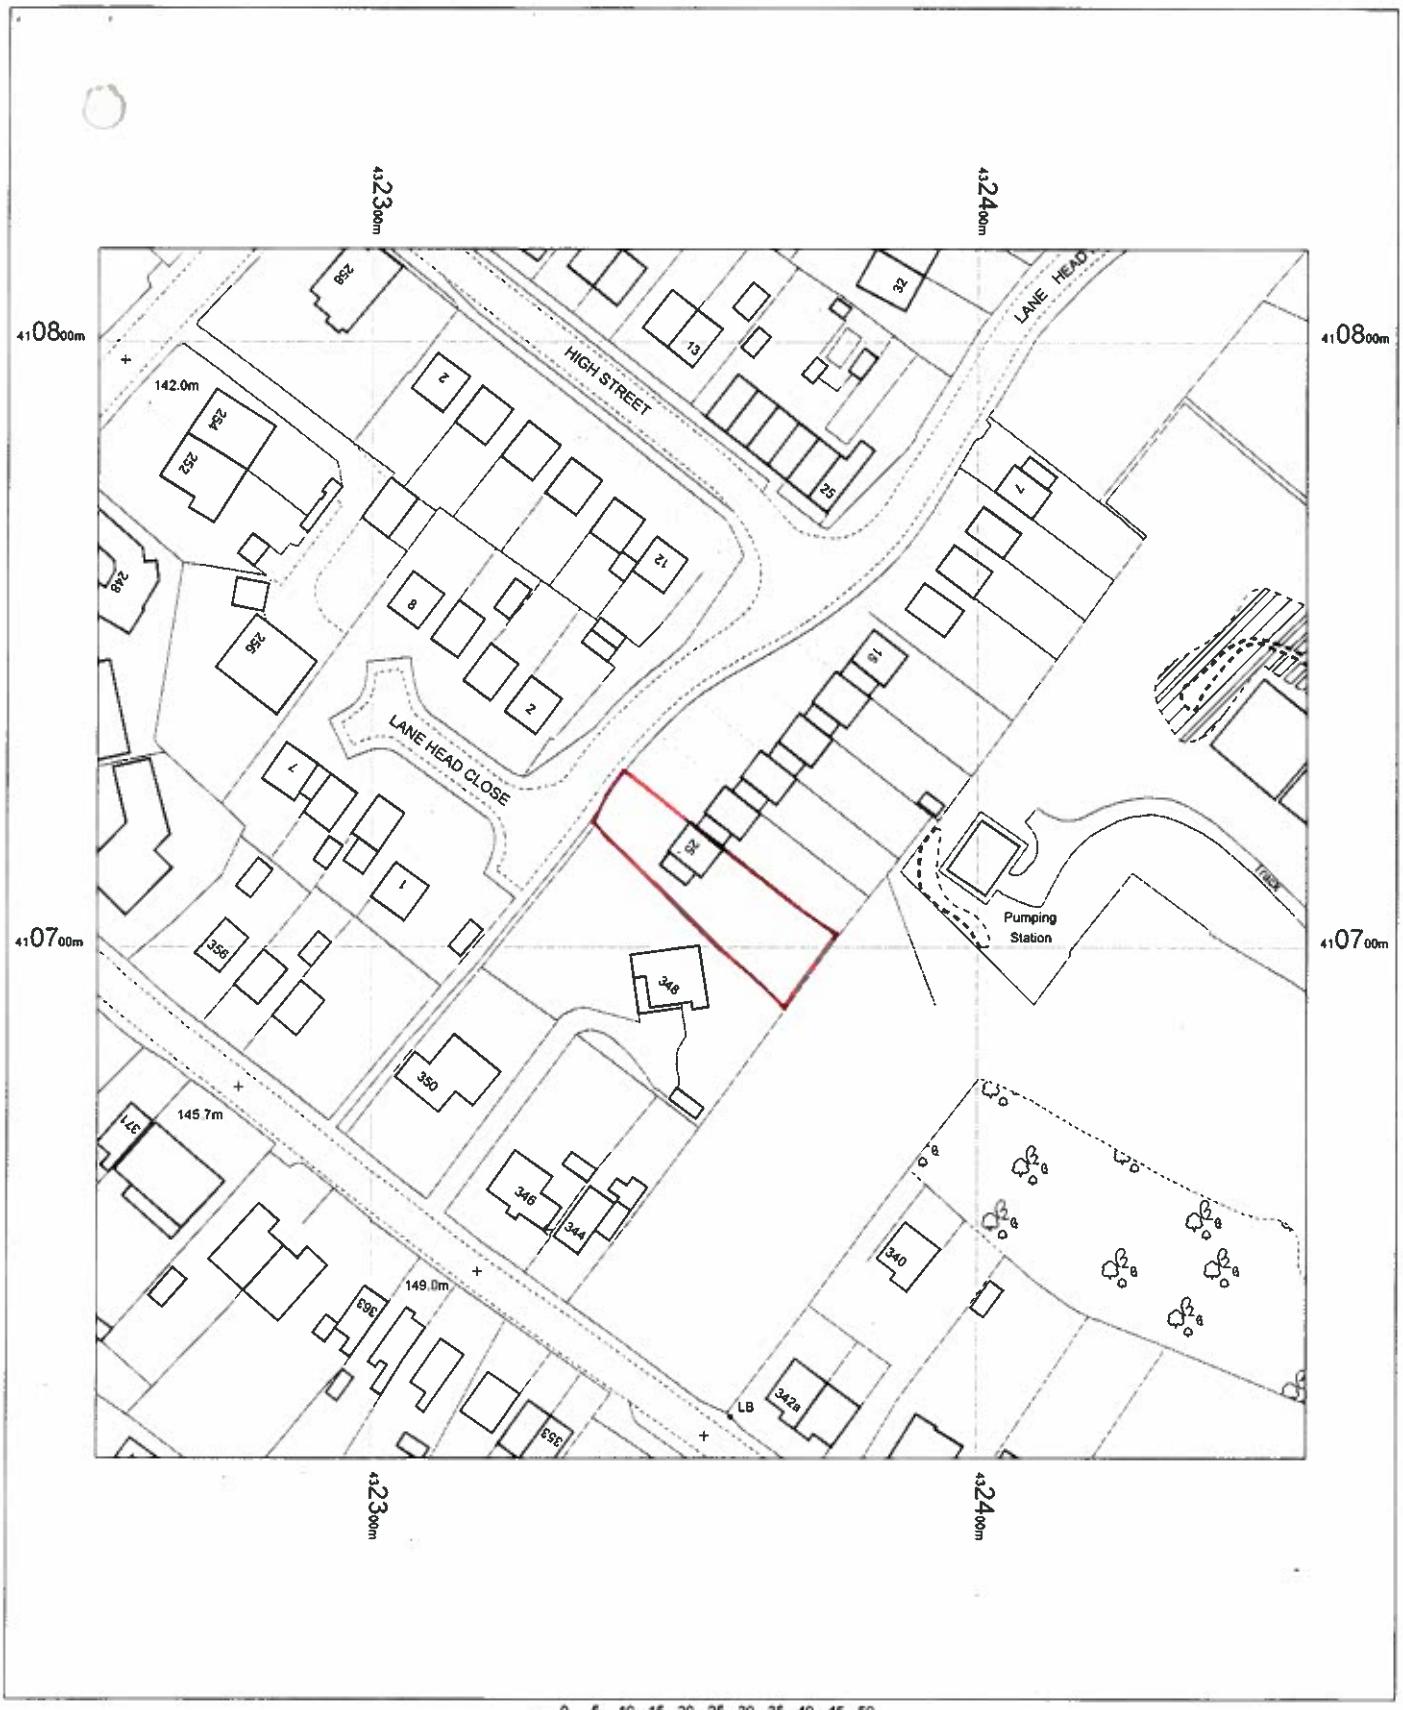


25 LANE HEAD RISE
STAINCROSS
BARNSLEY
S75 6NQ

OS Mastermap
28 August 2013, ID: BW1-00253444
www.blackwellmapping.co.uk

1:1250 scale print at A4, Centre: 432355 E, 410716 N

©Crown Copyright. Licence no. 100041040

N

Mapping sourced from Ordnance Survey

BLACKWELL'S
www.blackwellmapping.co.uk
TEL: 0114 268 7658
maps.sheffield@blackwell.co.uk