
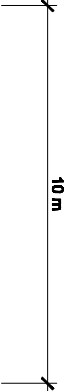


NOTES

© SIDLEYS - THE COPYRIGHT OF ALL OR PART OF THIS DRAWING RESTS WITH SIDLEYS CHARTERED SURVEYORS.
ALL DIMENSIONS SHALL BE CHECKED BY THE PARTY TO WHOM THE DRAWING HAS BEEN ISSUED.
ANY DISCREPANCIES SHALL BE BROUGHT TO THE ATTENTION OF SIDLEYS.
DO NOT SCALE FROM THIS DRAWING.

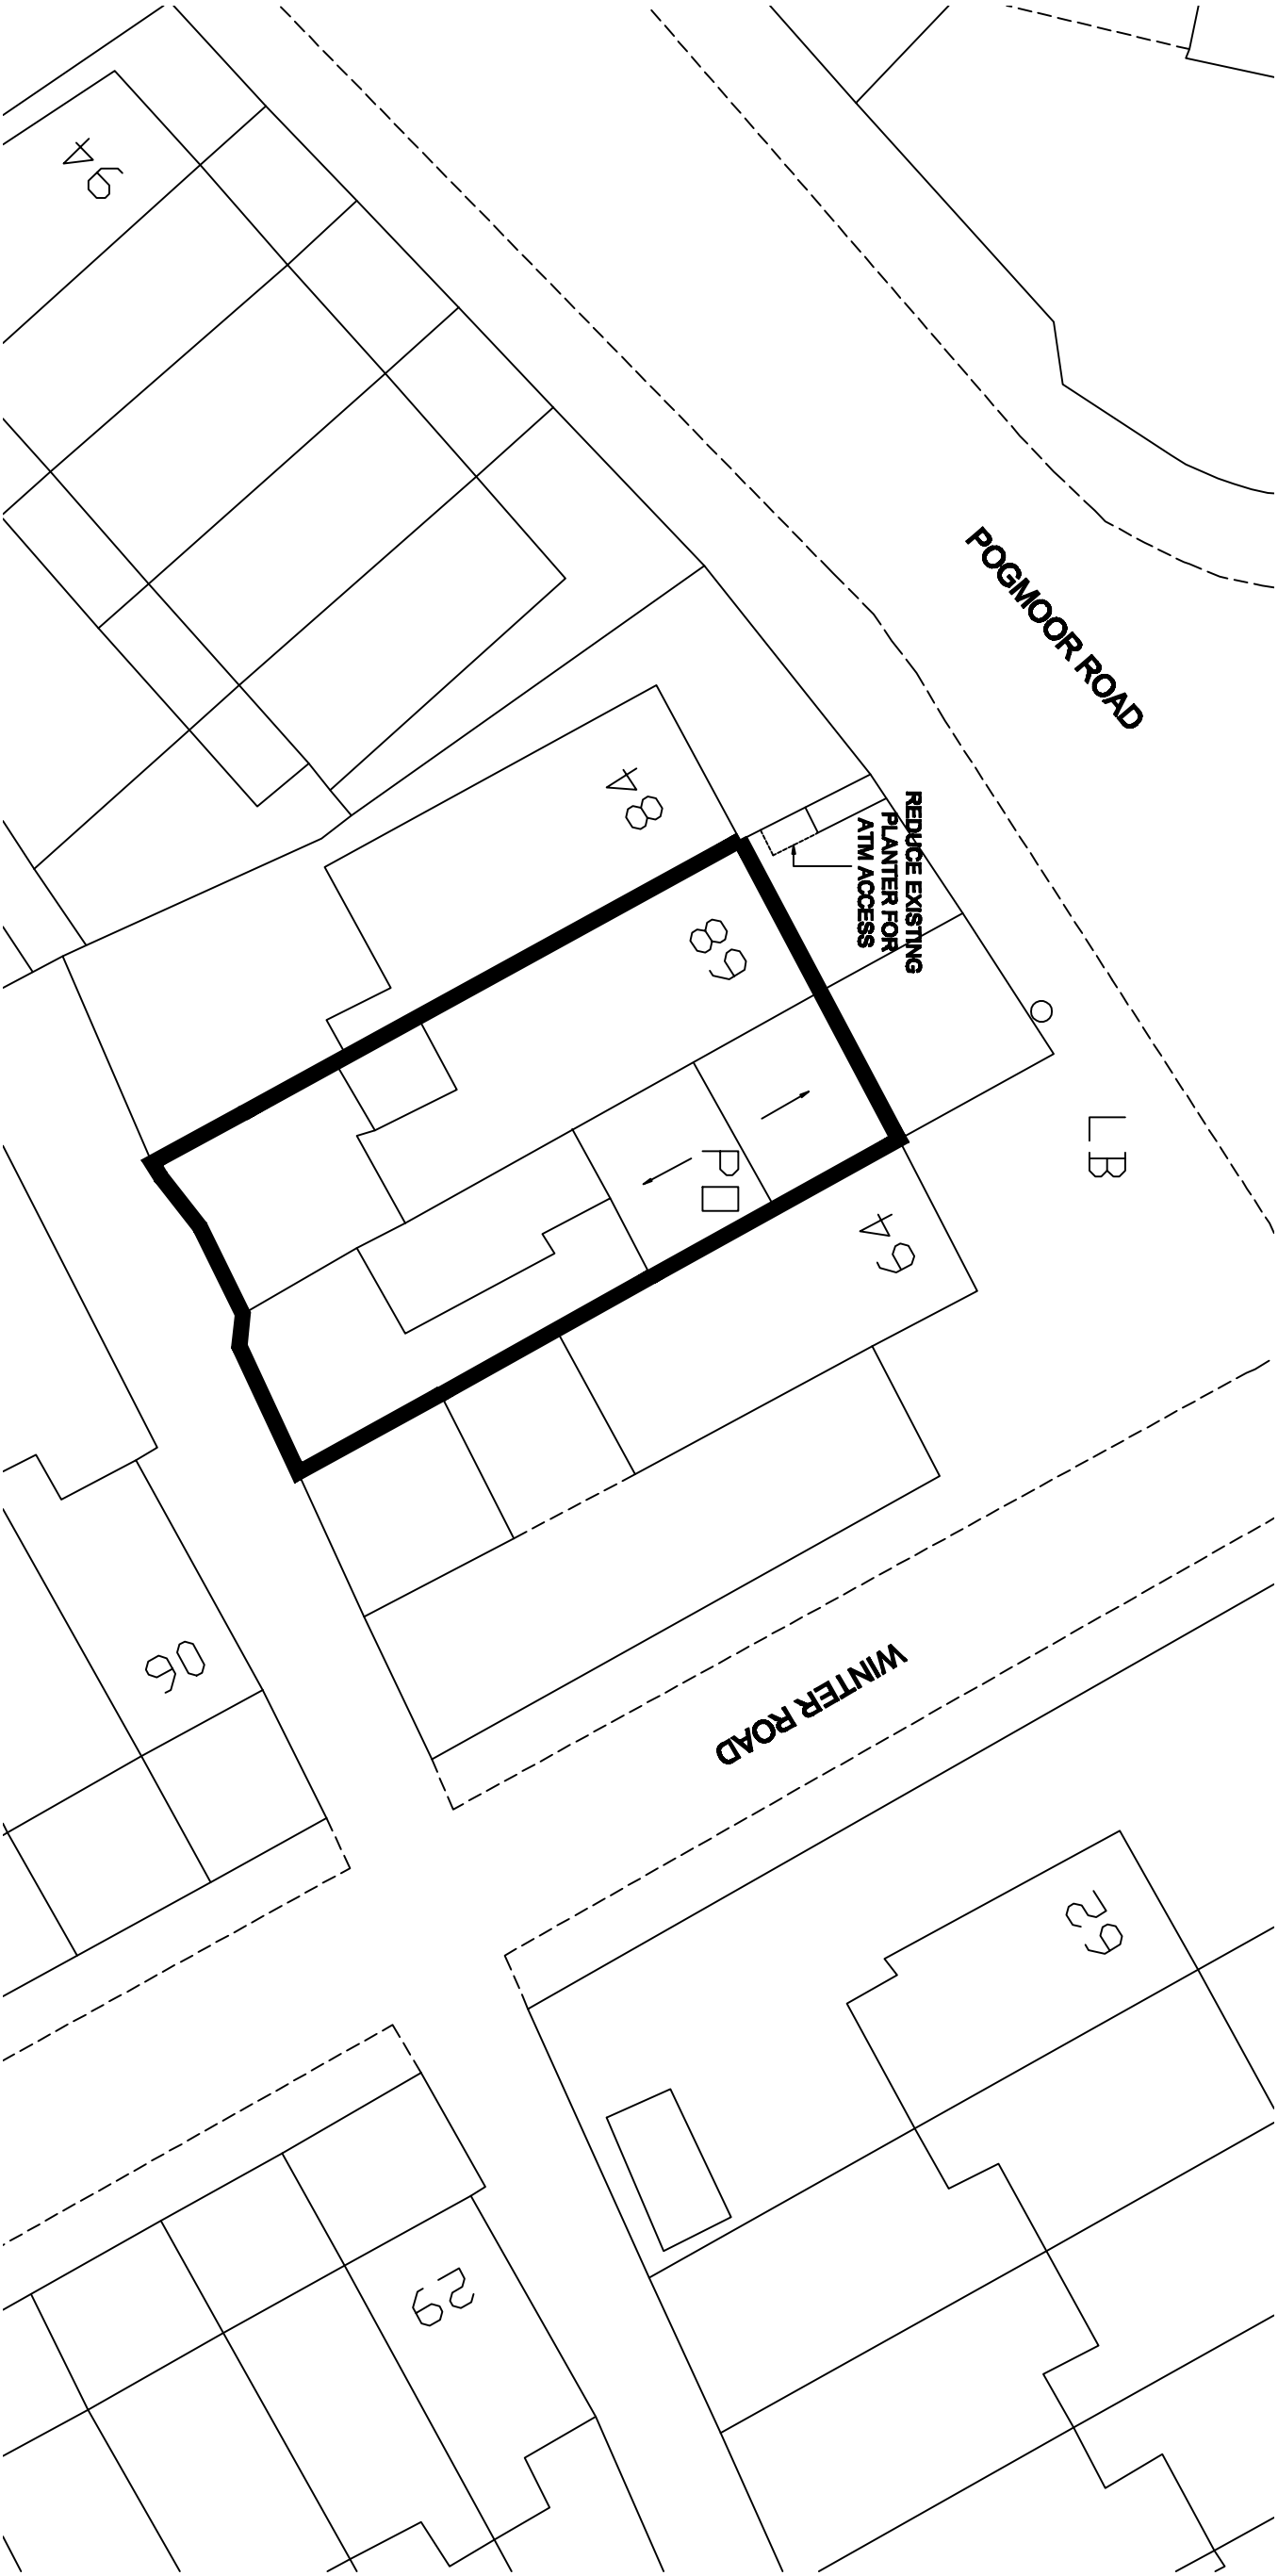

Rev:		Details:	
Date		Date:	
MAY 09	Job No.	8/0211/031	Client
Scale	Drwg. No.	02	66 POGMOOR ROAD, BARNSELEY, SOUTH YORKSHIRE, S75 2EF
1:200 @ A3			Title
			BLOCK PLAN
		<div><div>Sidleys</div><div>CHARTERED SURVEYORS</div><div>6, King Edward Street, Oxford, OX1 4JL. Telephone (01865) 726016, Facsimile (01865) 791493 www.sidleys.co.uk</div></div>	