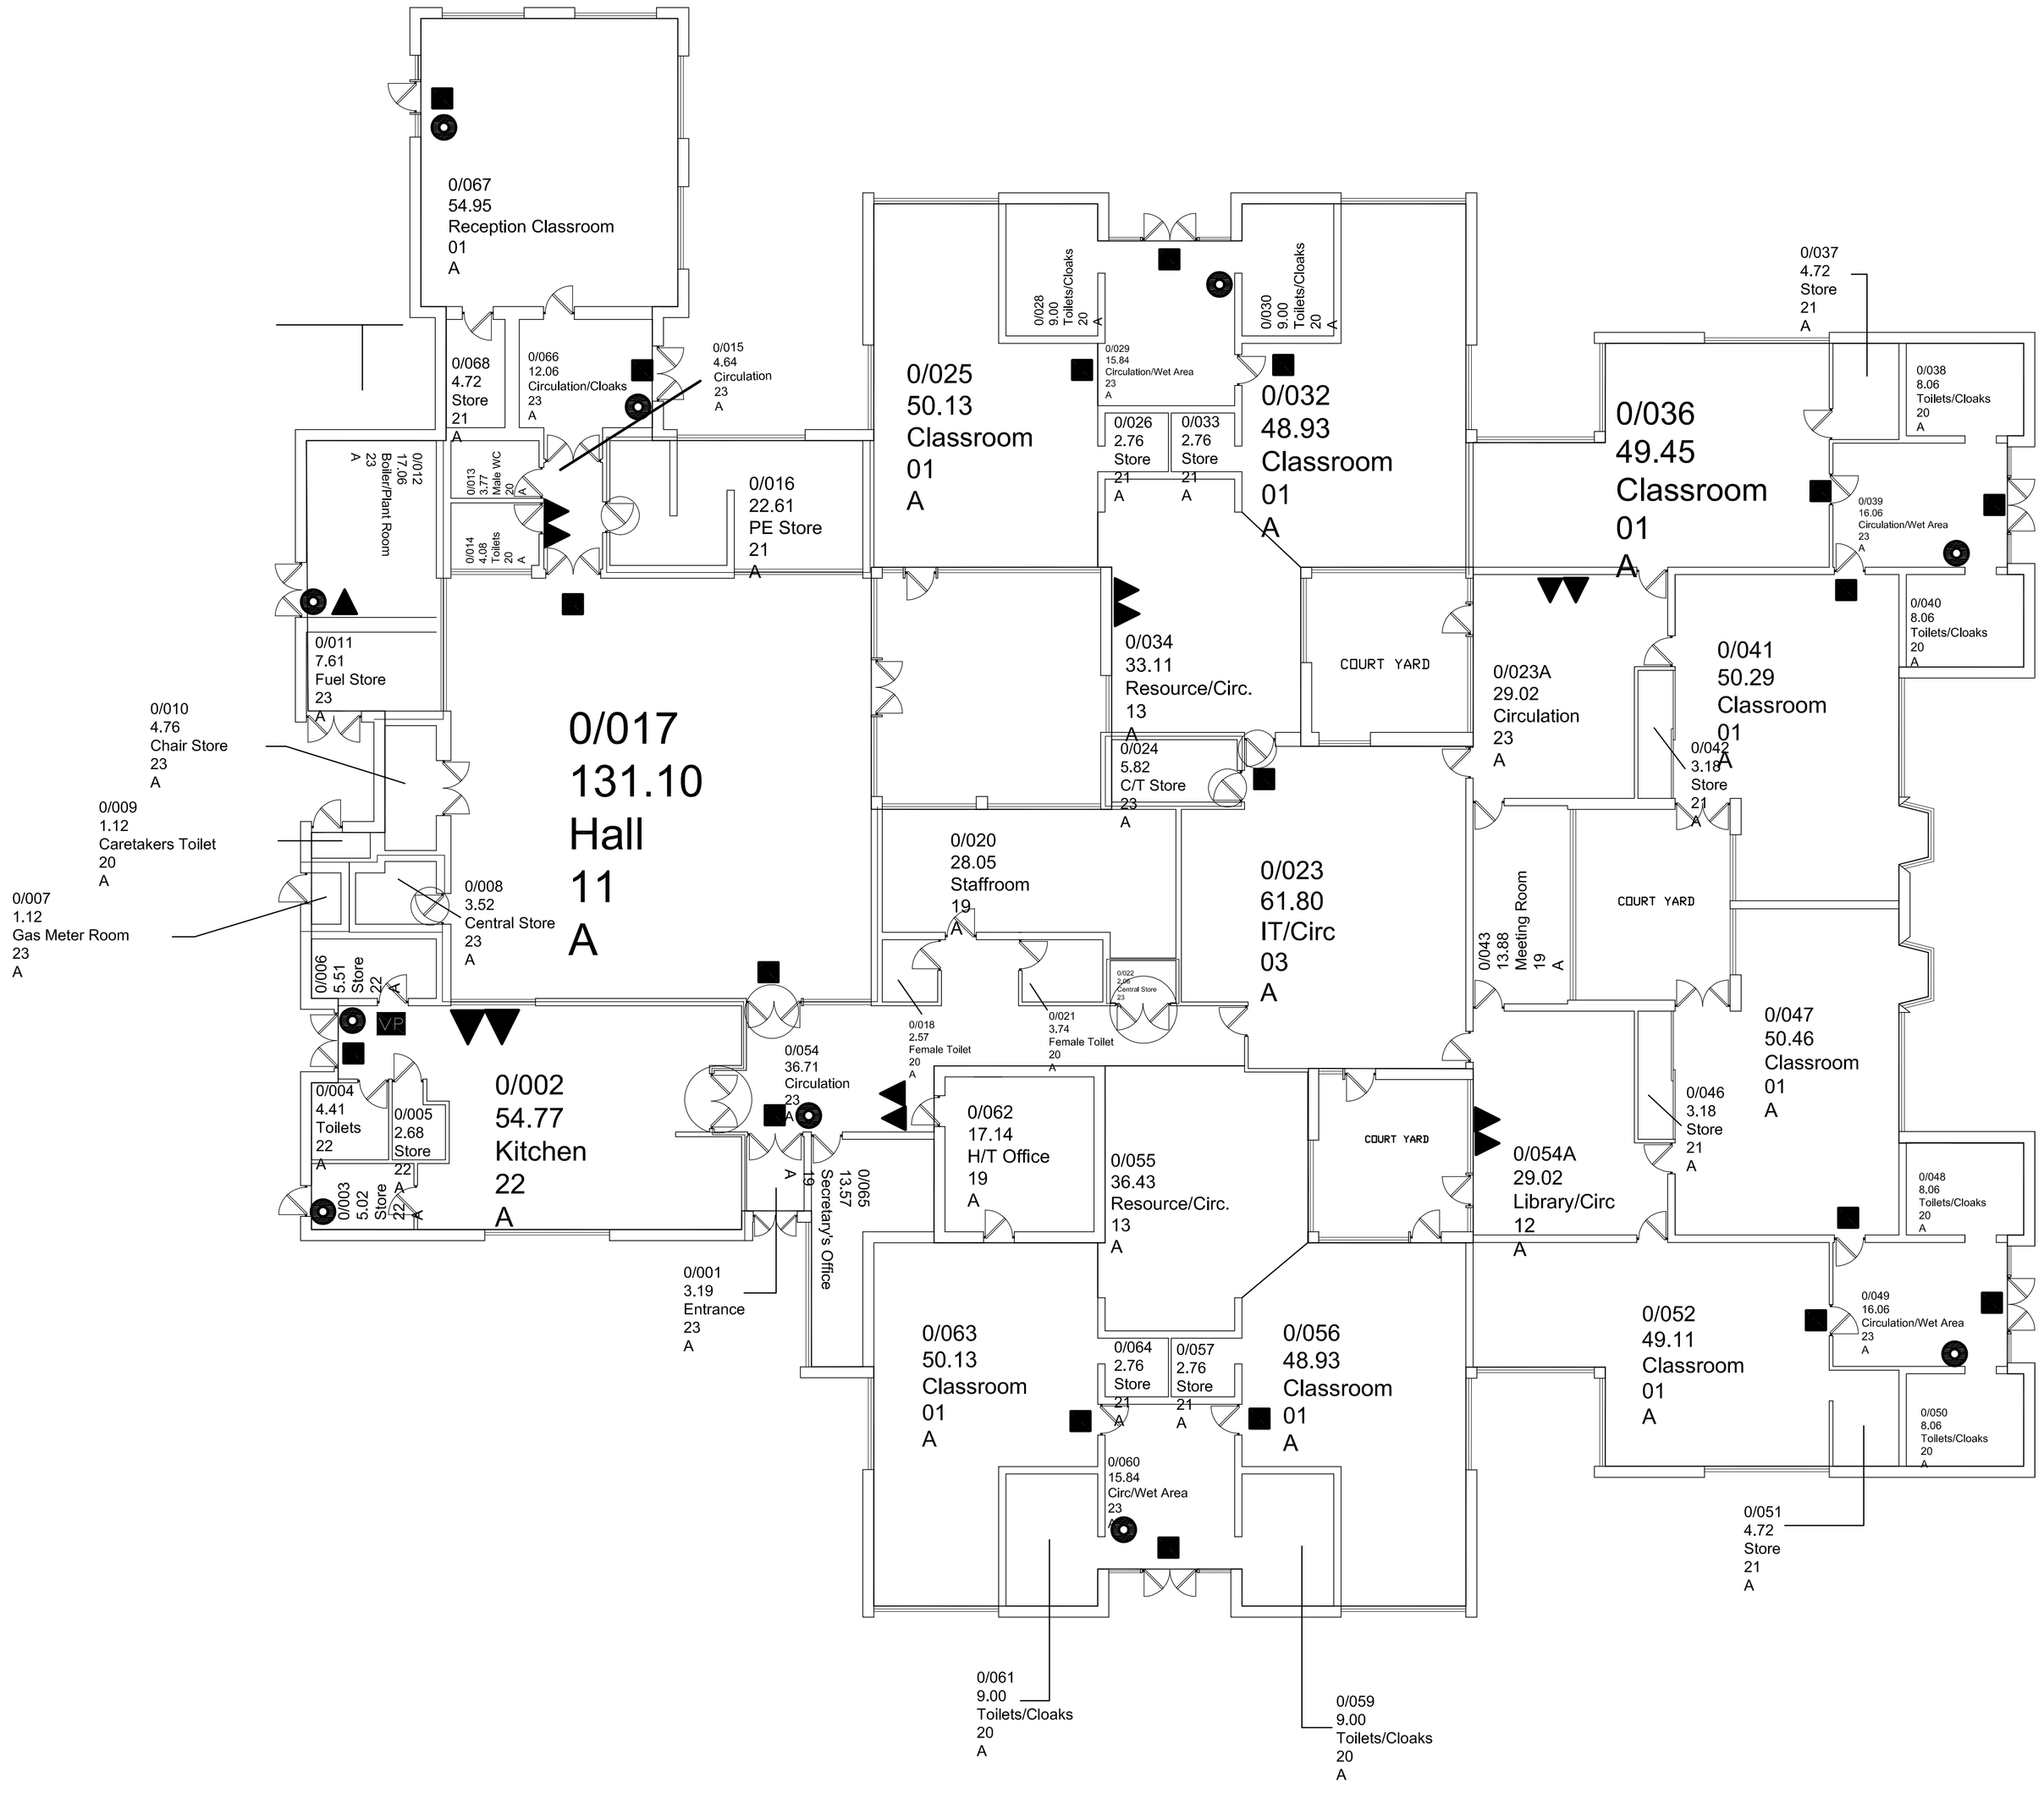

GROUND FLOOR PLAN

0 50
PAPER SCALE CHECK (mm)

Design and Project Management
Architects Division

2-10 CARBROOK HALL ROAD SHEFFIELD S9 2DB
Tel. 0114 2736036 Fax. 0114 2736299 Email. architects@sheffield.gov.uk

Design & Project Management. Head of Service I G Taylor MRICS

- Do not scale from this drawing
- All dimensions to be checked on site
- Any errors/omissions to be reported immediately
- If in doubt, ask
- No reproduction of this drawing in any form without permission
- ORDNANCE SURVEY COPYRIGHT ACKNOWLEDGEMENTS
  This map is reproduced from Ordnance Survey on behalf of the Controller of Her Majesty's Stationery Office. © Crown Copyright. Unauthorised reproduction infringes Crown copyright and may lead to prosecution or civil proceedings. 10018816. 2005

REV	DATE	REVISIONS	DRAWN	CHECKED	NOTES
*	***	*****	****	**	

CLIENT: BARNSLEY M.B.C
SCHEME: BARNSLEY SCHOOLS OVER ROOFING
TITLE: Darfield Upperwood Primary School Existing Floor Plan

STATUS: PRELIMINARY
A1
DRAWN: PJ
SCALE: 1:100
CHECKED: IK
DATE: JUN 09
SCHEME NO: LO 02786
DWG NO.: D AL(O) 02
REV:

Sheffield City Council