
GG associates limited

# Garry Greetham associates

1|1250

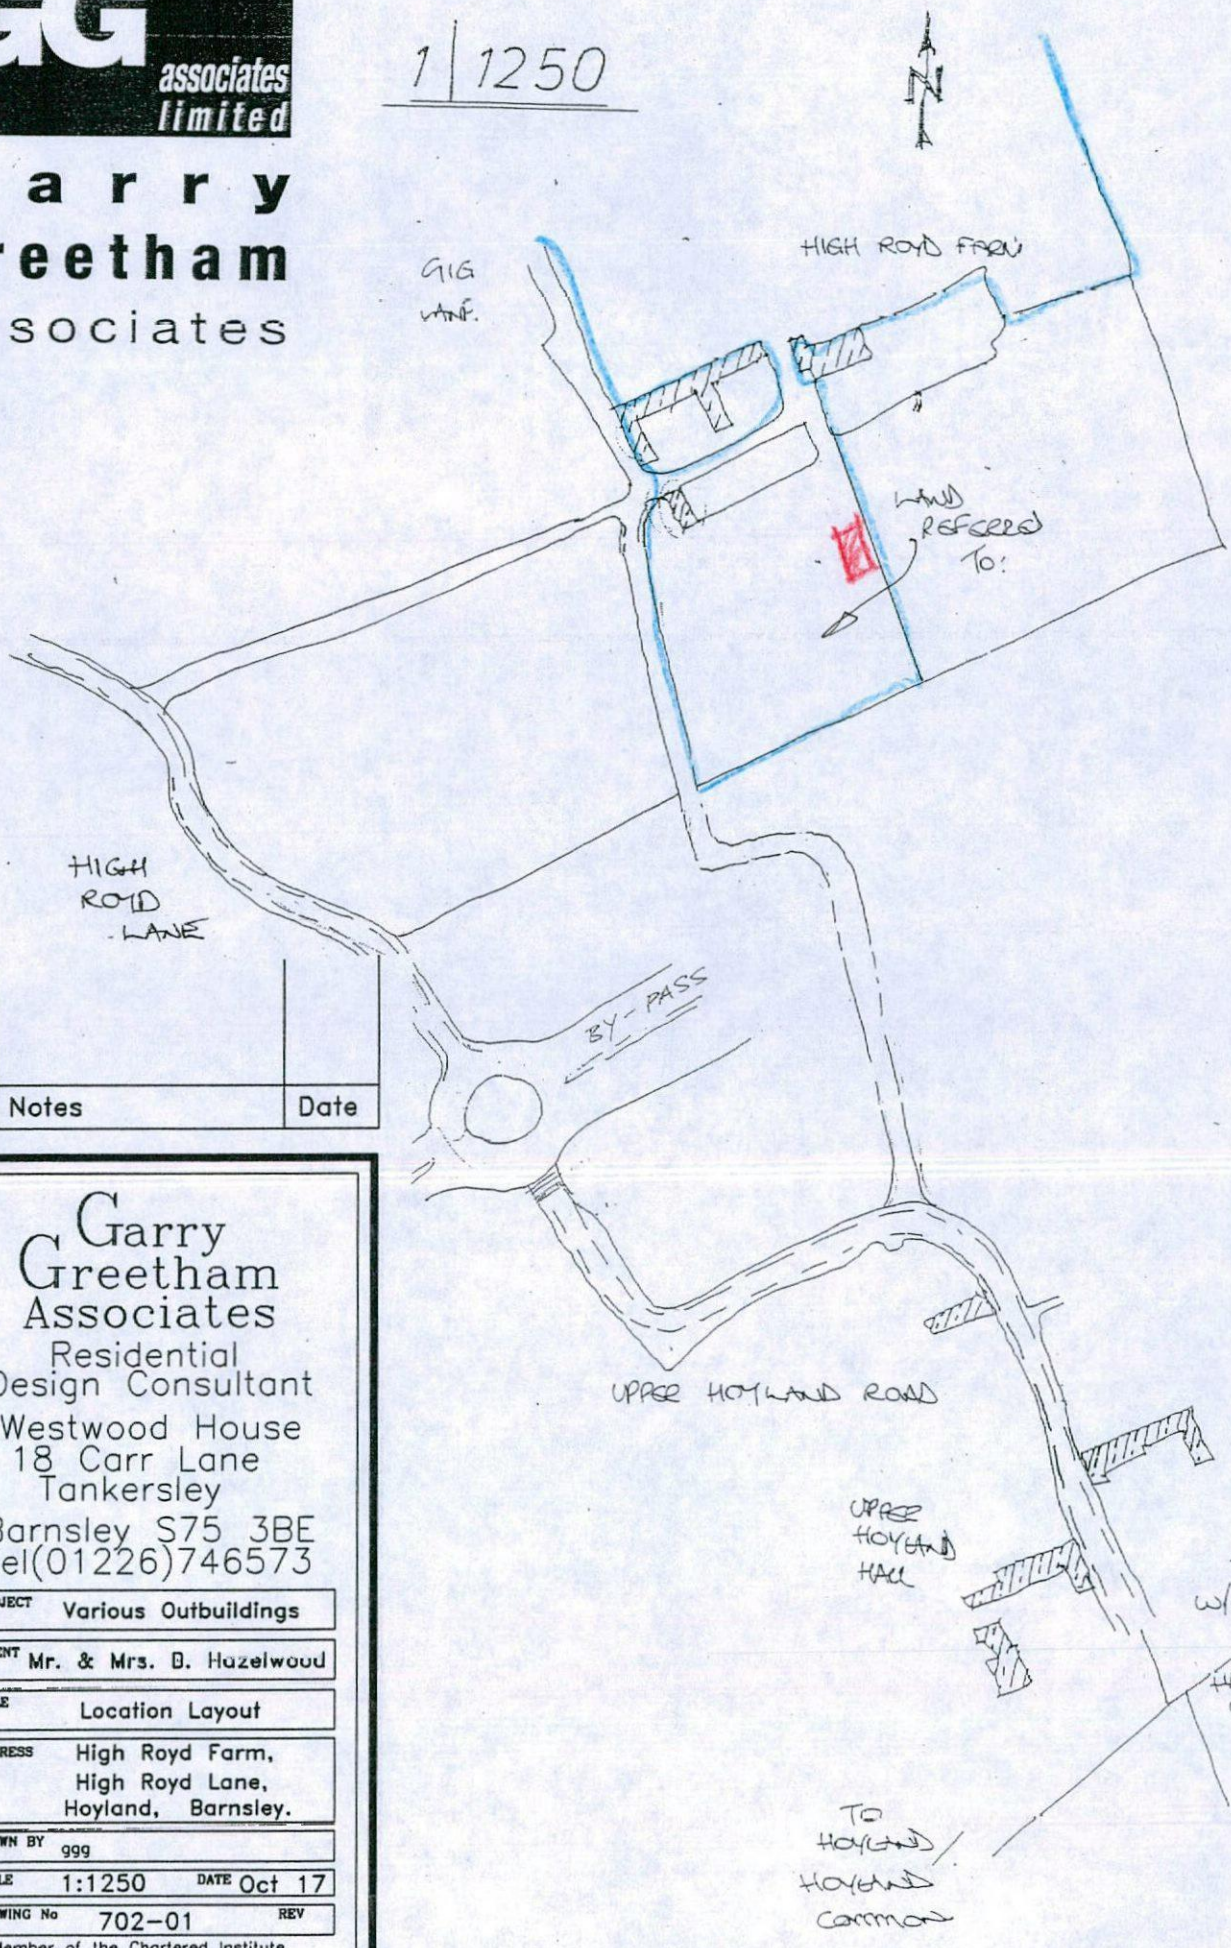


| Rev | Notes | Date |
|---|---|---|
| | | |


Garry Greetham Associates
Residential Design Consultant
Westwood House
18 Carr Lane
Tankersley
Barnsley S75 3BE
Tel(01226)746573


| | |
|---|---|
| PROJECT | Various Outbuildings |
| CLIENT | Mr. & Mrs. D. Hazelwood |
| TITLE | Location Layout |
| ADDRESS | High Royd Farm, High Royd Lane, Hoyland, Barnsley. |
| DRAWN BY | ggg |
| SCALE | 1:1250 |
| DATE | Oct 17 |
| DRAWING No | 702-01 |
| REV | |

Member of the Chartered Institute of Architectural Technologists