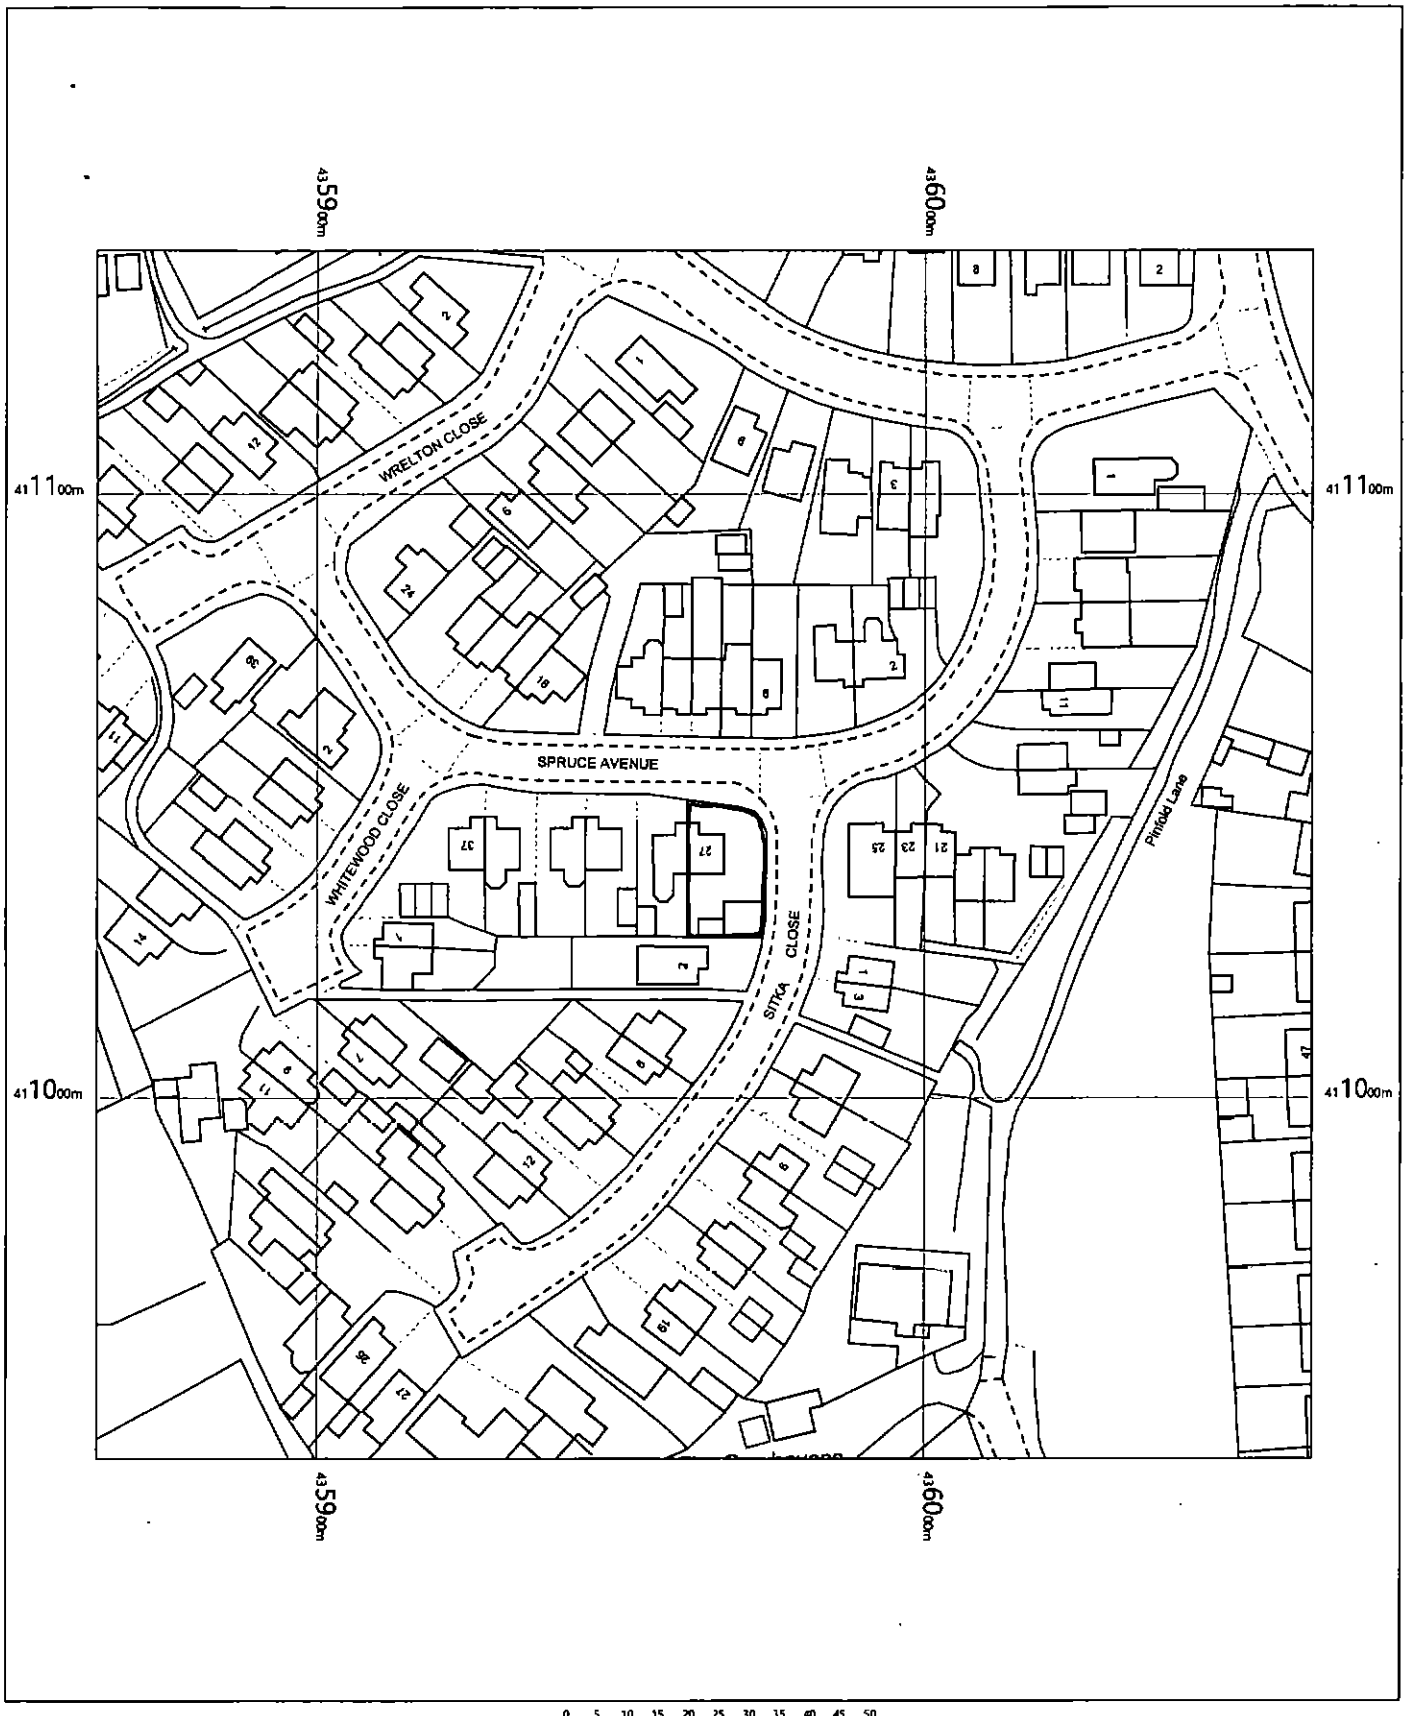


27 Spruce Avenue
Royston
Barnsley
S71 4JI.


OS MasterMap 1250/2500/10000 scale
Thursday, February 21, 2019, ID: BW1-00779483
maps.blackwell.co.uk

1:1250 scale print at A4, Centre: 435964 E, 411040 N


©Crown Copyright Ordnance Survey. Licence no. 100041041

N


BLACKWELL'S
MAPPING SERVICES
PERSONAL & PROFESSIONAL MAPPING
www.blackwellmapping.co.uk
TEL: 0800 151 2612
maps@blackwell.co.uk

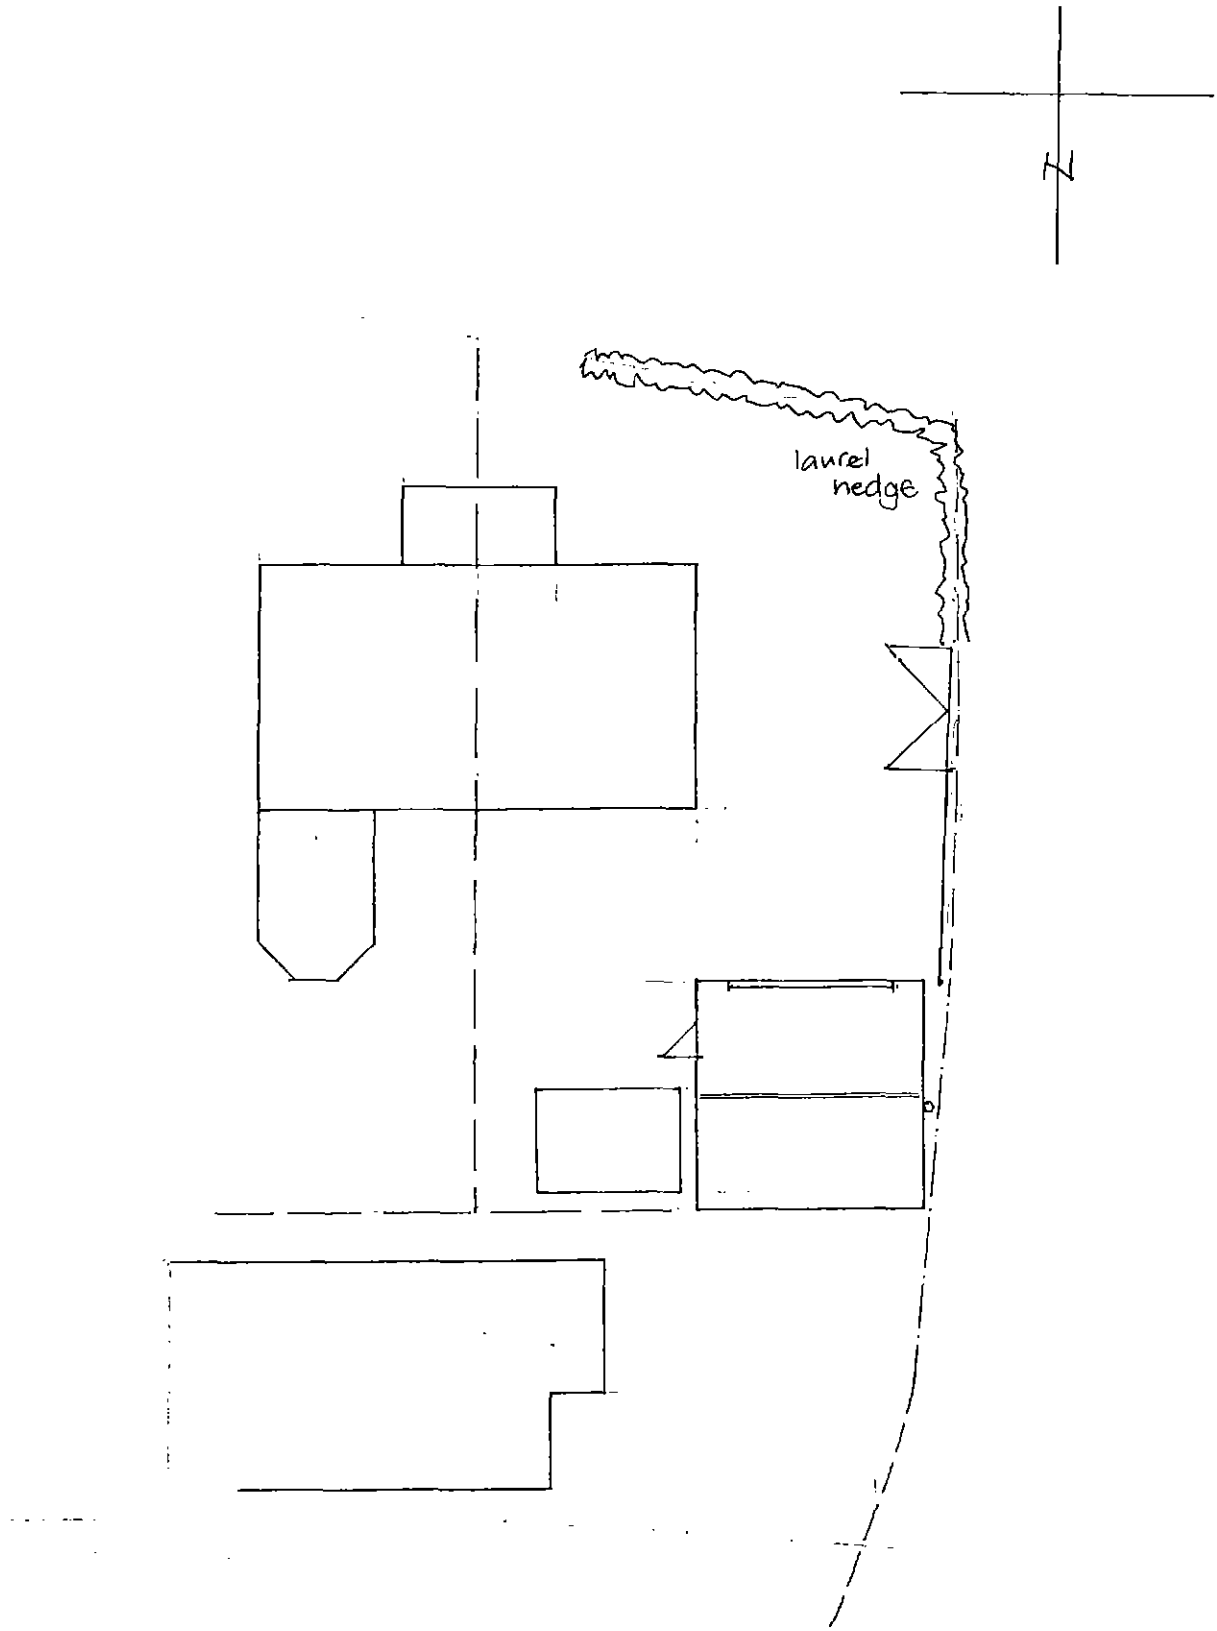


Site plan 1:200

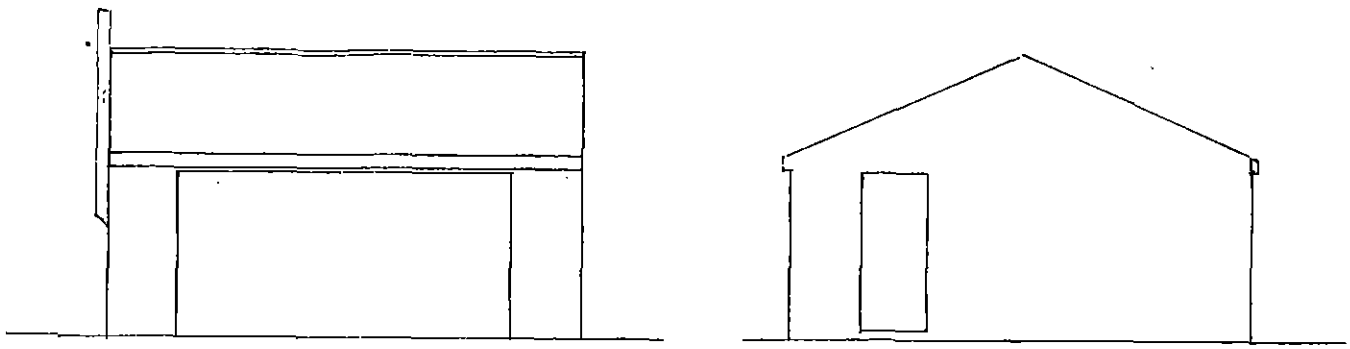

Existing

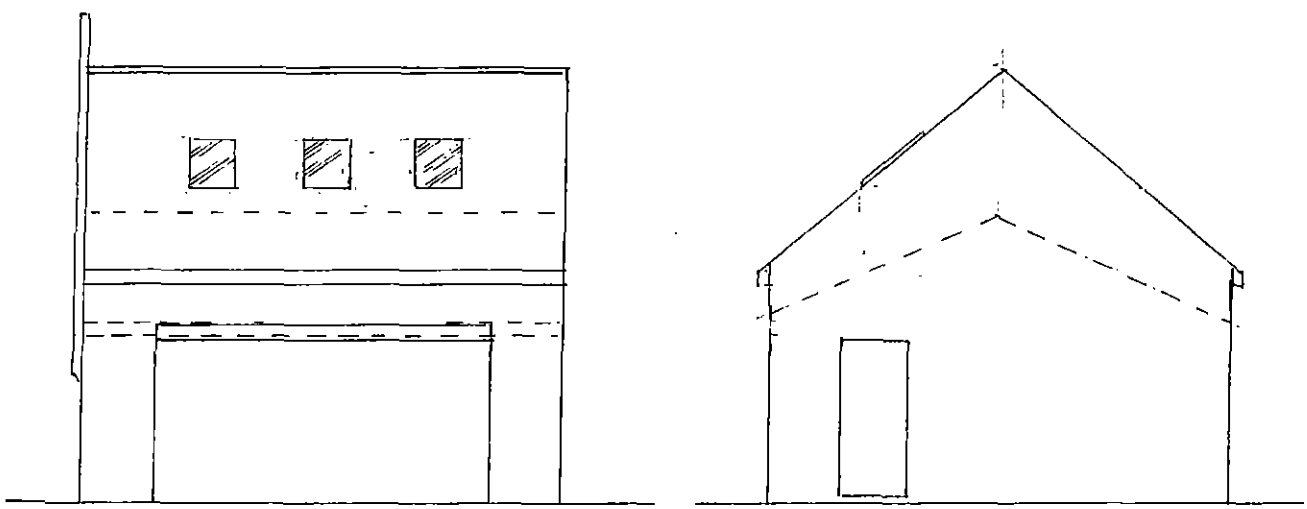


Proposed

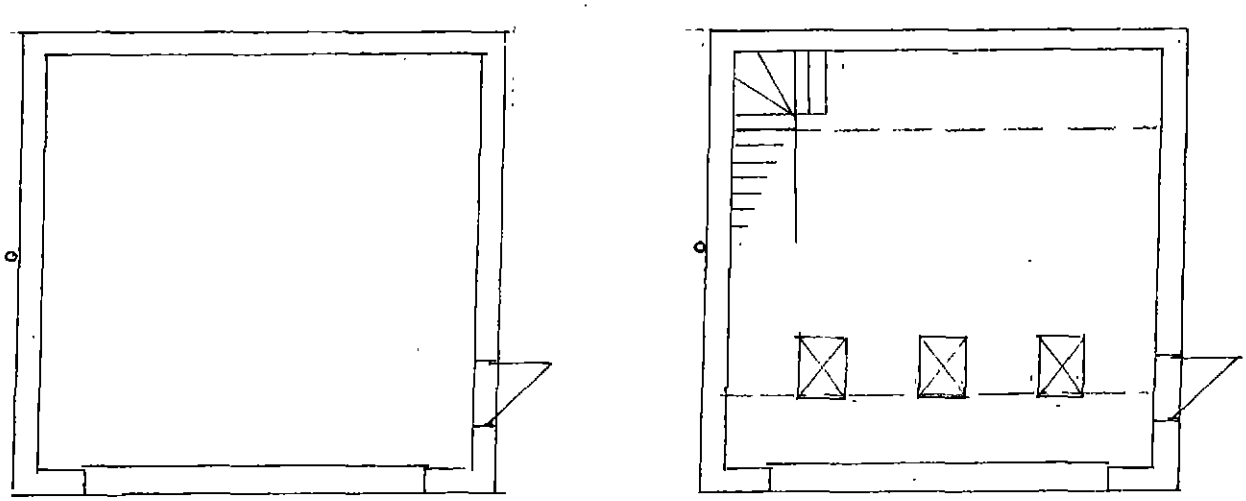

Existing

Proposed

1:100

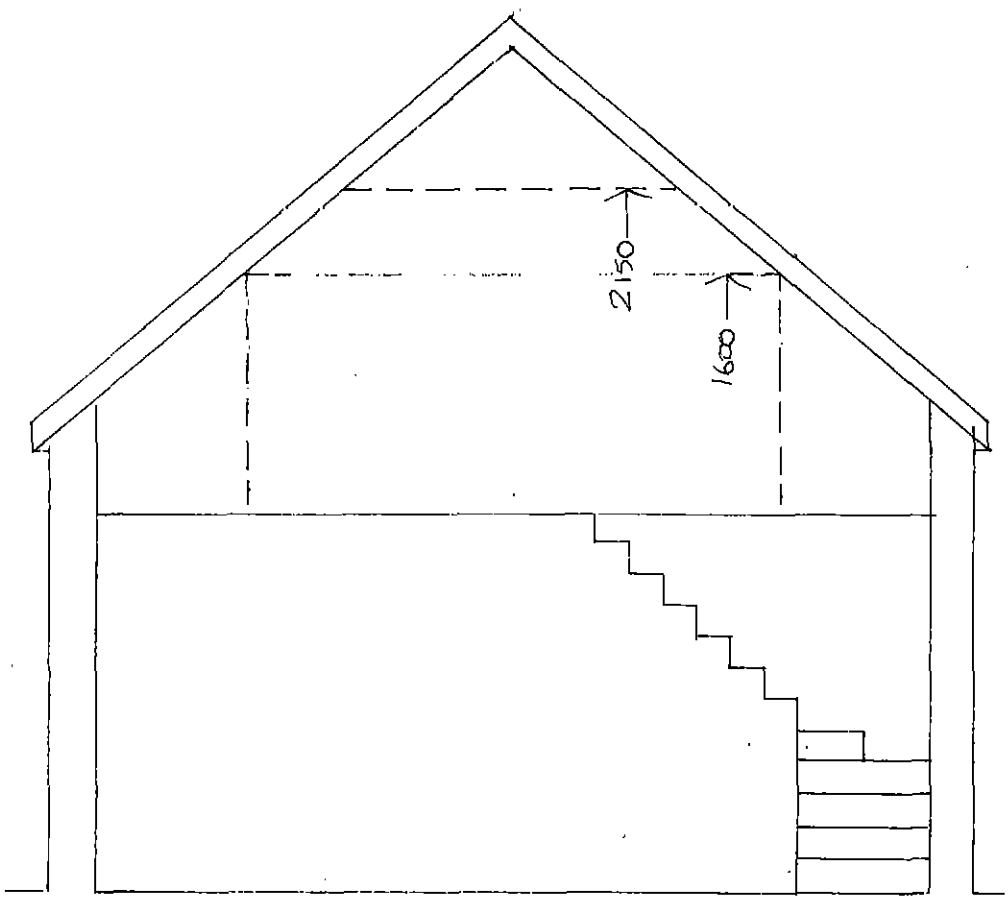
2150
1600