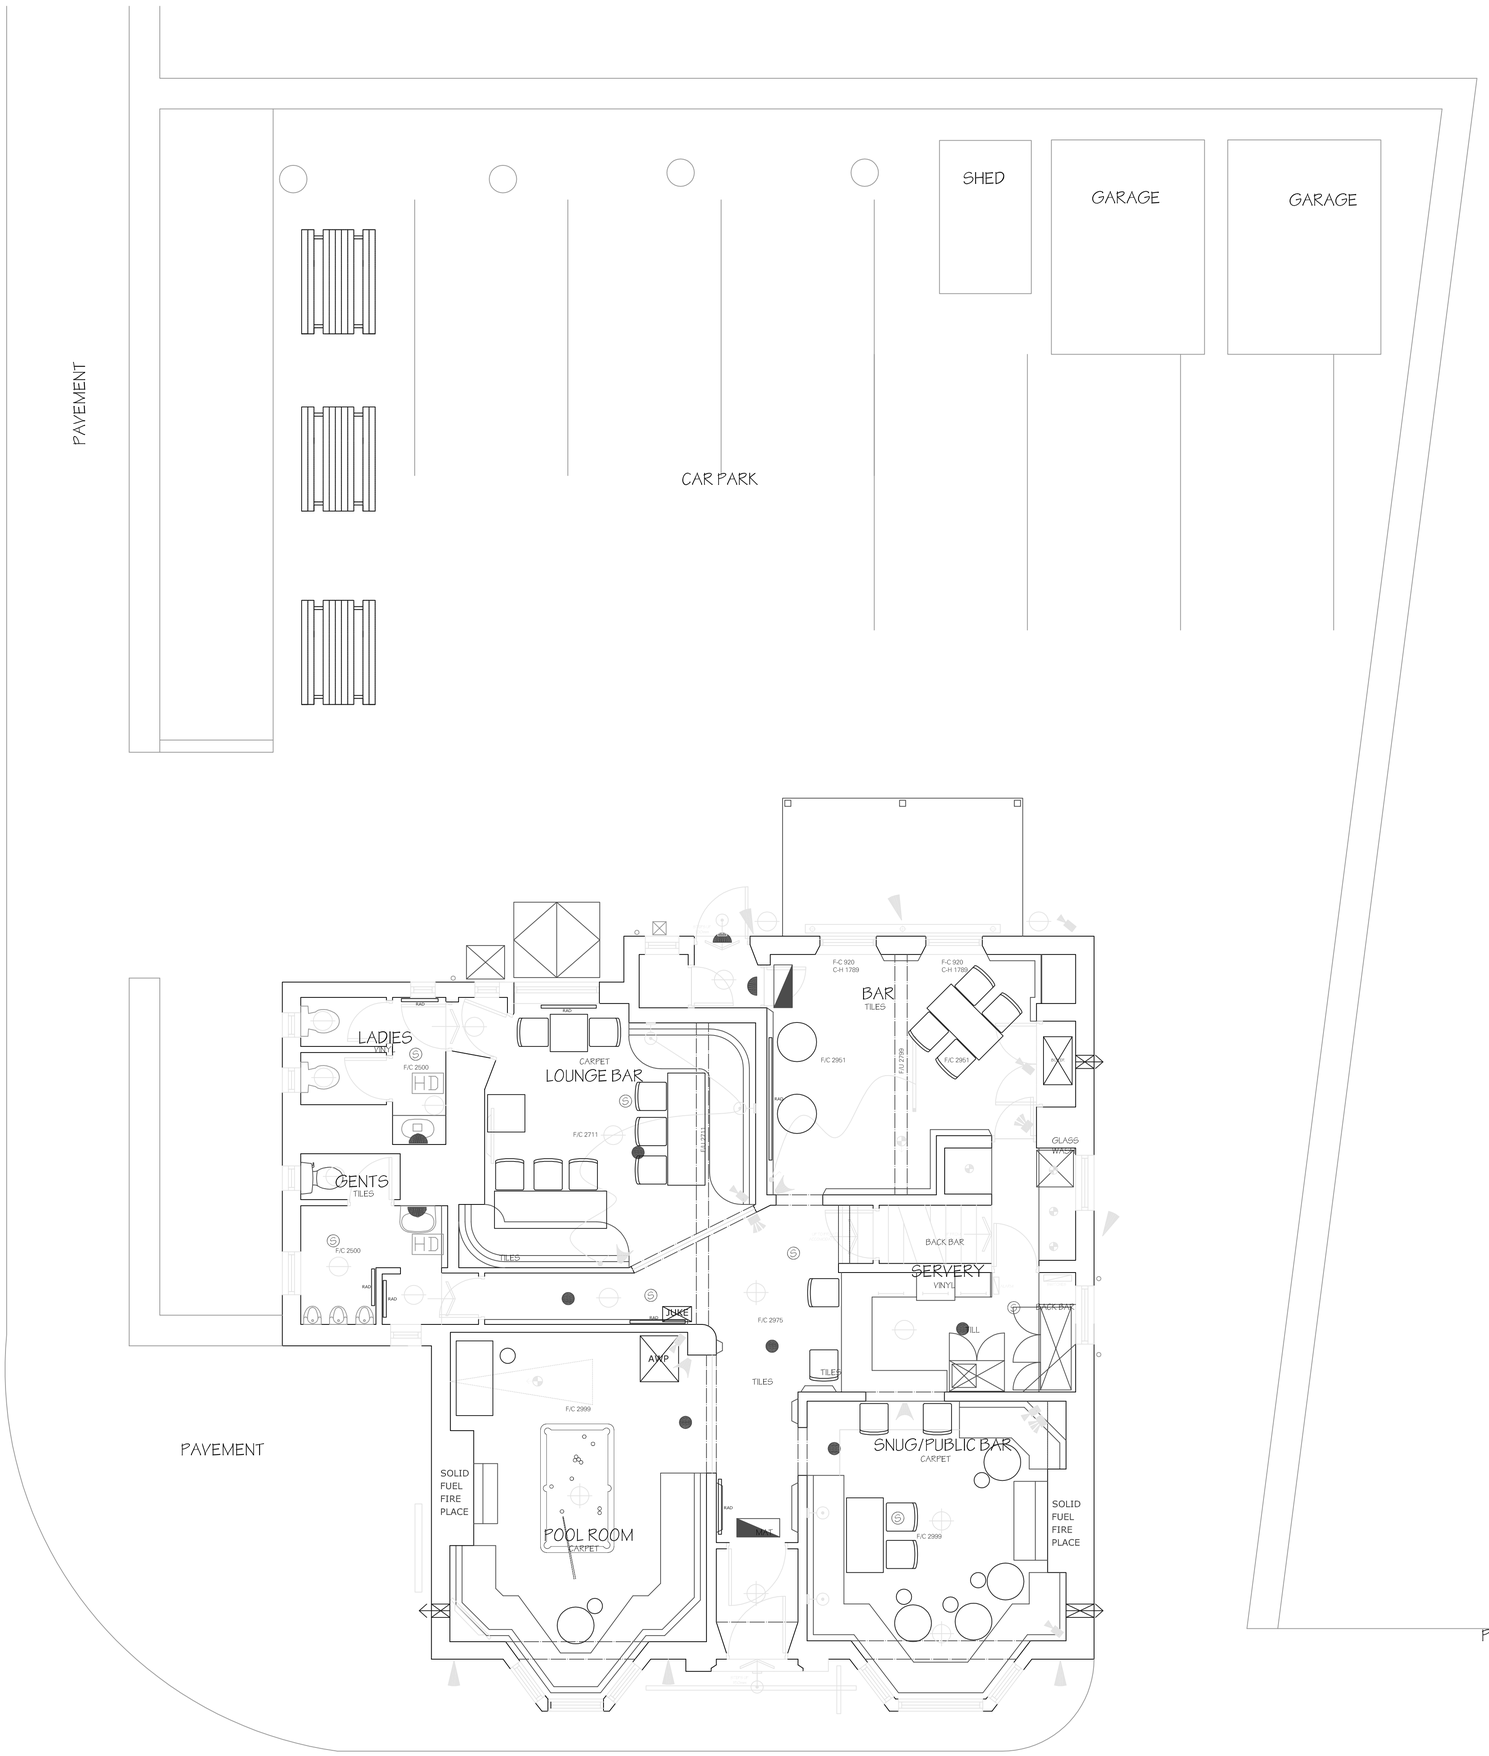



**SCALE BAR IN METRES 1:50@A1**

0m 1m 2m 3m 4m

**EXISTING EDA;**
**LOUNGE BAR: 87 m²/936 SQ² FT.**

| Rev | Date | Initial | Comment |
|---|---|---|---|


pds design & build

1 Navigation Court
Calder Park
Wakefield
West Yorkshire
WF2 7BJ

t: 01924 229160
f: 01924 229169
e:info@pdsdesign-build.co.uk
w: www.pdsdesign-build.co.uk


| Project | Client |
|---|---|
| THE CROSS INN<br>SUMMER LANE<br>ROYSTON<br>BARNSLEY S71 4SE | ADMIRAL TAVERNS |

| | | | |
|---|---|---|---|
| Drawing Name | EXISTING GROUND FLOOR | | |
| Drawn By | RWM | | |
| Date | 09/14 | Scale | 1:50@A1 |
| Status | Preliminary / Approval / Construction | | |
| Drawing no. | MM1269/10.01 | Revision | ~ |


This drawing is the copyright of PDS Design & Build.
Copyright is reserved by them and the drawing is issued on condition that it is not copied, reproduced, retained or disclosed to any unauthorised persons, either wholly or in part without the written consent of PDS Design & Build. This drawing has been prepared for presentation purposes, consultants wishing to use the drawing for guidance must check all dimensions on site prior to finalising their element of work undertaken.

© copyright