
Ordnance Survey®

# OS Sitemap®

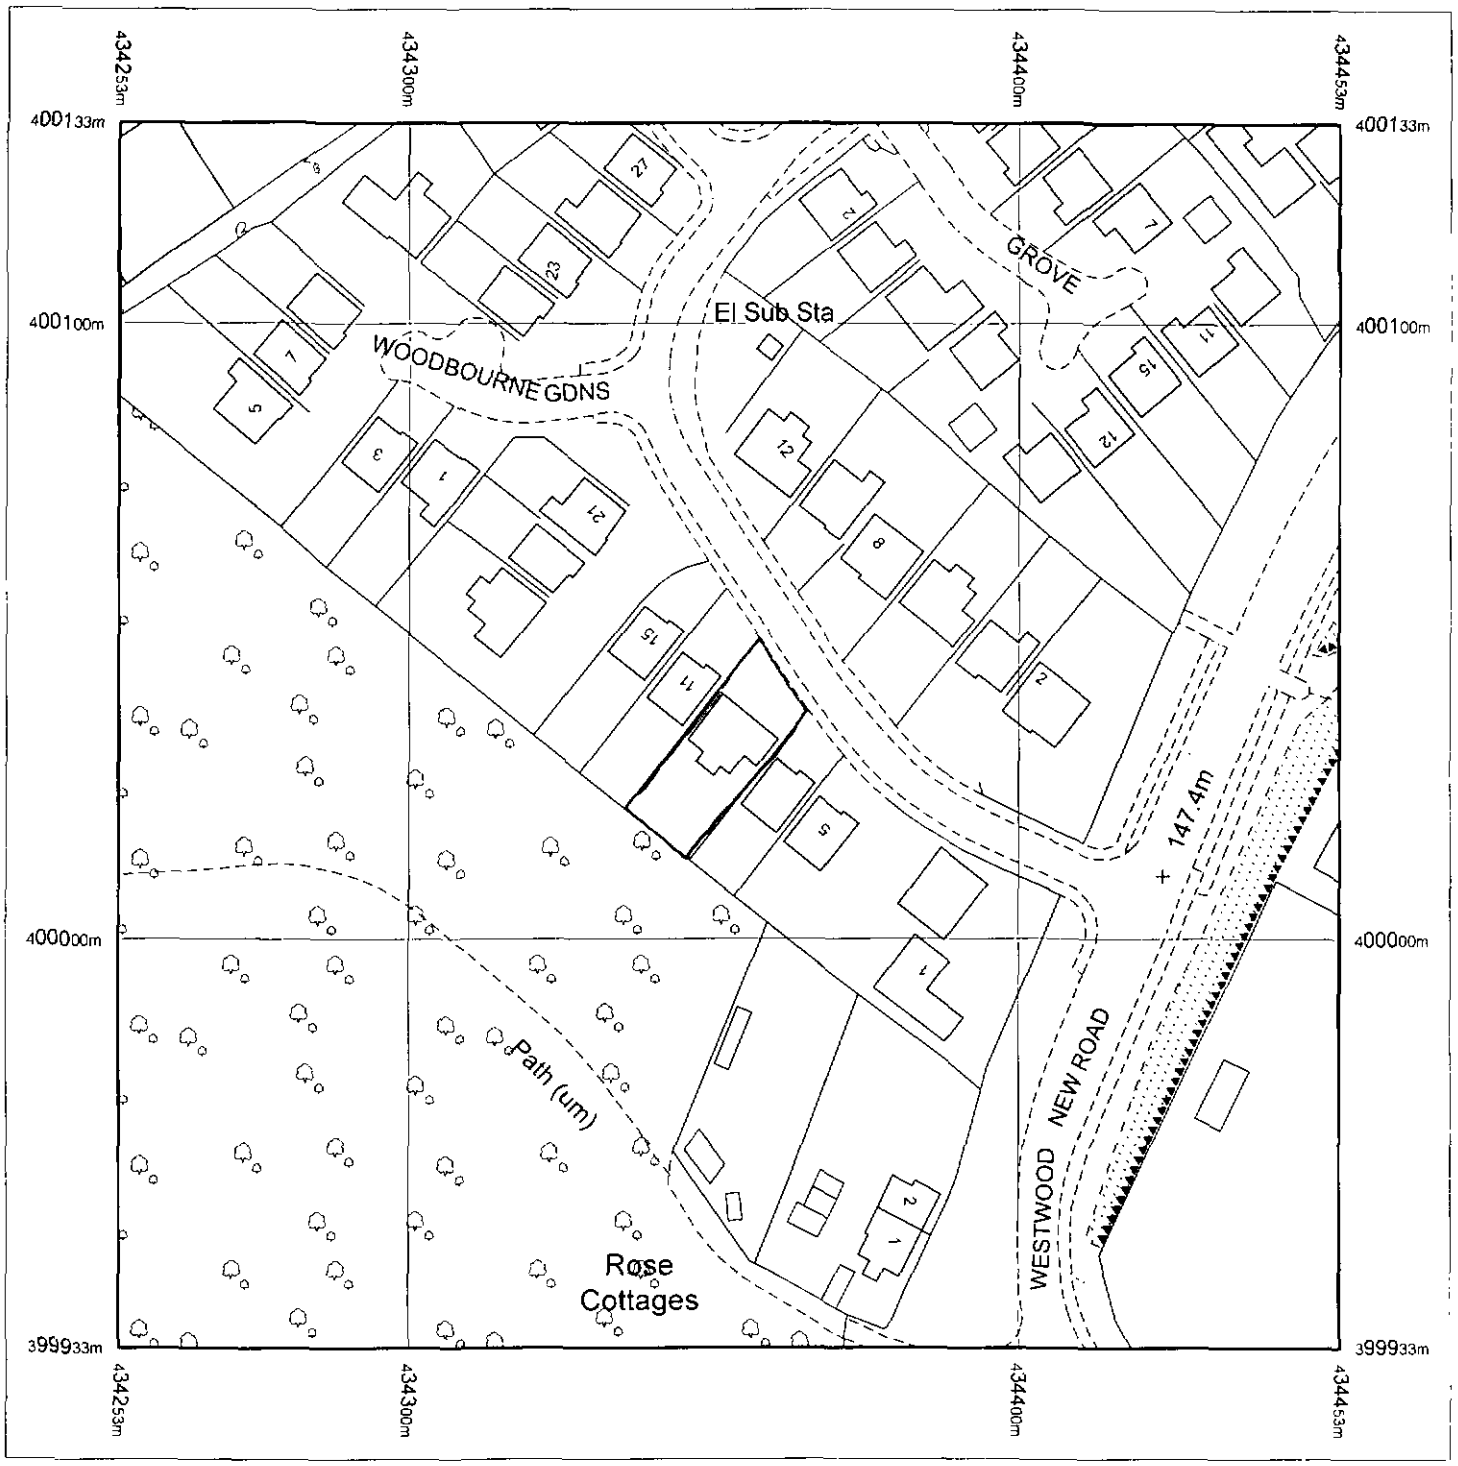


Produced 30.06.2010 from the Ordnance Survey National Geographic Database and incorporating surveyed revision available at this date. © Crown Copyright 2010.

Reproduction in whole or part is prohibited without the prior permission of Ordnance Survey.

Ordnance Survey, the OS Symbol and OS Sitemap are registered trademarks of Ordnance Survey, the national mapping agency of Great Britain

The representation of a road, track or path is no evidence of a right of way.

The representation of features as lines is no evidence of a property boundary.

Part or all of this OS Sitemap is enlarged from mapping produced at one or more of the following scales: 1:1250, 1:2500, 1:10000.

Metres
0 20 40

Scale 1:1250

Supplied by: **Blackwell M and D C**
Serial number: 02497100
Centre coordinates: 434352.63 400032.75


Further information can be found on the OS Sitemap Information leaflet or the Ordnance Survey web site: www.ordnancesurvey.co.uk

**9, Thorncliff Way**

Sheffield

S75 3DN


# 9 THORNCLIFFE WAY

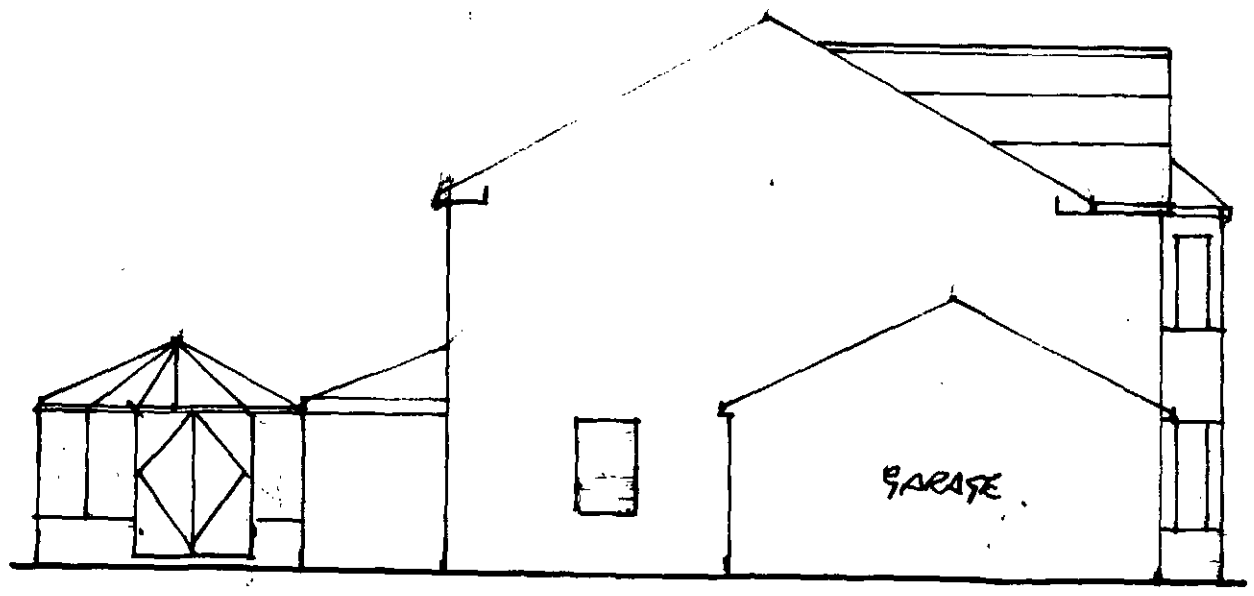



SIDE.

SCALE 1:100.

# 9 THORNCLIFFE WAY

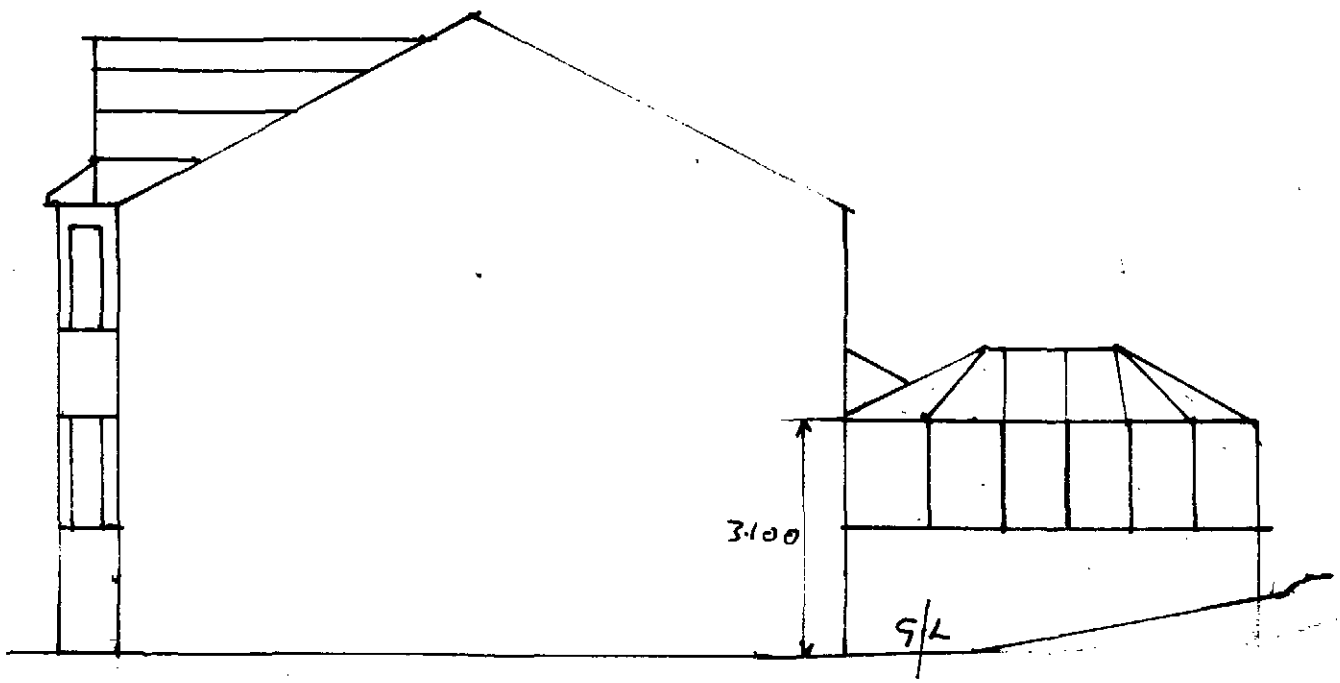


SIDE

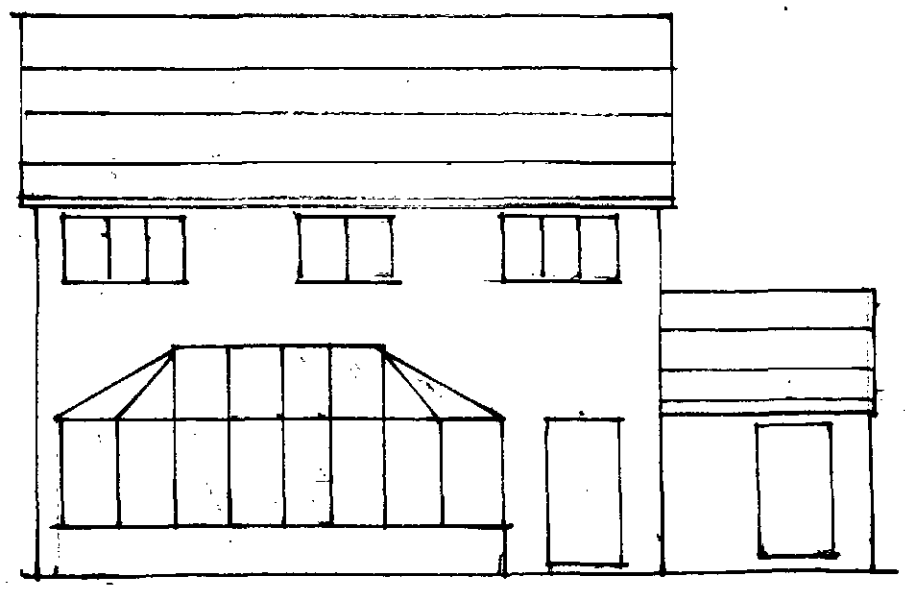


REAR

SCALE 1:100

# 9 THORN CLIFFE.

SCALE 1:100

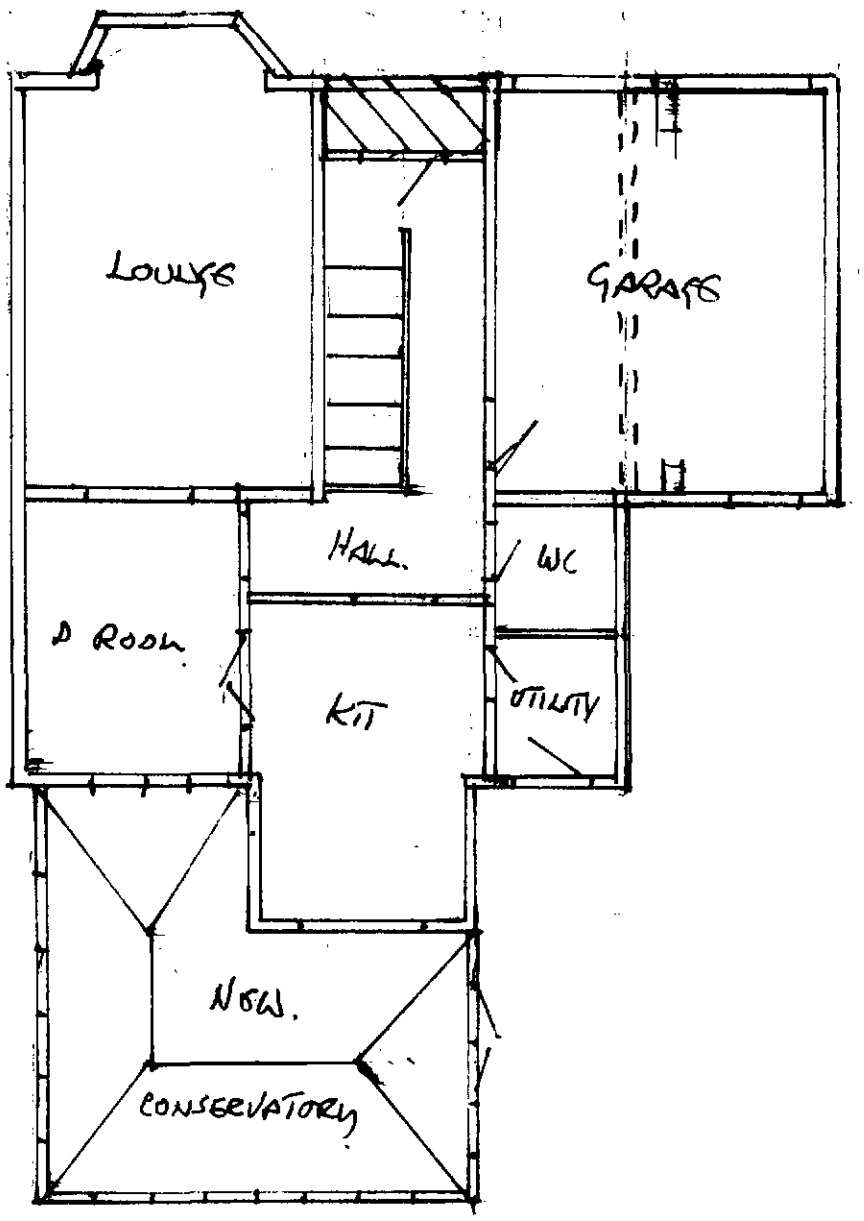


FENCE THIS SIDE

REAR

N