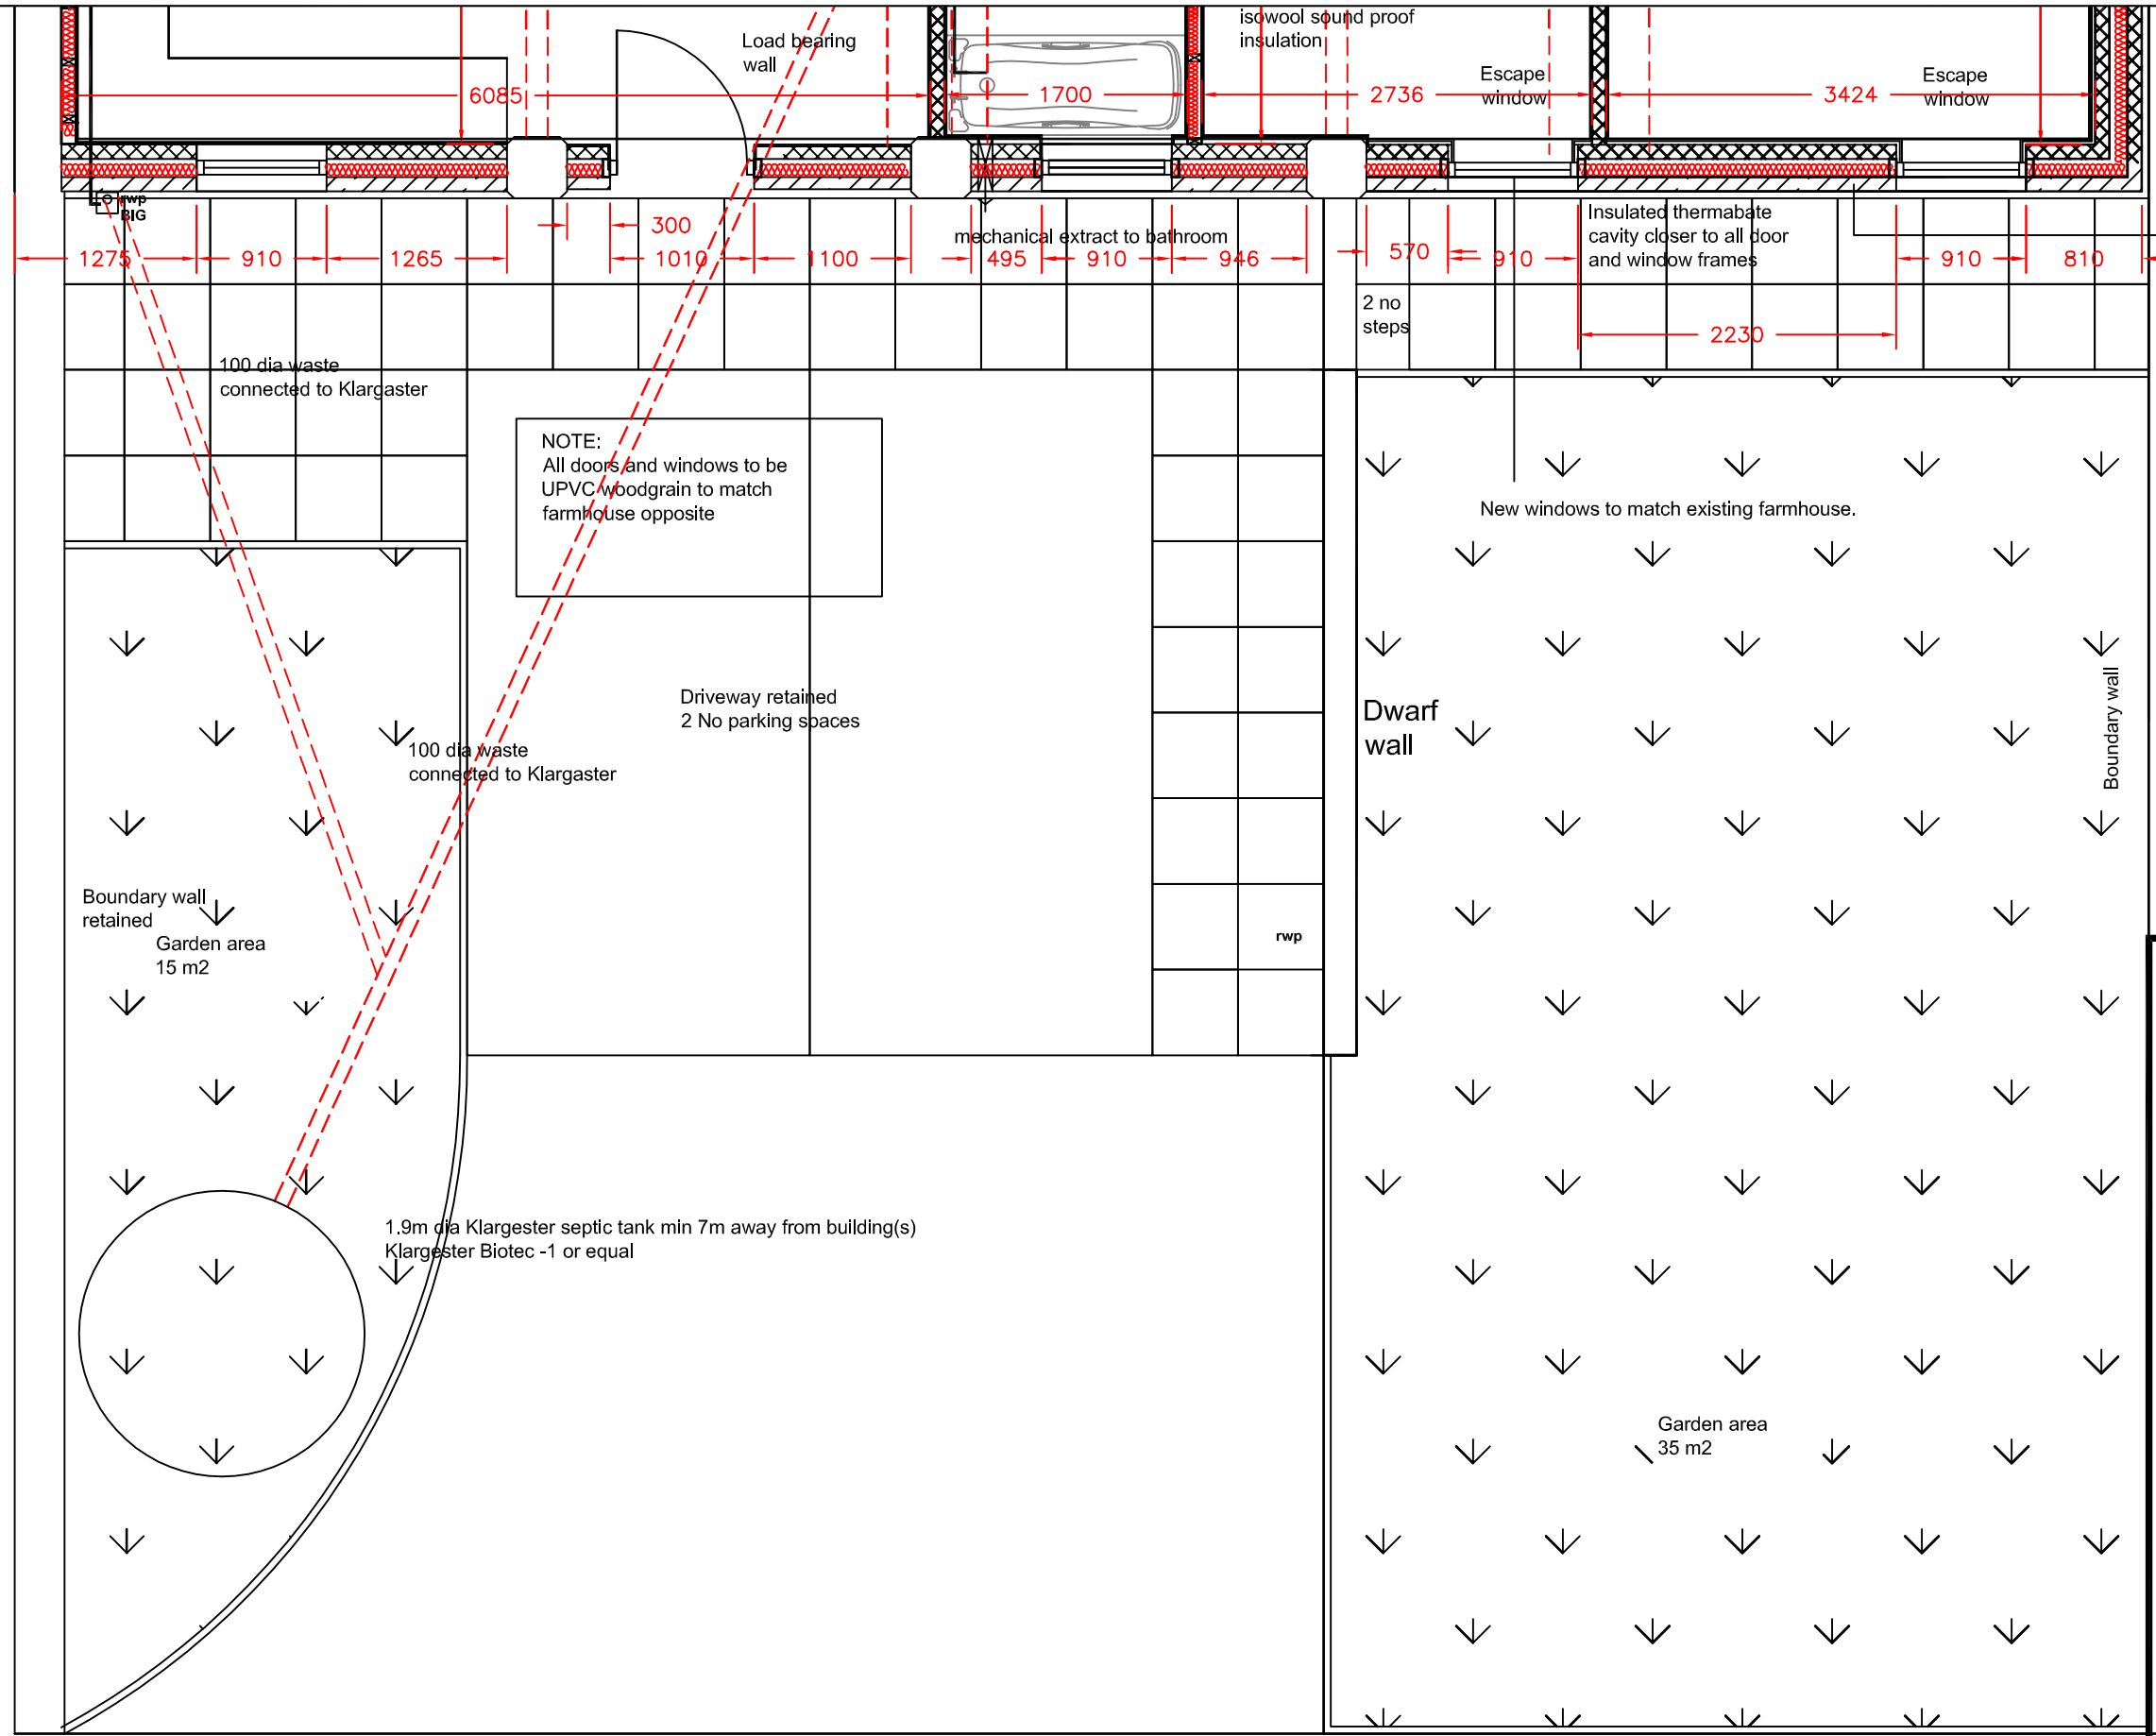


subject to site investigation. Boundary wall may need underpinning.

Proposed plan

Revisions	B Building regs notes added.	31-01-15
Revisions	A. Extension reduced to 5530mm	19-08-14

This drawing is for planning permission only and is not a construction drawing.

Drawing Title	PROPOSED-PLAN		
Job No. - Dwg No.	TN/2014/10	.	-
Client:	Terry Naylor Westfield House Farm;Brockholes Lane; Pennistone; Sheffield S36 9FB		
Scale.	1:50		