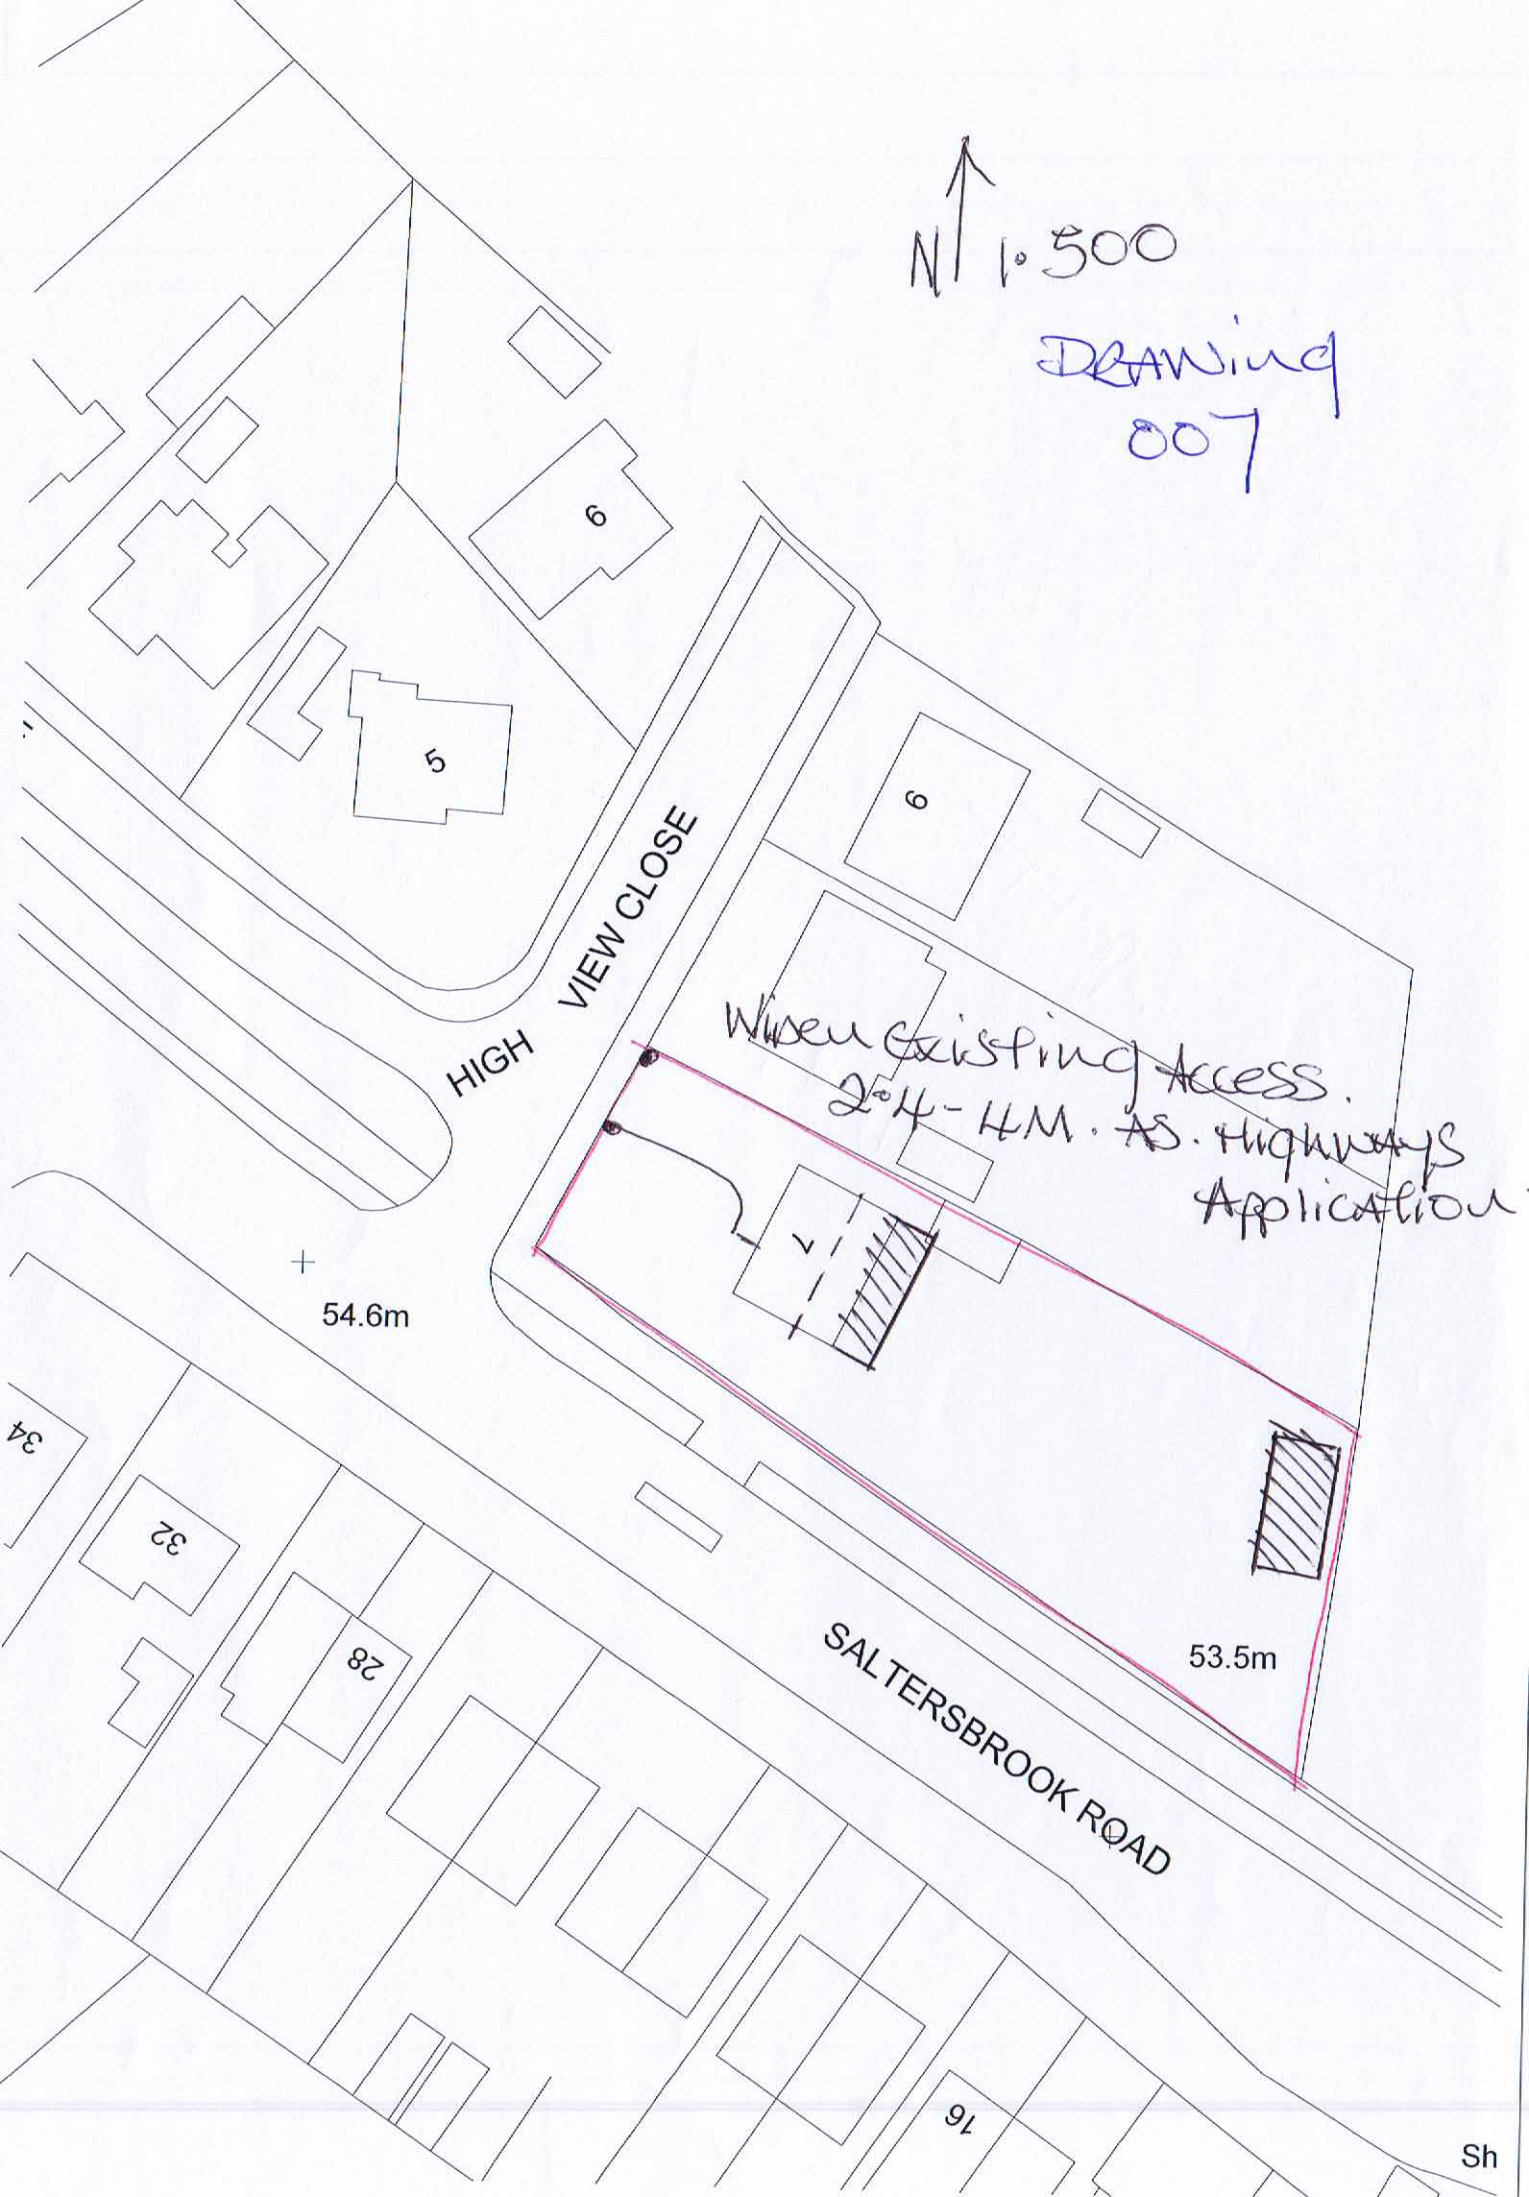

N
1:500
DRAWING
007
6
5
6
HIGH VIEW CLOSE
Widen existing Access.
2.4 - 4M . AS . Highways
Application
7
54.6m
53.5m
34
32
28
SALTERSBROOK ROAD
16
Sh