Notes

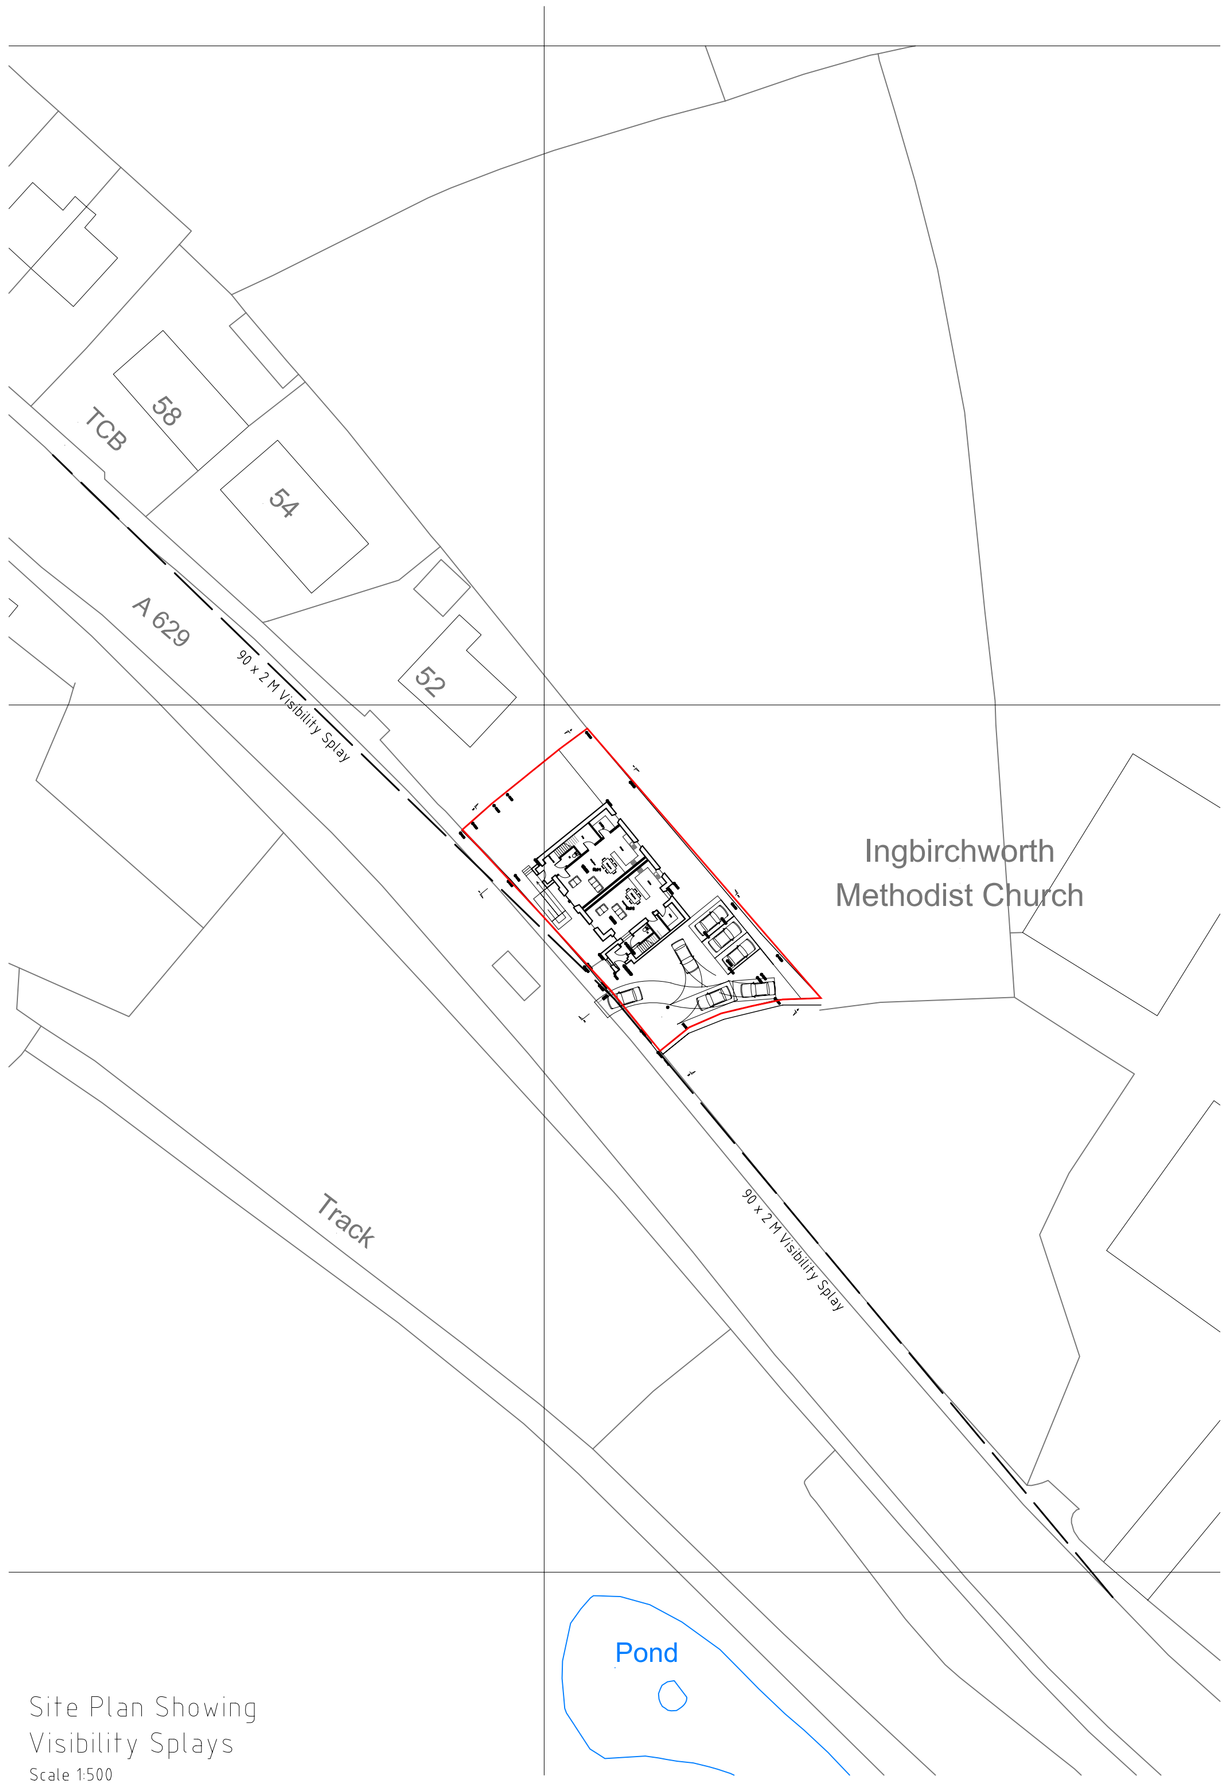

Site Plan Showing
Visibility Splays
Scale 1:500

Site Plan
Scale 1:200

Revision	Description	By	Date
A	Minor revisions	AVR	4/11/13

CAD Info: G:\ACAD\ARCH

RONAN DEVELOPMENTS

Client

Project
Ingbirchworth Chapel
Change of Use

Drawing Title
Access and parking
As Proposed

Scale	Status
A1 Varied	Planning

Drawn	Checked	Date
ND		26/09/2013

Project No.	Drawing No.	Revision
2013-06	PR03	A

Head Office: Upper Bagden House
Upper Bagden Farm
Bagden Lane
Clayton West
Huddersfield
HD8 9LQ
Tel: 01484 865000
Fax: 01484 865071
Email: info@ronandevelopments.com
Web Site: www.ronandevelopments.com

ALL DIMENSIONS TO BE CHECKED ON SITE. DRAWING MUST NOT BE SCALED, TAKE FIGURED DIMENSIONS. THIS DRAWING IS THE PROPERTY OF RONAN DEVELOPMENTS LTD. AND MAY NOT BE COPIED, USED, REPRODUCED OR DISCLOSED WITHOUT WRITTEN CONSENT.

©Crown Copyright. All rights reserved. Licence no. 100041040